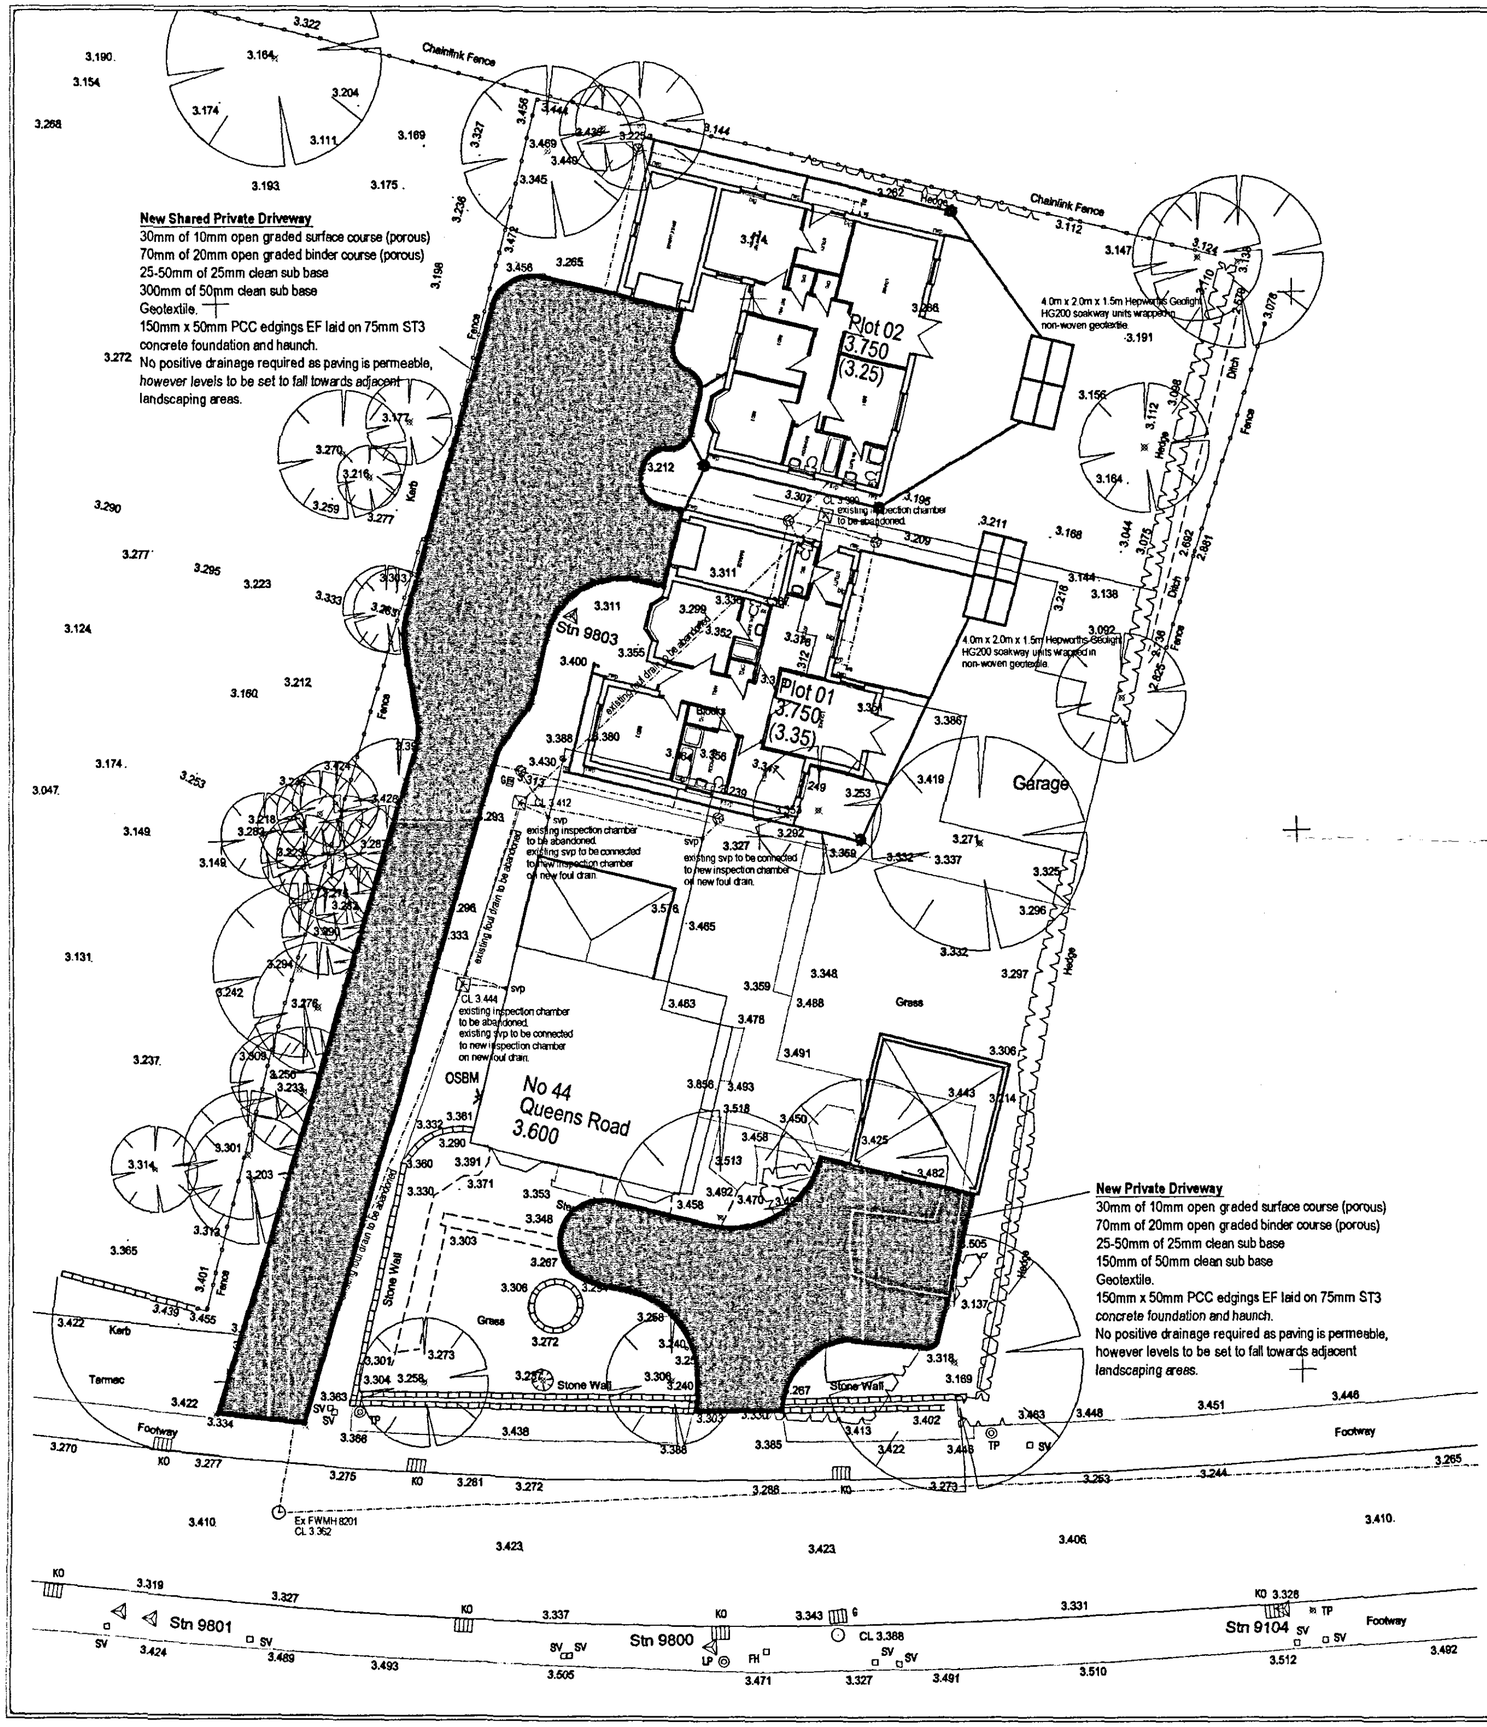


copyright © LUDA CIVILS LTD.

NOTES:

- SURFACE WATER HOUSE DRAIN
- FOUL WATER HOUSE DRAIN
- RAINWATER PIPE ADAPTOR / GULLY HOPPER ON DRIVEWAYS
- svp SVP ADAPTOR
- vp SVP ADAPTOR (for vent pipe)
- ss STUB STACK FITTED WITH AIR ADMITTANCE VALVE
- big se BACK INLET GULLY
- re RODDING EYE
- POLYPROPYLENE INSPECTION CHAMBER - STORM
- POLYPROPYLENE INSPECTION CHAMBER - FOUL

POLYPROPYLENE INSPECTION CHAMBERS TO BE USED UP TO 1.2m DEPTH. *FOR DEPTHS BETWEEN 1.2m & 3.0m USE HEPWORTH REDUCED ACCESS TELESCOPIC POLYPROPYLENE INSPECTION CHAMBERS. WHERE CHAMBERS ARE SITED WITHIN DRIVEWAYS PROVIDE 150mm C20 CONCRETE SURROUND.*

DOMESTIC DRAINAGE TO BE 100mm Ø UPVC OR CLAY UNLESS OTHERWISE STATED AS "150mm". *150mm Ø DOMESTIC DRAINAGE TO BE LAID NO FLATTER THAN 1:80 GRADIENT.* 150mm Ø DOMESTIC DRAINAGE TO BE LAID NO FLATTER THAN 1:150 GRADIENT.

DO NOT SCALE. USE FIGURED DIMENSIONS ONLY. CHECK ON SITE AND ALL DISCREPANCIES TO BE REPORTED TO GARY HALL AT LUDA CIVILS.

AMENDMENTS:

REF.	DESCRIPTION.	DATE.	BY.

CLIENT:
Sovereign Homes Ltd

PROJECT:
Development rear of 44 Queens Road
Spalding

TITLE:
Road and Sewer Layout

SCALE:	DATE:	
1:200	August 2007	
DRAWING No: 0710/01	**DRAWN BY:**	**CHECKED BY:**

SHDC
PLANNING & DEVELOPMENT
14 AUG 2007
Ref. 1121/07

DRAWING
13 AUG 2007
ISSUED

DETERMINED PLAN

Luda Civils Ltd
Design & Build Civil Engineering Contractors
Zenith House
North Holme Road
Louth ~ Lincs~ LN11 0HQ
Tel: 01507 607803 ~ Fax: 01507 607226
email: enquiries@ludacivils.com