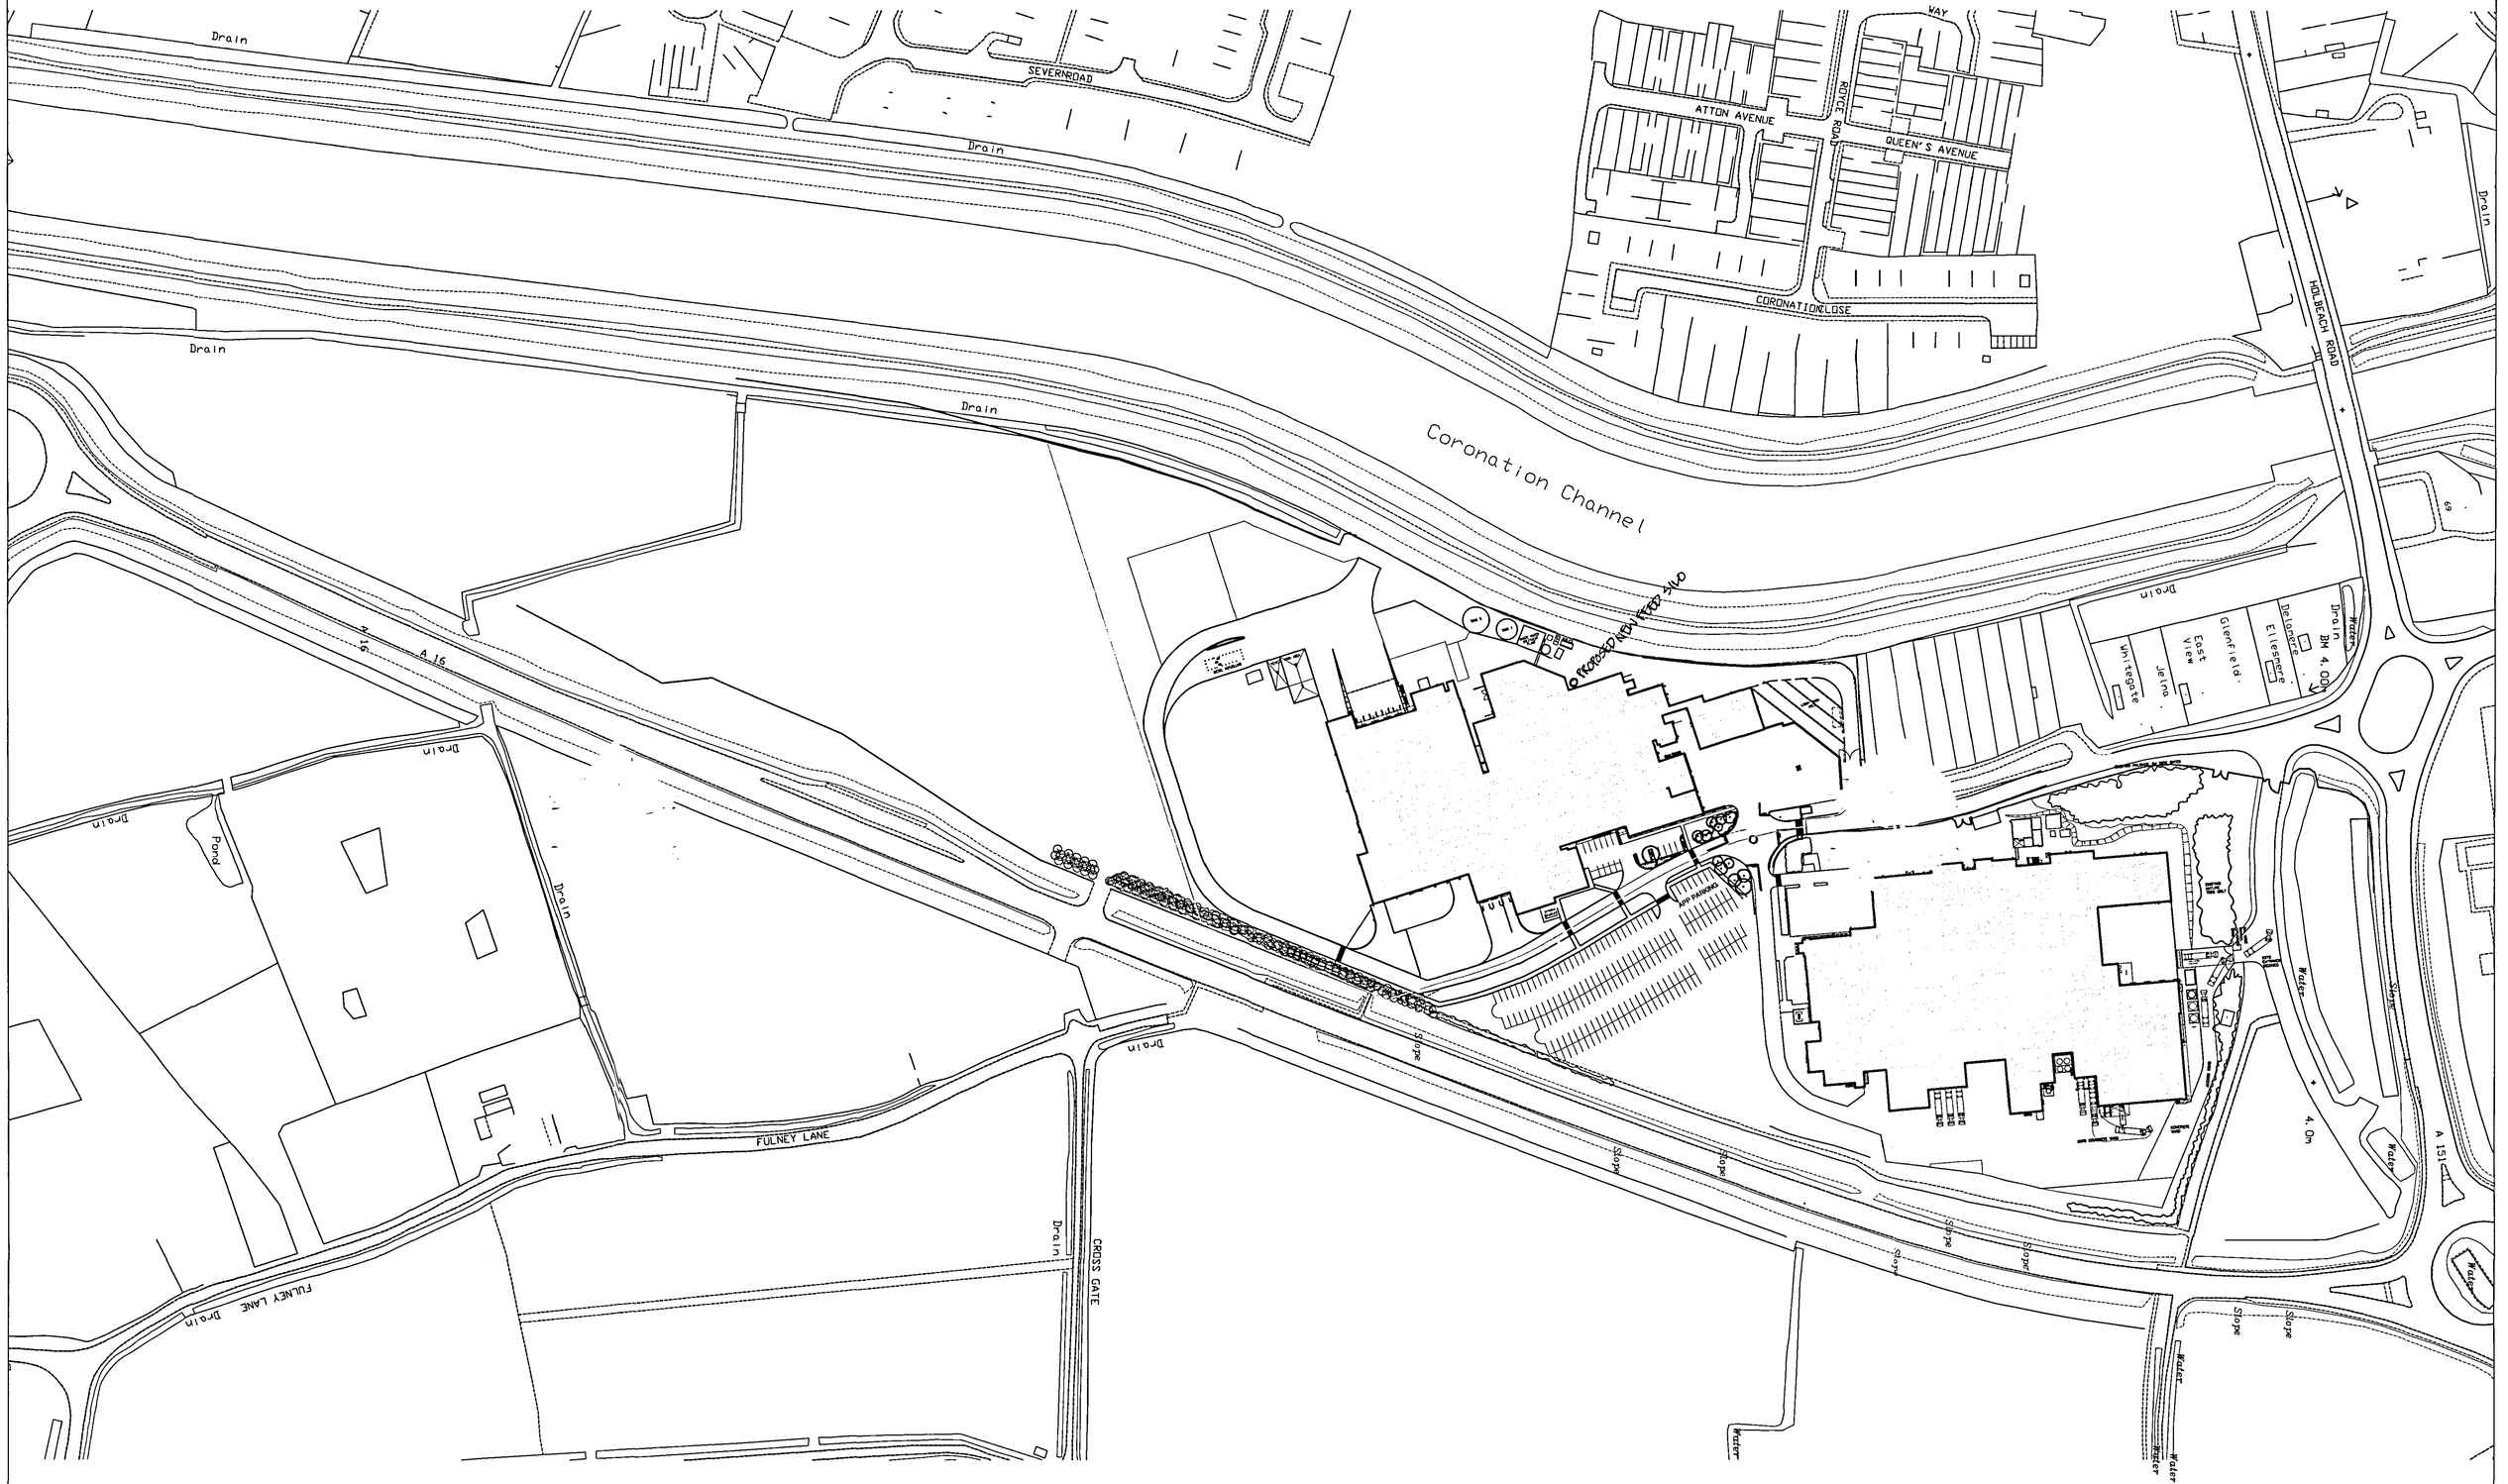


		Rev	Date/Checked
pHp architects	The Old Rectory Rectory Lane Milton Malsor NORTHAMPTON NN7 3AQ t: +44 (0)1604 858916 f: +44 (0)1604 859123 www.peter-haddon.com		
LAIRAGE ALTERATIONS AND EXTENSION GEO. ADAMS AND SONS FULNEY LANE SPALDING	Issue Purpose:		PLANNING
	Drawn by: RT	Checked by:	CF
	Scale @ A1: 1/1250	Date:	March 08
LOCATION PLAN	CAD ref: LXT 04	Dwg no.: 3710/10	Rev:

Copyright reserved. Do not scale. Dimensions to be checked on site. Discrepancies to be reported before proceeding