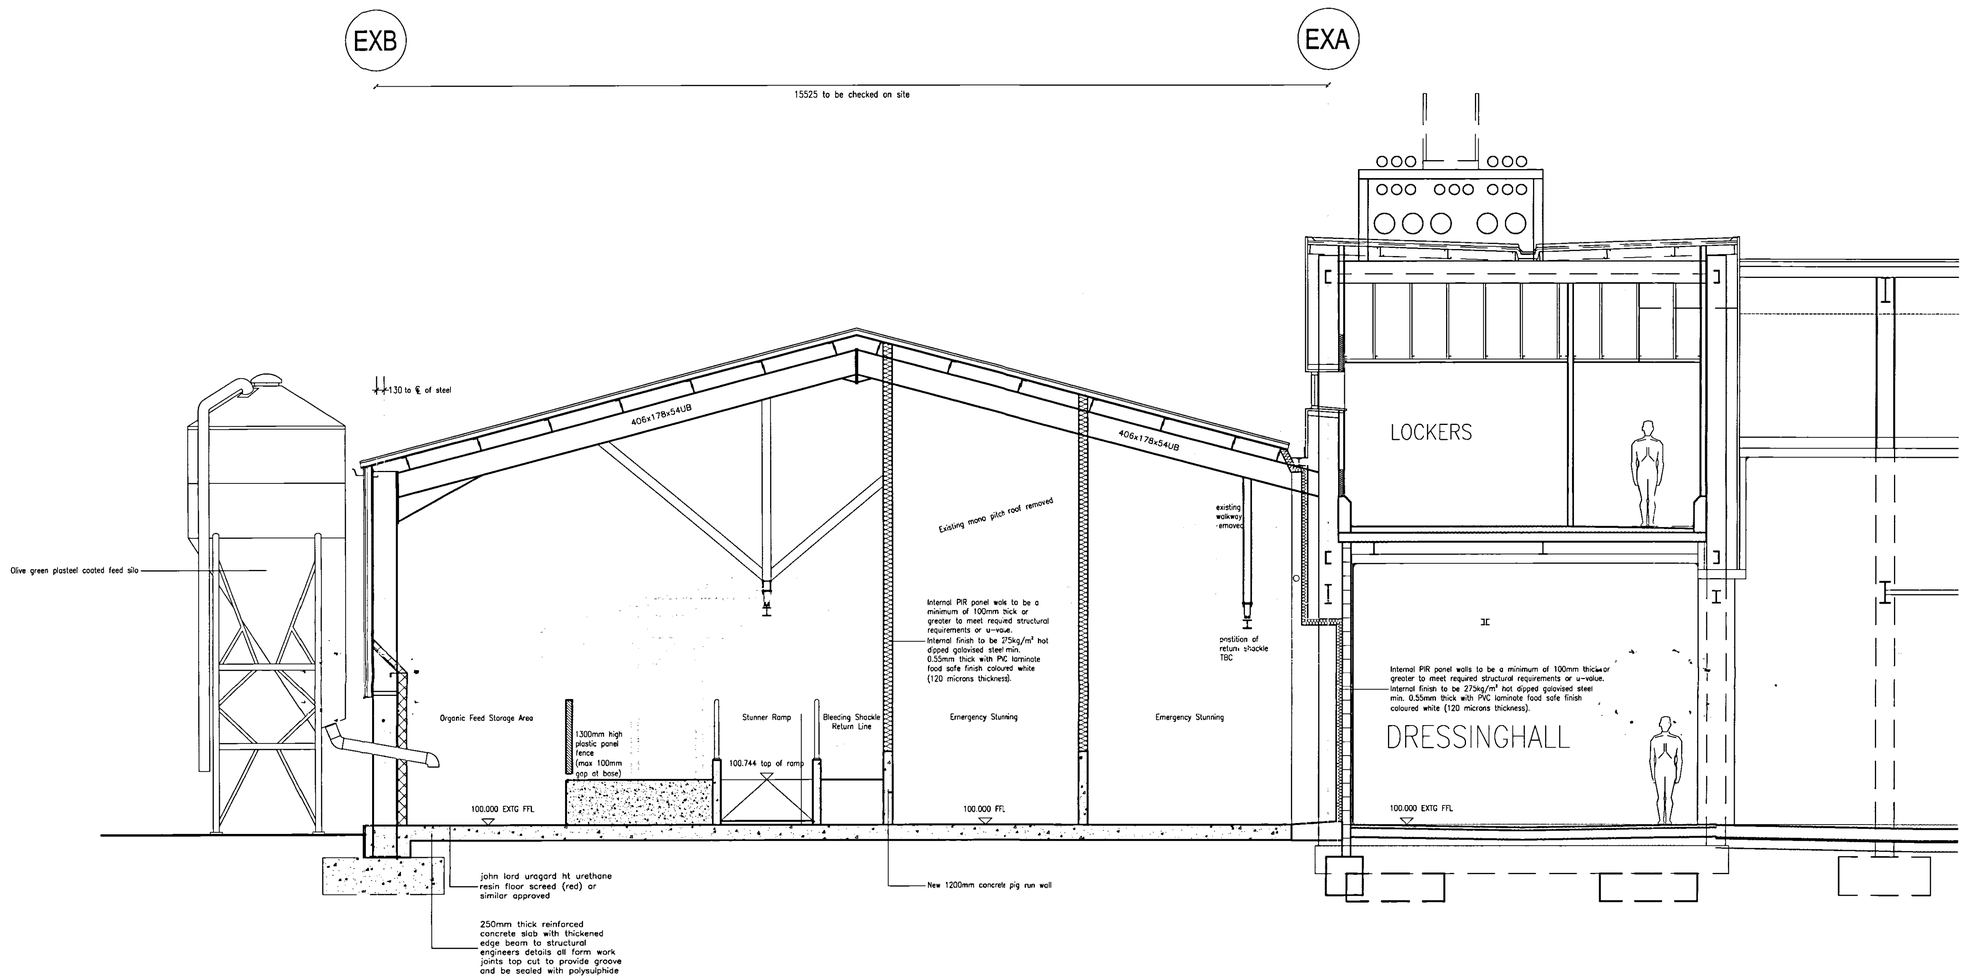


Rev	Date/Checked

PETER HADDON AND PARTNERS
The Old Rectory Rectory Lane Milton Malsor
NORTHAMPTON NN7 3AQ
t: +44 (0)1604 858916 f: +44 (0)1604 859123
www.peter-haddon.com

LAIRAGE ALTERATIONS AND EXTENSION
GEO. ADAMS AND SONS
FULNEY LANE SPALDING

TYPICAL SECTION THROUGH FEED AREA

Issue Purpose:	PLANNING
Drawn by: RT	Checked by: CF
Scales: 1:50	Date: September 08
CAD ref: LXT 03	Dwg no.: 3710/31
	Rev:

Copyright reserved. Do not scale. Dimensions to be checked on site. Discrepancies to be reported before proceeding