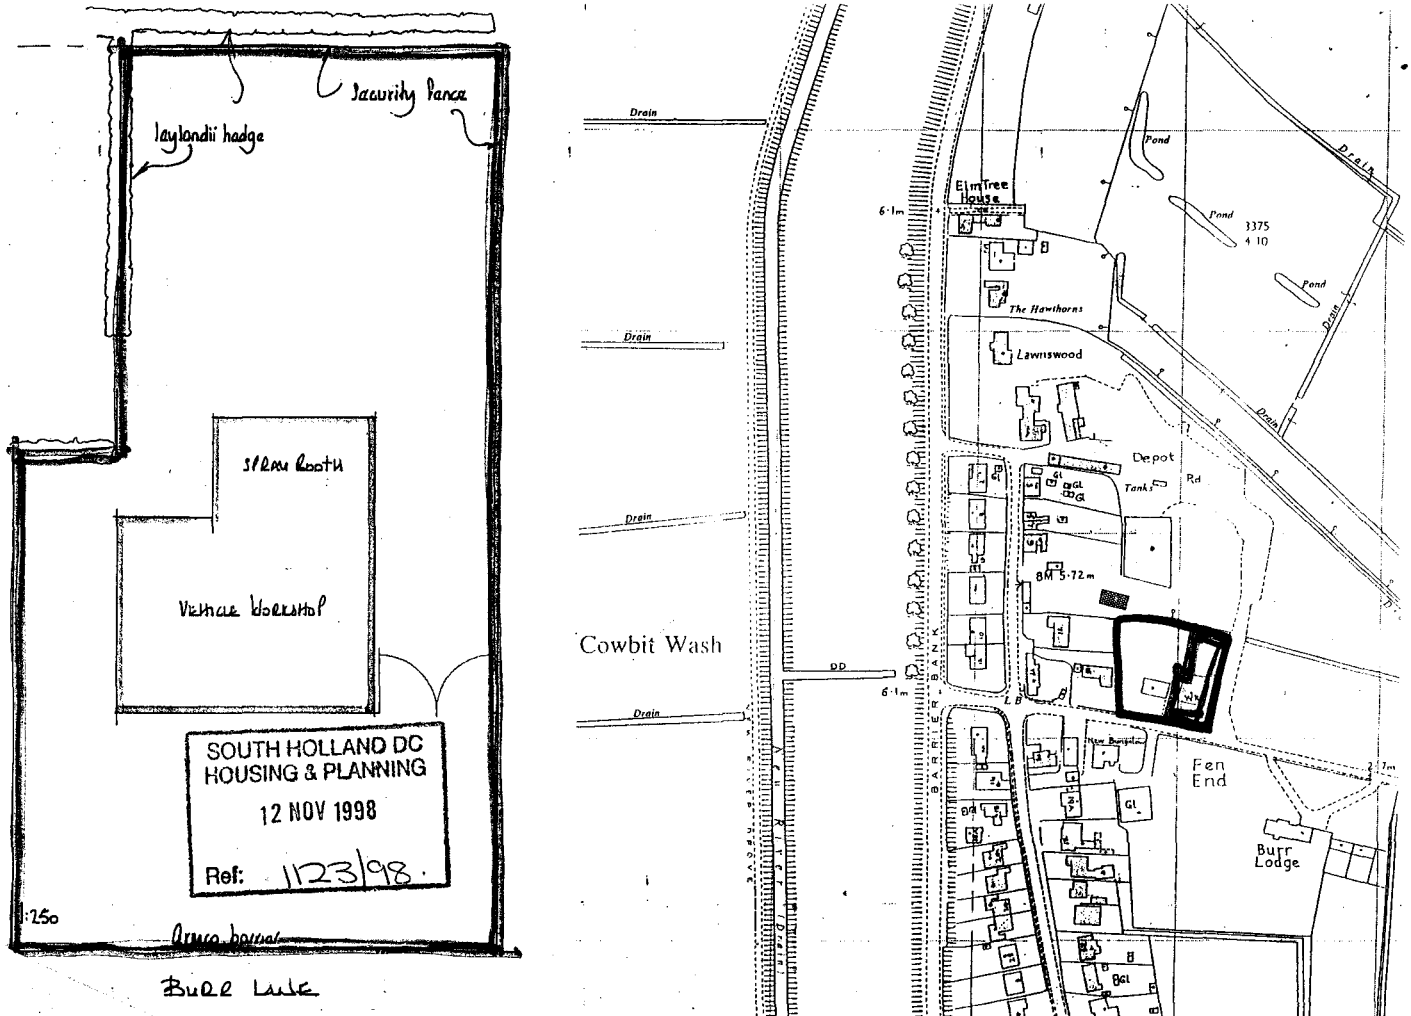

Laylandii hedge
Security Fence
Steel Roof
Vehicle Workshop
SOUTH HOLLAND DC
HOUSING & PLANNING
12 NOV 1998
Ref: 1123/98
1:250
Area boundary
Burr Lane
Drain
Cowbit Wash
DD
6·1m
BARRIER BANK
Elm Tree House
The Hawthorns
Lawnswood
Pond
3375
4 10
Depot
Tanks
Rd
BM 5·72m
Fen End
Burr Lodge