DWG. No.	ISSUE.
0500 – 001	

ALL DIMENSIONS IN mm DO NOT SCALE : IF IN DOUBT ASK

COPYRIGHT

THIS DRAWING IS PRIVATE AND CONFIDENTIAL AND IS SUPPLIED ON THE EXPRESS CONDITION THAT IT IS NOT TO BE USED FOR ANY PURPOSE OR COPIED OR COMMUNICATED TO ANY THIRD PARTY WITHOUT THE PERMISSION OF PODDINGTONS

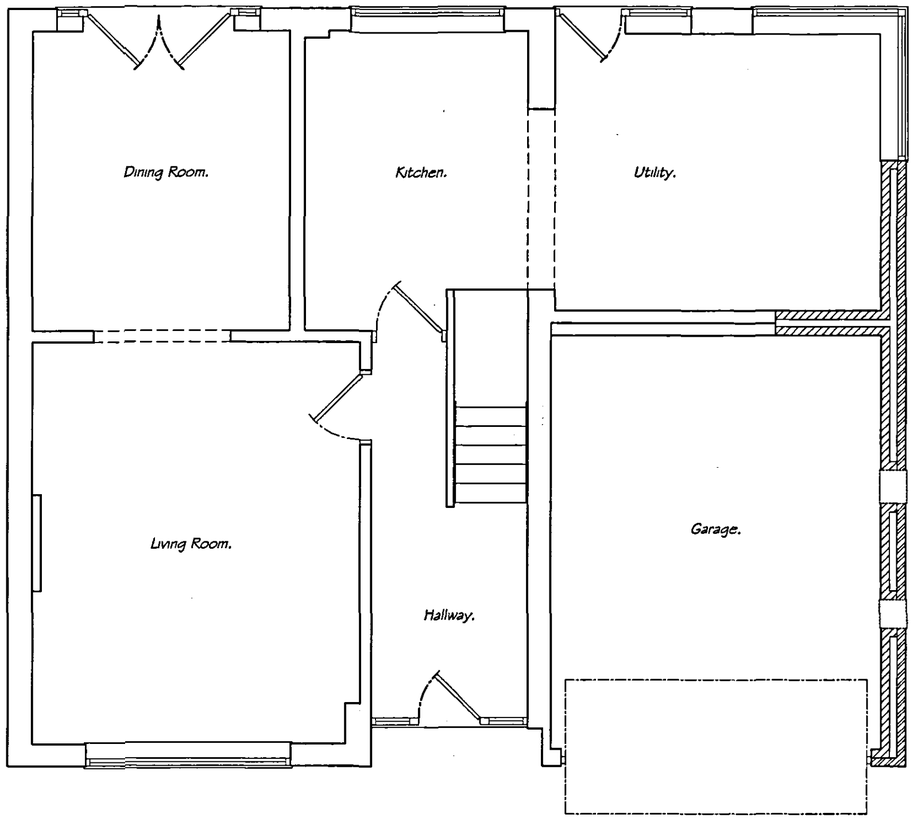

Ground Floor.
Proposed

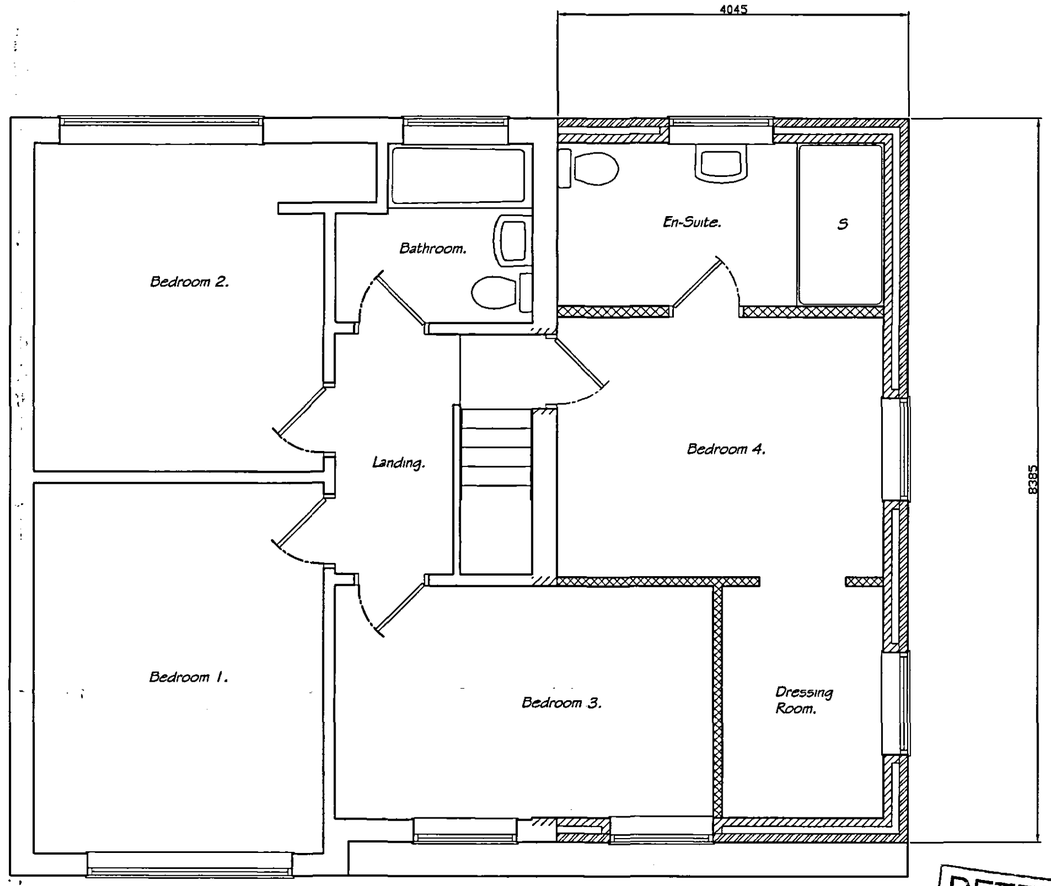

First Floor.
Proposed

SHDC
Planning & Development
10 AUG 2006
Ref: 1127/06

DETERMINED PLAN

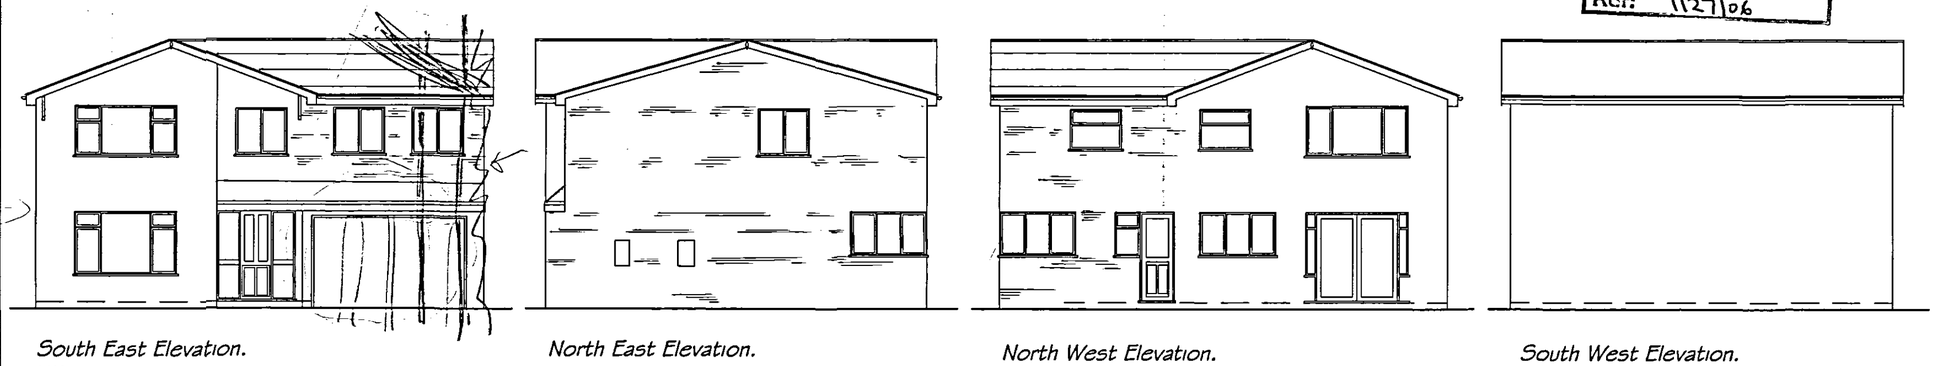

South East Elevation.
1:100

North East Elevation.

North West Elevation.

South West Elevation.

ISSUE	DESCRIPTION	APPR'd	DATE

POD DESIGNS
THE WEST WING, THE LODGE, STOW LANE, HORBLING, SLEAFORD, LINCS. NG34 0EU
PHONE / FAX. (01529) 240407

Client.
Mr. & Mrs. Dawson.

Project.
Proposed Alterations & Extension To Existing Dwelling
22 Ladywood Rd. Spalding, Lincs.

Drawing.
Plan As Proposed

Drawn.	Scale.	Date.	Checked.	Approved.
JCP	1:50	July06		

DWG. No.	ISSUE.
0500 – 001	