
SOUTH HOLLAND DC
HOUSING & PLANNING
21 OCT 1997
Ref: 1127/97

HOUSING SPALDING, LINCOLNSHIRE. JELSON LTD.

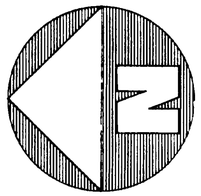

* file copy.

SUPERSEDED

fine grass mixture

Yellow oat-grass	Trisetum flavescens
Rough meadow-grass	Poa trivialis
Smooth meadow-grass	Poa pratensis
Red fescue	Festuca rubra
Creeping bent	Agrostis stolonifera
Common bent	Agrostis capillaris

permanent planting area.

PHASE 1_Outlined in red.

temporary recovered-materials storage area (secured by post and wire fence).

flora and fauna to be recovered from this area.

= existing railway embankment to be taken down

Residential development
—site phasing programme.

phase 1

phase 2

phase 3

phase 4

phase 5

Proposed emergency link/ cycleway route.


JAN 97

SCALE 1:1250.

Amendment A : Addition of note added

HOUSING SPALDING, LINCOLNSHIRE. JELSON LTD.

* file copy.

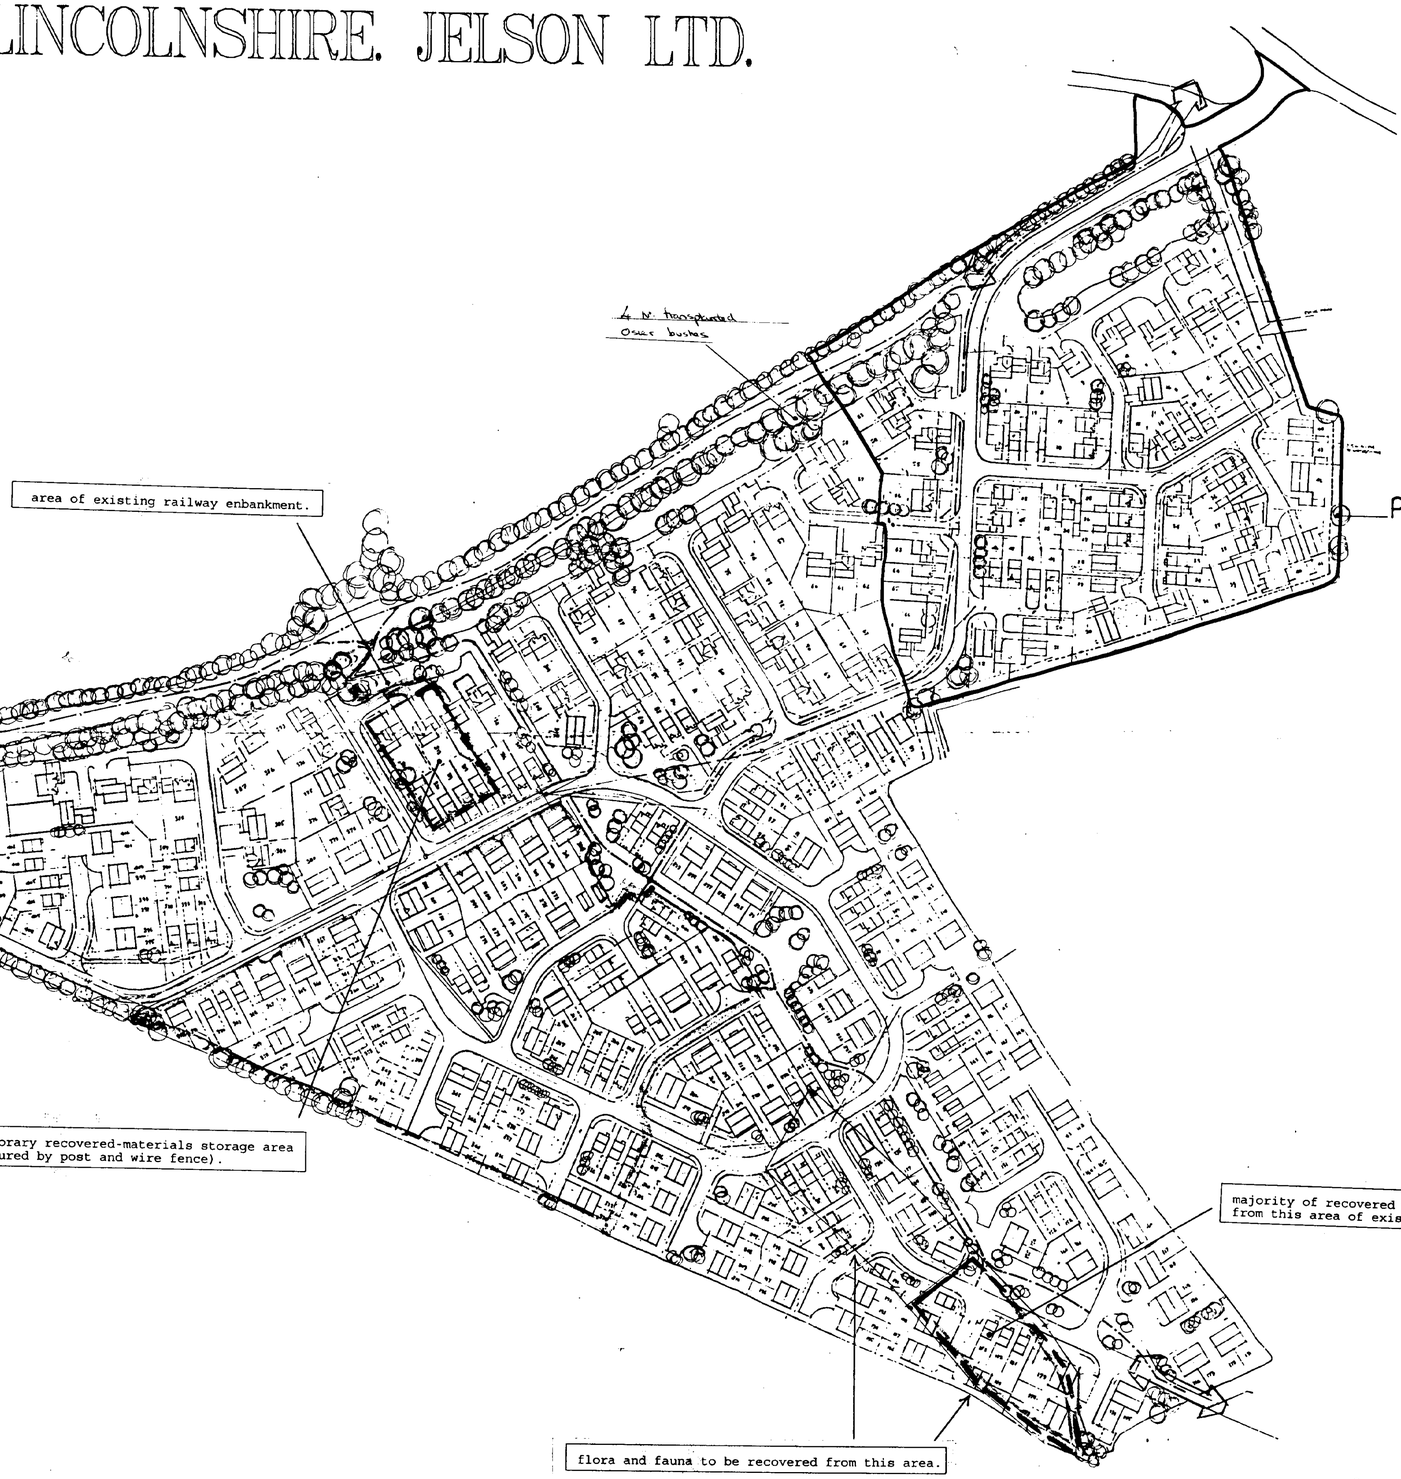

Residential development
—site phasing programme

- phase 1
- phase 2
- phase 3
- phase 4
- phase 5

Proposed emergency link/ cycleway route.

SOUTH HOLLAND DC
HOUSING & PLANNING
21 NOV 1997
Ref: H16/112-9/97

JAN 97

DETERMINED
PLAN

SCALE 1:1250