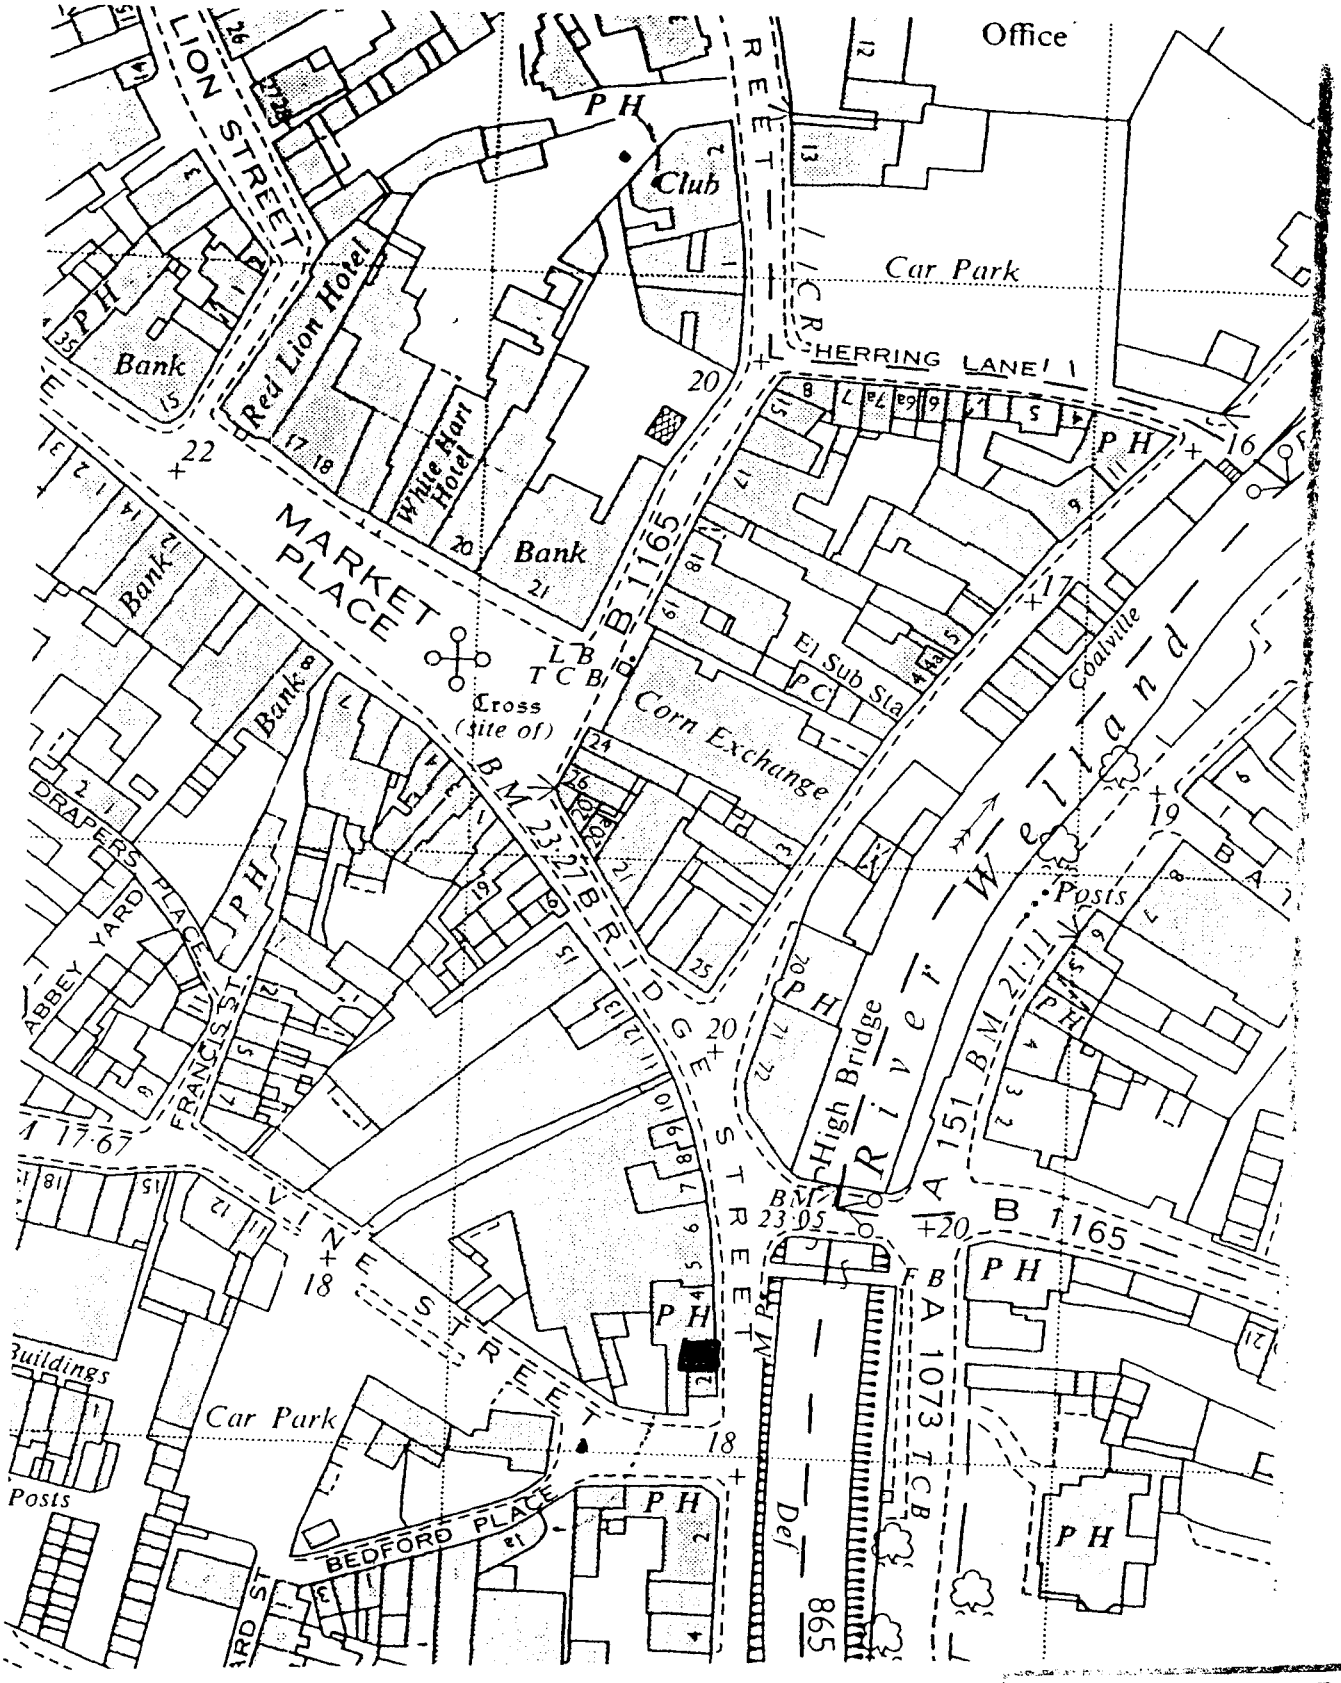

SOUTH HOLLAND D
HOUSING & PLAN

TITLE 3 BRIDGE STREET, SPALDING	15 SEP 2000
ORDNANCE SURVEY PLAN	1129/00
DRAWING NUMBER Not to Scale	
SCALE 1/1250	DATE August 2000

ROWN & Co

s plan is for convenience only and all maps plans reproduced from Ordnance Survey ps with the permission of the Controller of Her Majesty's Stationery Office. Crown Copyright Licence No. ES 73274E