


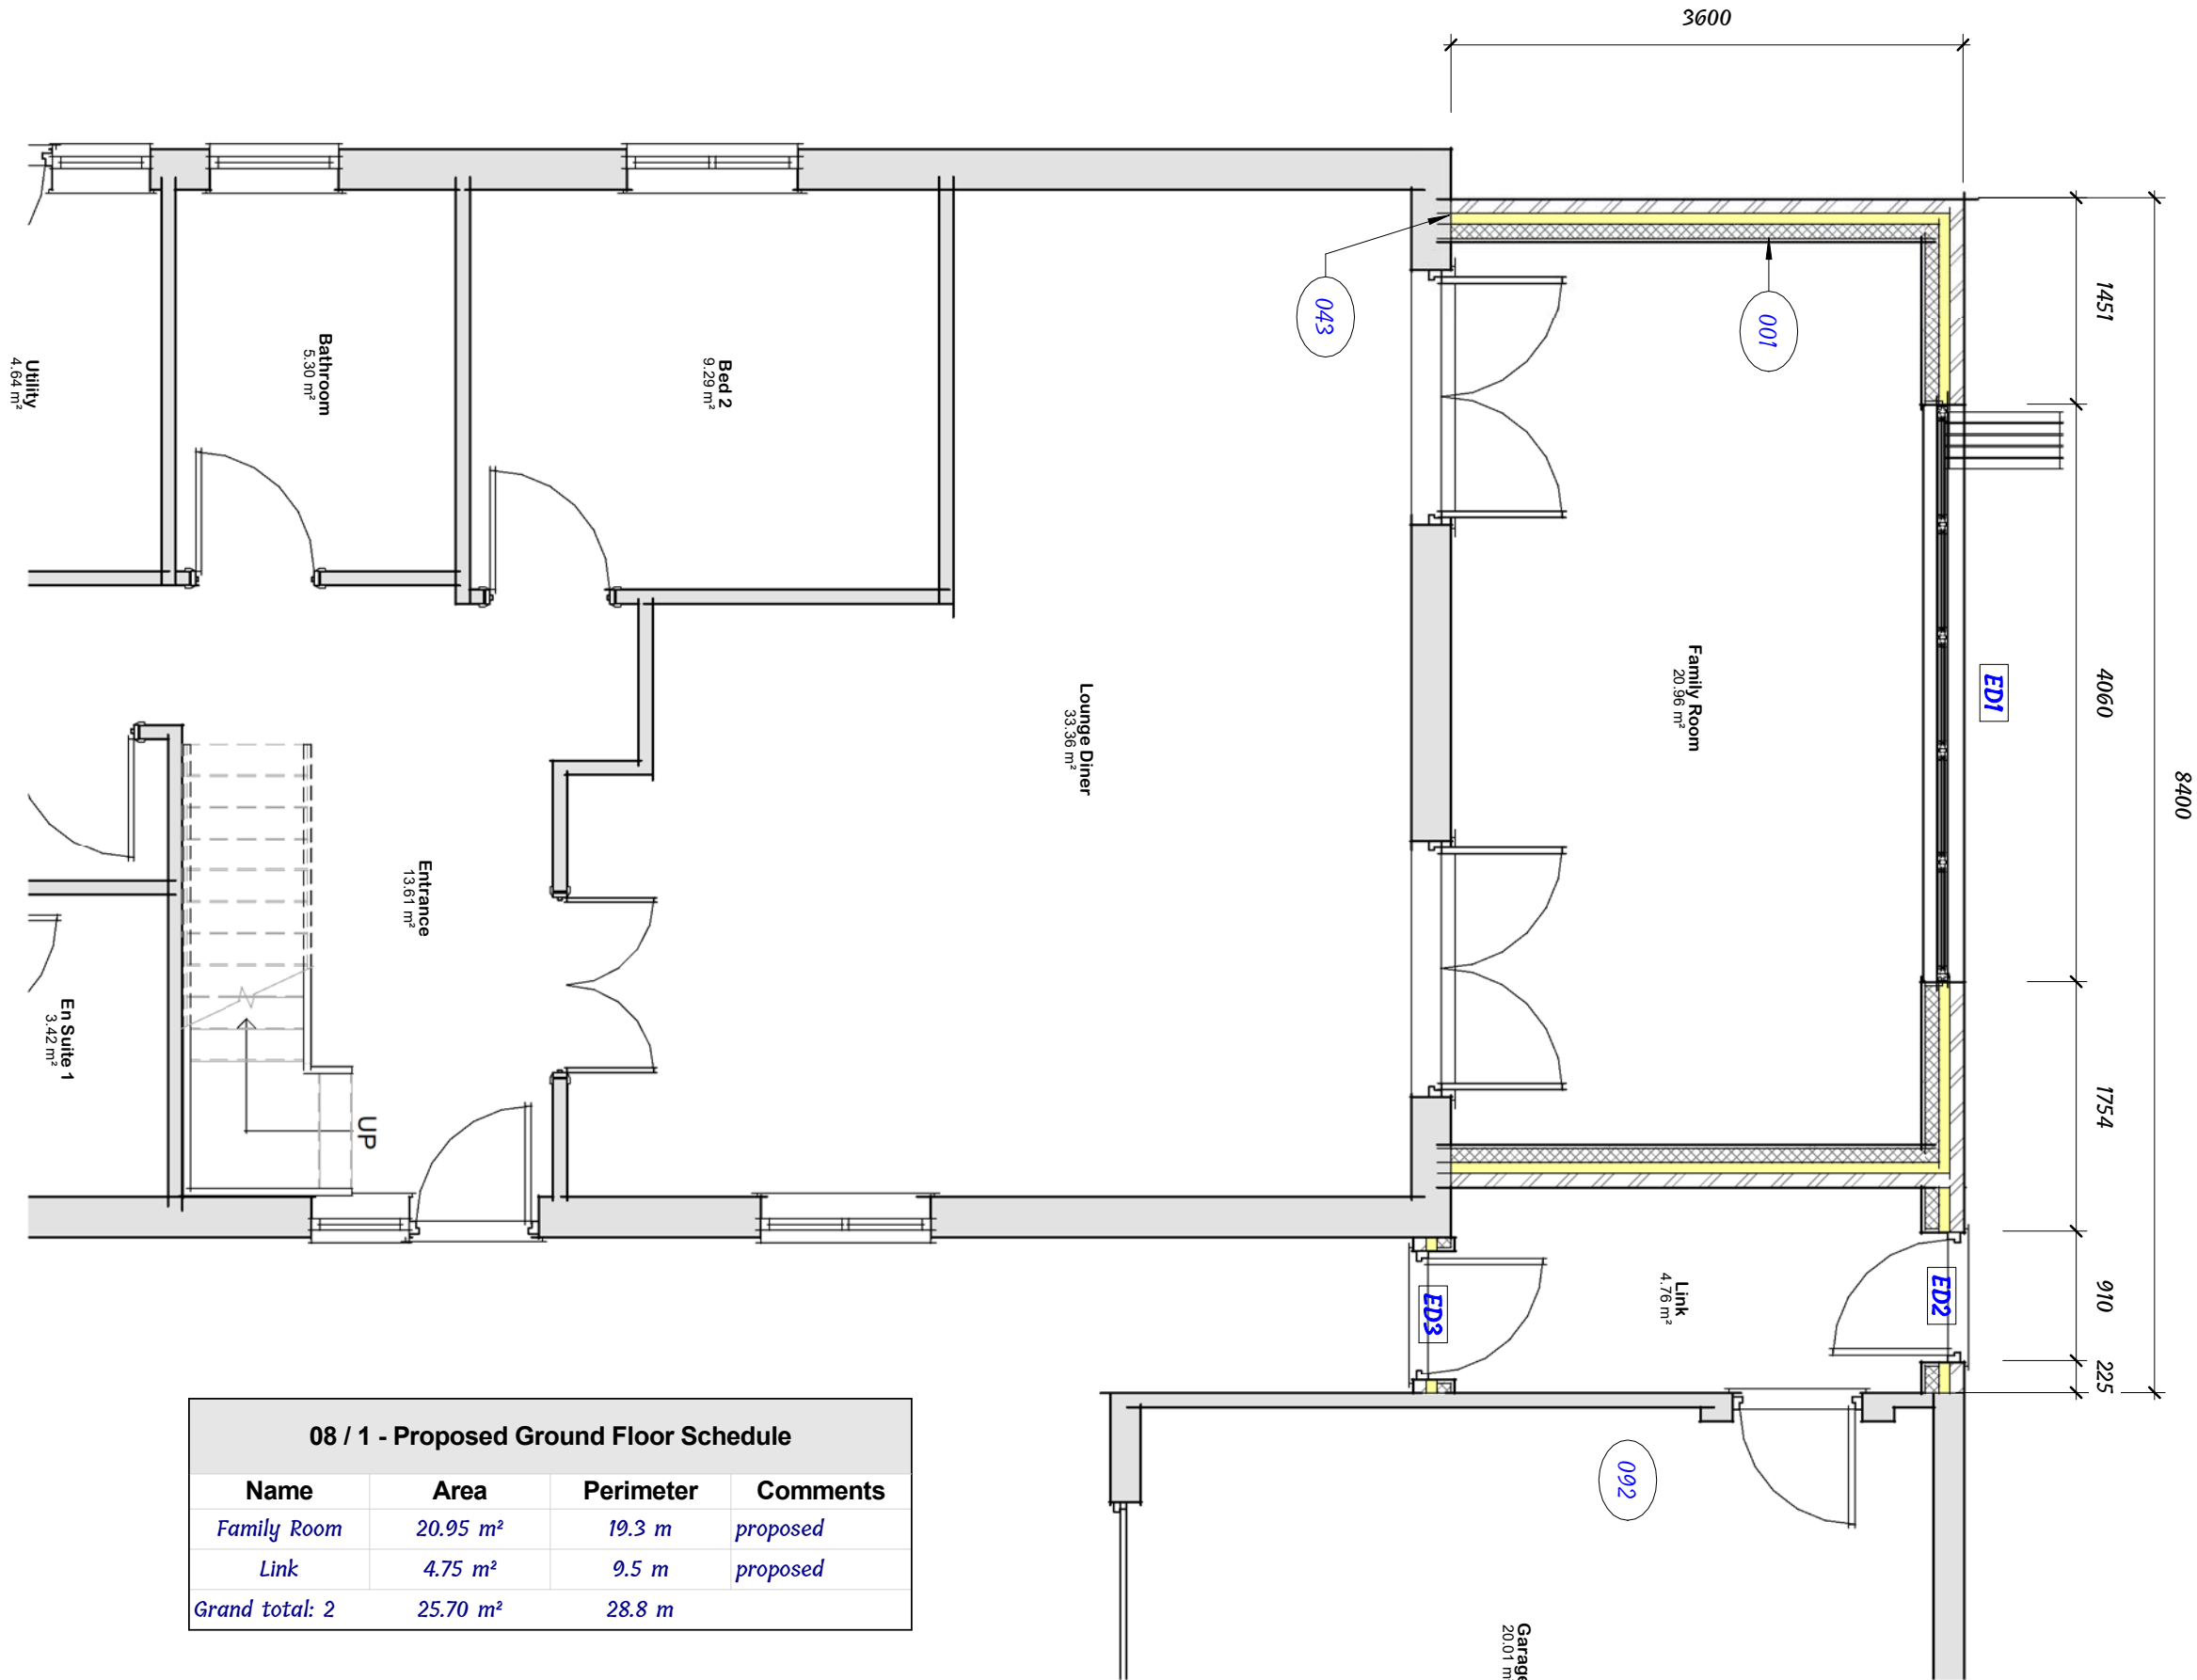

08 / 1 - Proposed Ground Floor Schedule			
Name	Area	Perimeter	Comments
Family Room	20.95 m²	19.3 m	proposed
Link	4.75 m²	9.5 m	proposed
Grand total: 2	25.70 m²	28.8 m	

Proposed Ground Floor Layout

Drg No 2871 - 08 rev A

