
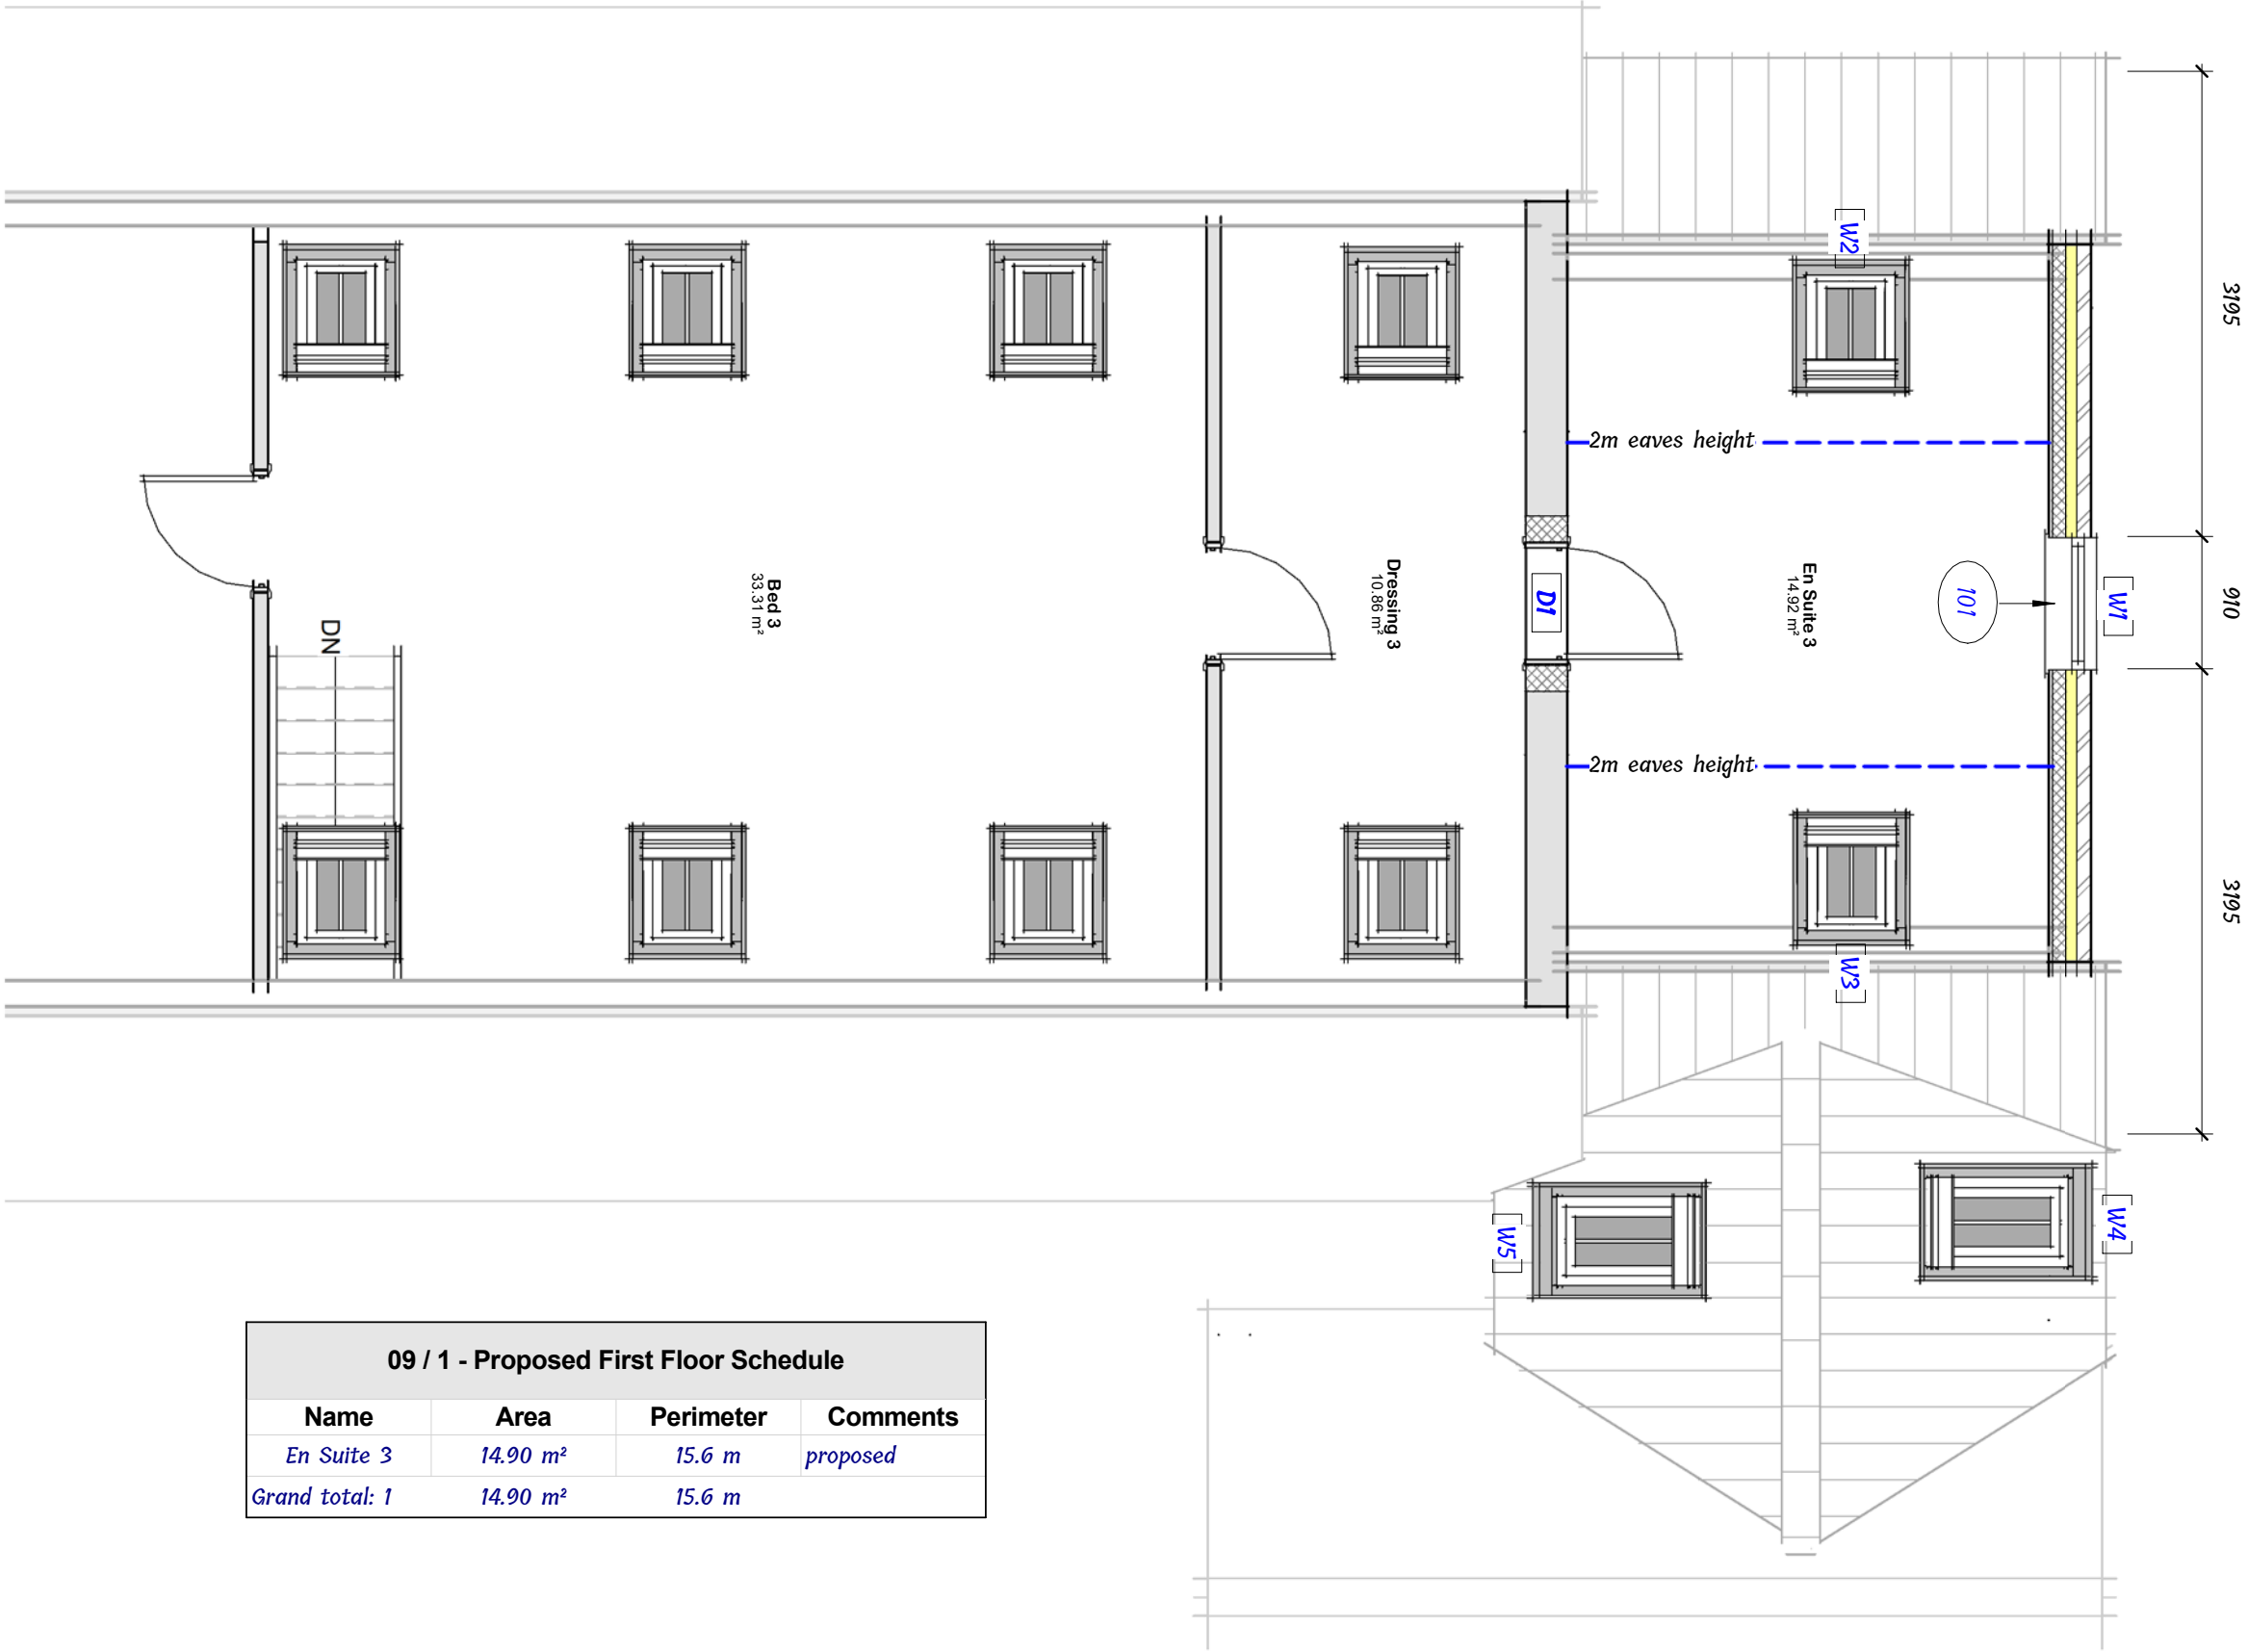


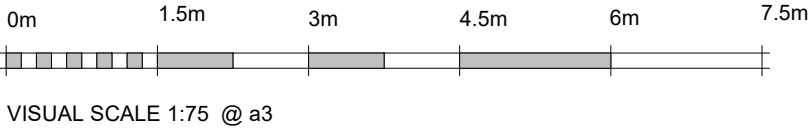

09 / 1 - Proposed First Floor Schedule			
Name	Area	Perimeter	Comments
En Suite 3	14.90 m²	15.6 m	proposed
Grand total: 1	14.90 m²	15.6 m	