

NO DIMENSIONS TO BE SCALED FROM THIS DRAWING, ALL DIMENSIONS TO BE CHECKED ON SITE. ANY DISCREPANCIES WITH THE DRAWINGS TO BE REPORTED AND CLARIFIED PRIOR TO COMMENCING WORKS ON SITE, IF IN DOUBT - ASK. THIS DRAWING IS COPYRIGHT.

Building D
Existing Elevation
Scale 1:100




Remove double sliding doors, track & framing.
Install new insulated sectional overhead door to suit width & match the adjacent recently replaced doors.
Infil above the door height to underside of the existing lintel.
Remove steel windows.
Fit new fixed light PVCu windows of the proportions indicated to match previously replaced windows.

Remove steel windows.
Fit new fixed light PVCu windows of the proportions indicated to match previously replaced windows.
Replace door & window combined unit to be a mirror of that previously replaced.


Remove double sliding doors, track & framing.
Install new insulated sectional overhead door to suit width & match the adjacent recently replaced doors.
Infil above the door height to underside of the existing lintel.
Remove steel windows.
Fit new fixed light PVCu windows of the proportions indicated to match previously replaced windows.

Note. All window lintels to be sand blasted & cleaned. Surfaces to be repaired, primed & decorated to match.


Building D
Proposed Elevation
Scale 1:100

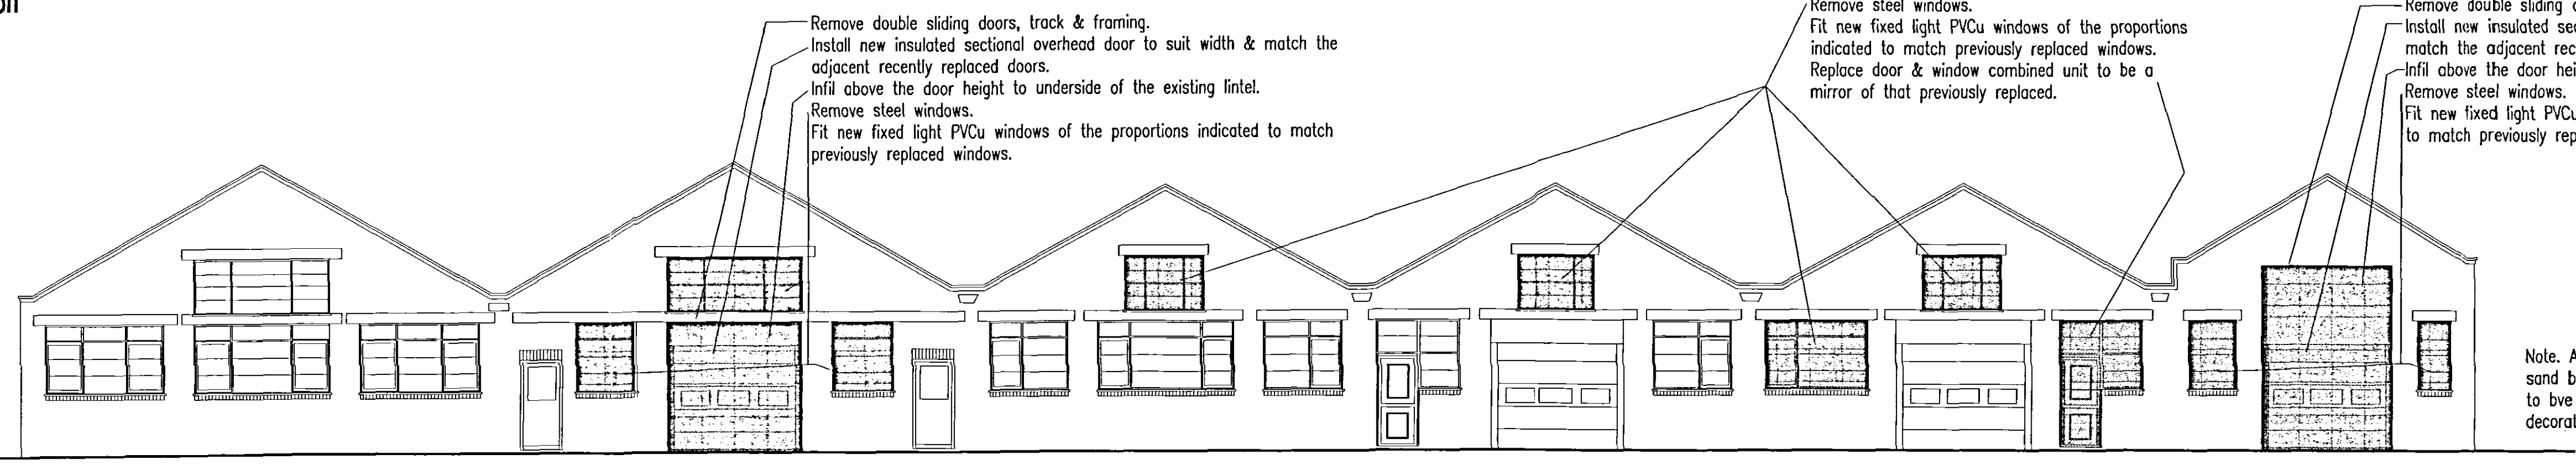


BUILDING D
Existing car park & entrance
Scale 1:200

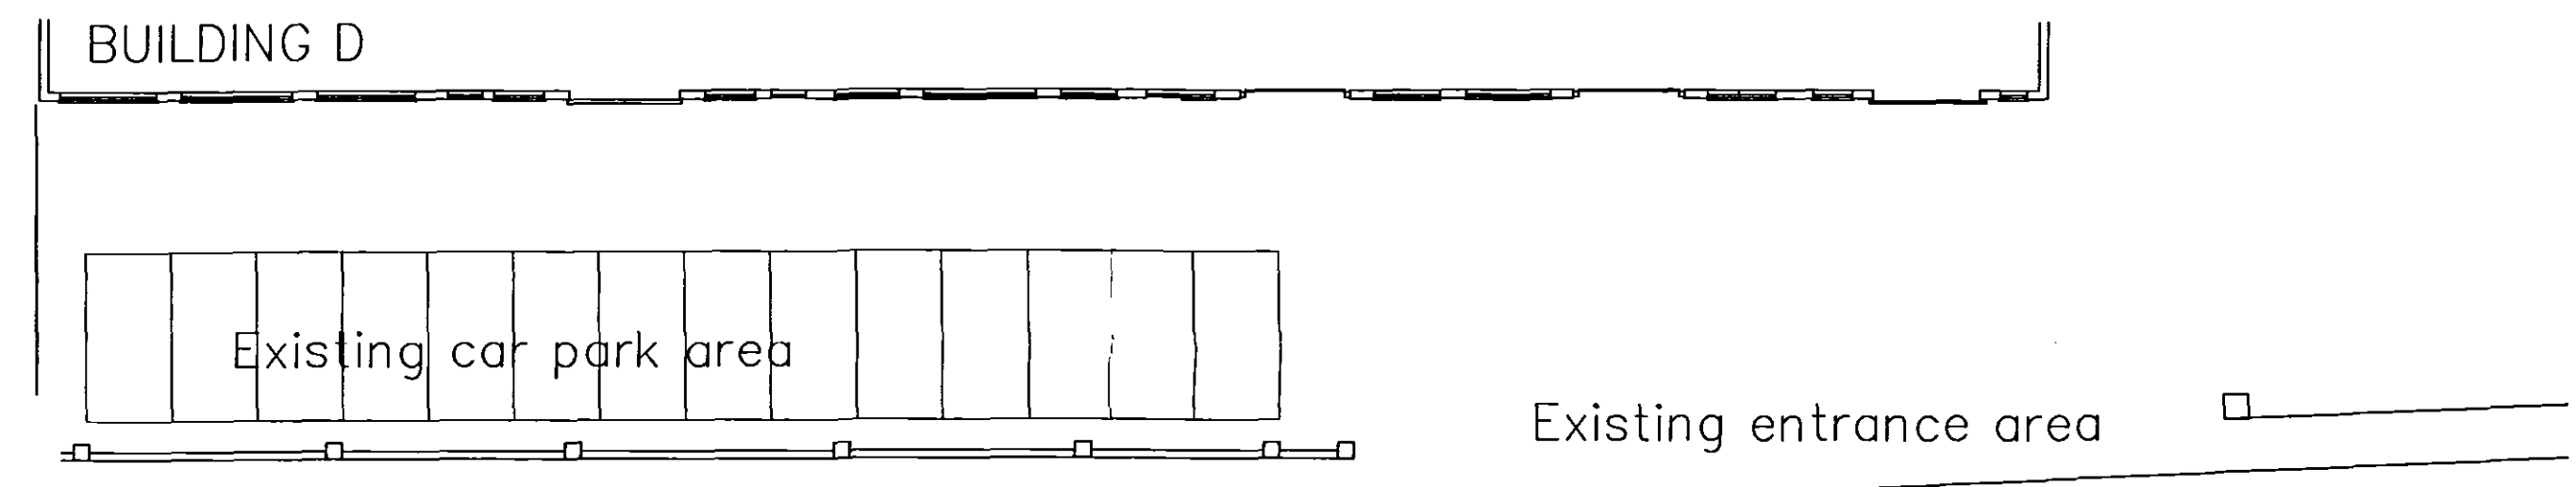

BUILDING D
Existing car park area
New entrance area

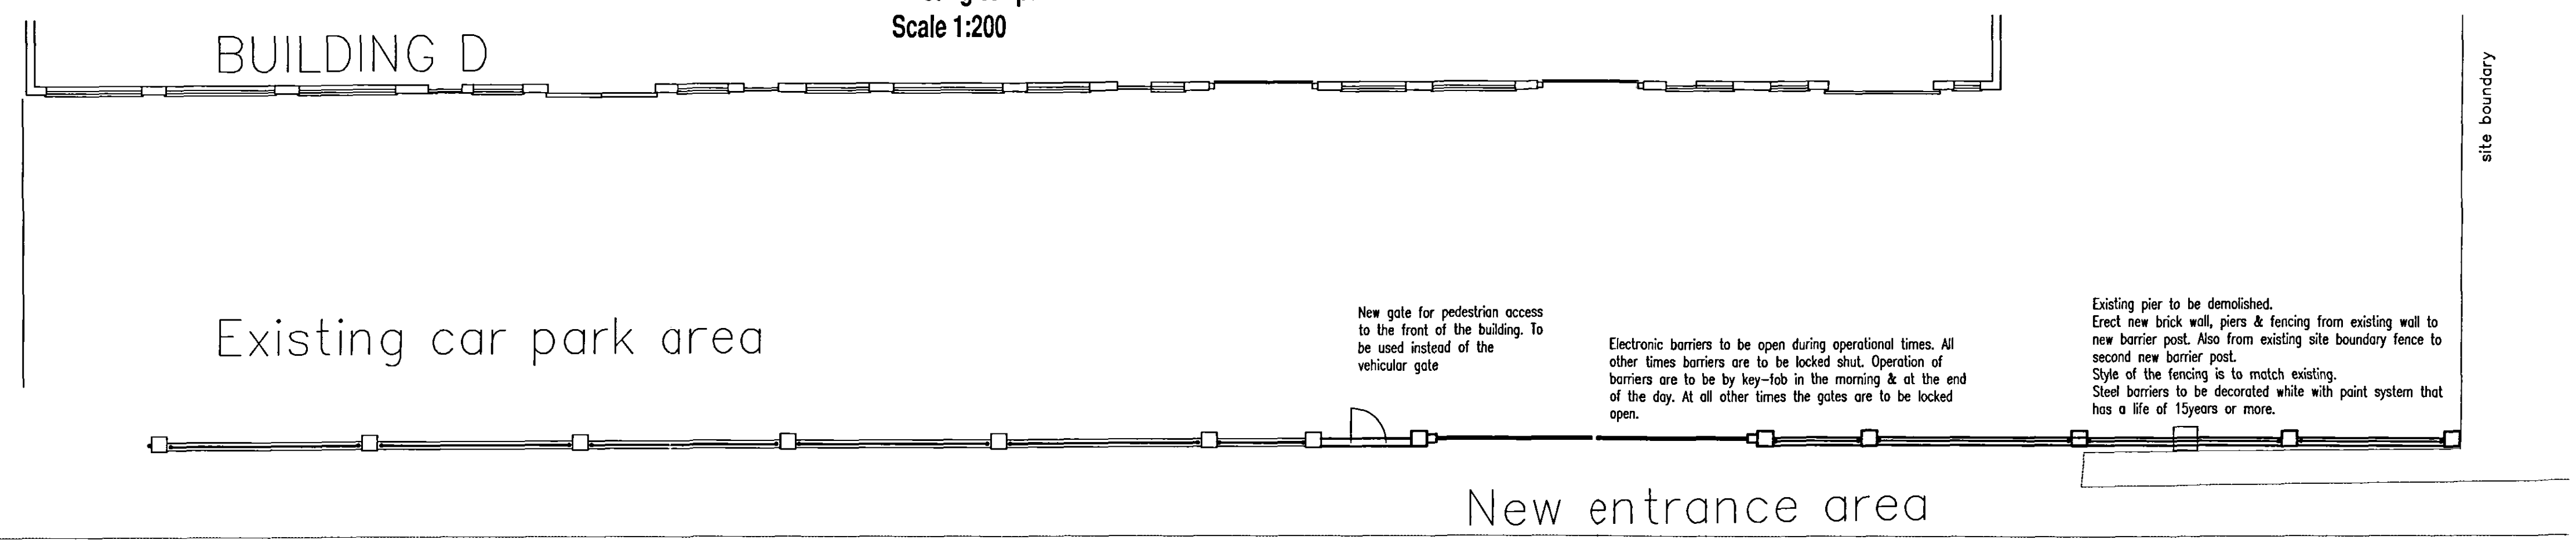


Proposed entrance gate
Plan
Scale 1:125
WEST MARSH ROAD

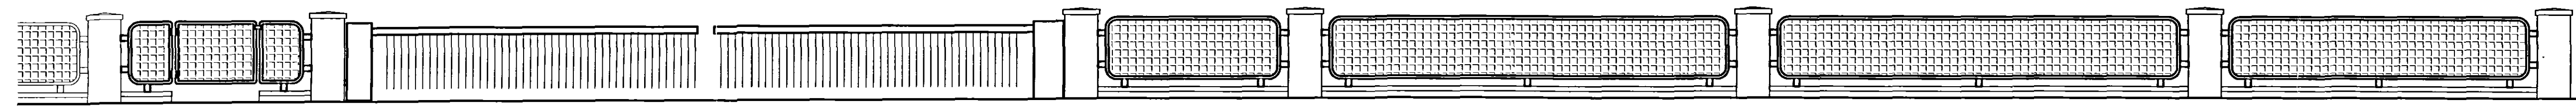

Proposed new entrance
gate, fencing & barrier
Elevation
Scale 1:50

DETERMINED
PLAN

Checked by: Date checked:

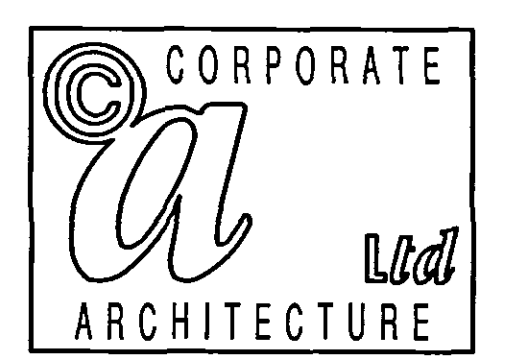

CLIENT
Geest Foods Ltd
West Marsh Road
Spalding
Lincs
PE112AB
11/31/03

TITLE
Building D Entrance upgrade
2203/GFL/03
Existing & proposed car parking plan
Existing & proposed Elevations

DATE 14.10.03 SCALE var
DRAWING NO. 001 ISSUE NO.
CORPORATE ARCHITECTURE LIMITED
CHARTERED ARCHITECTS
35 Leicester Road, Bury, Leicester, LE1 4GR
Tel: 0116 278 9527 Fax: 0116 278 9529