


LAYOUT 1:500

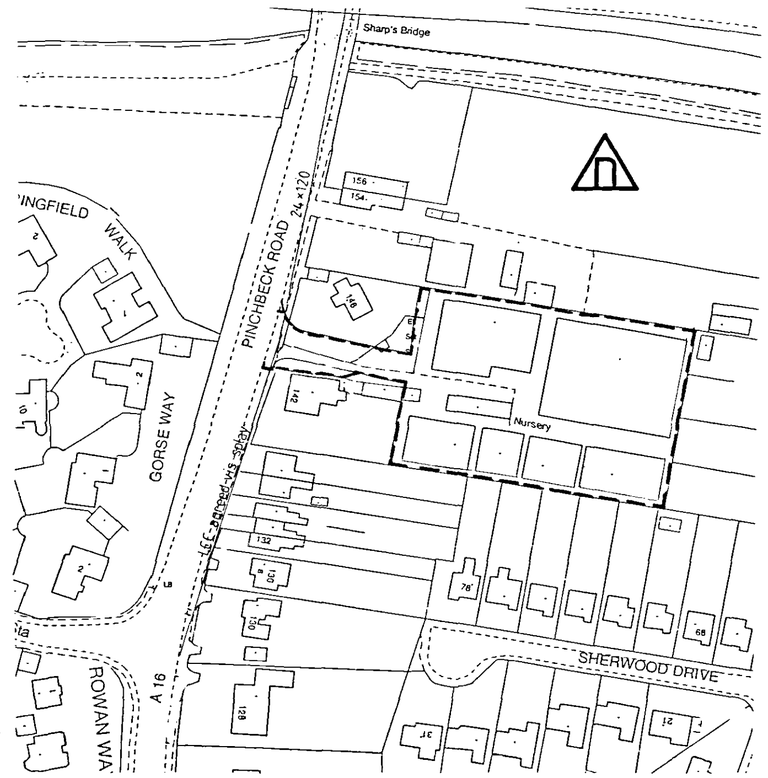

LOCATION 1:250

Planning & Development
0 3 NOV 2004
Ref: 1131/04

DETERMINED PLAN

A1

Rev.	By	Notes	Date
A	GJ	to SHDC comments 7-14	10/04

THE ROBERT DOUGHTY CONSULTANCY LIMITED
TOWN AND COUNTRY PLANNING-LANDSCAPE ARCHITECTURE
32 High Street, Helpringham, Sleaford, Lincolnshire, NG34 0RA
Tel: (01529) 421646 Fax: (01529) 421358
Website: www.rdc-landplan.demon.co.uk
E mail: admin@rdc-landplan.demon.co.uk

Client: FIELDVIEW HOMES

Project: PINCHBECK ROAD SPALDING

Drawing title: RESIDENTIAL LAYOUT

Job No.	Drawing No.	Rev.	Drawn
5441/4	01		GJ
Scale 1:500 . 1:1250		Date 08/04	Checked

DO NOT SCALE from this drawing. All measurements should be checked against on site conditions and any discrepancies should be brought to the attention of the Robert Doughty Consultancy.