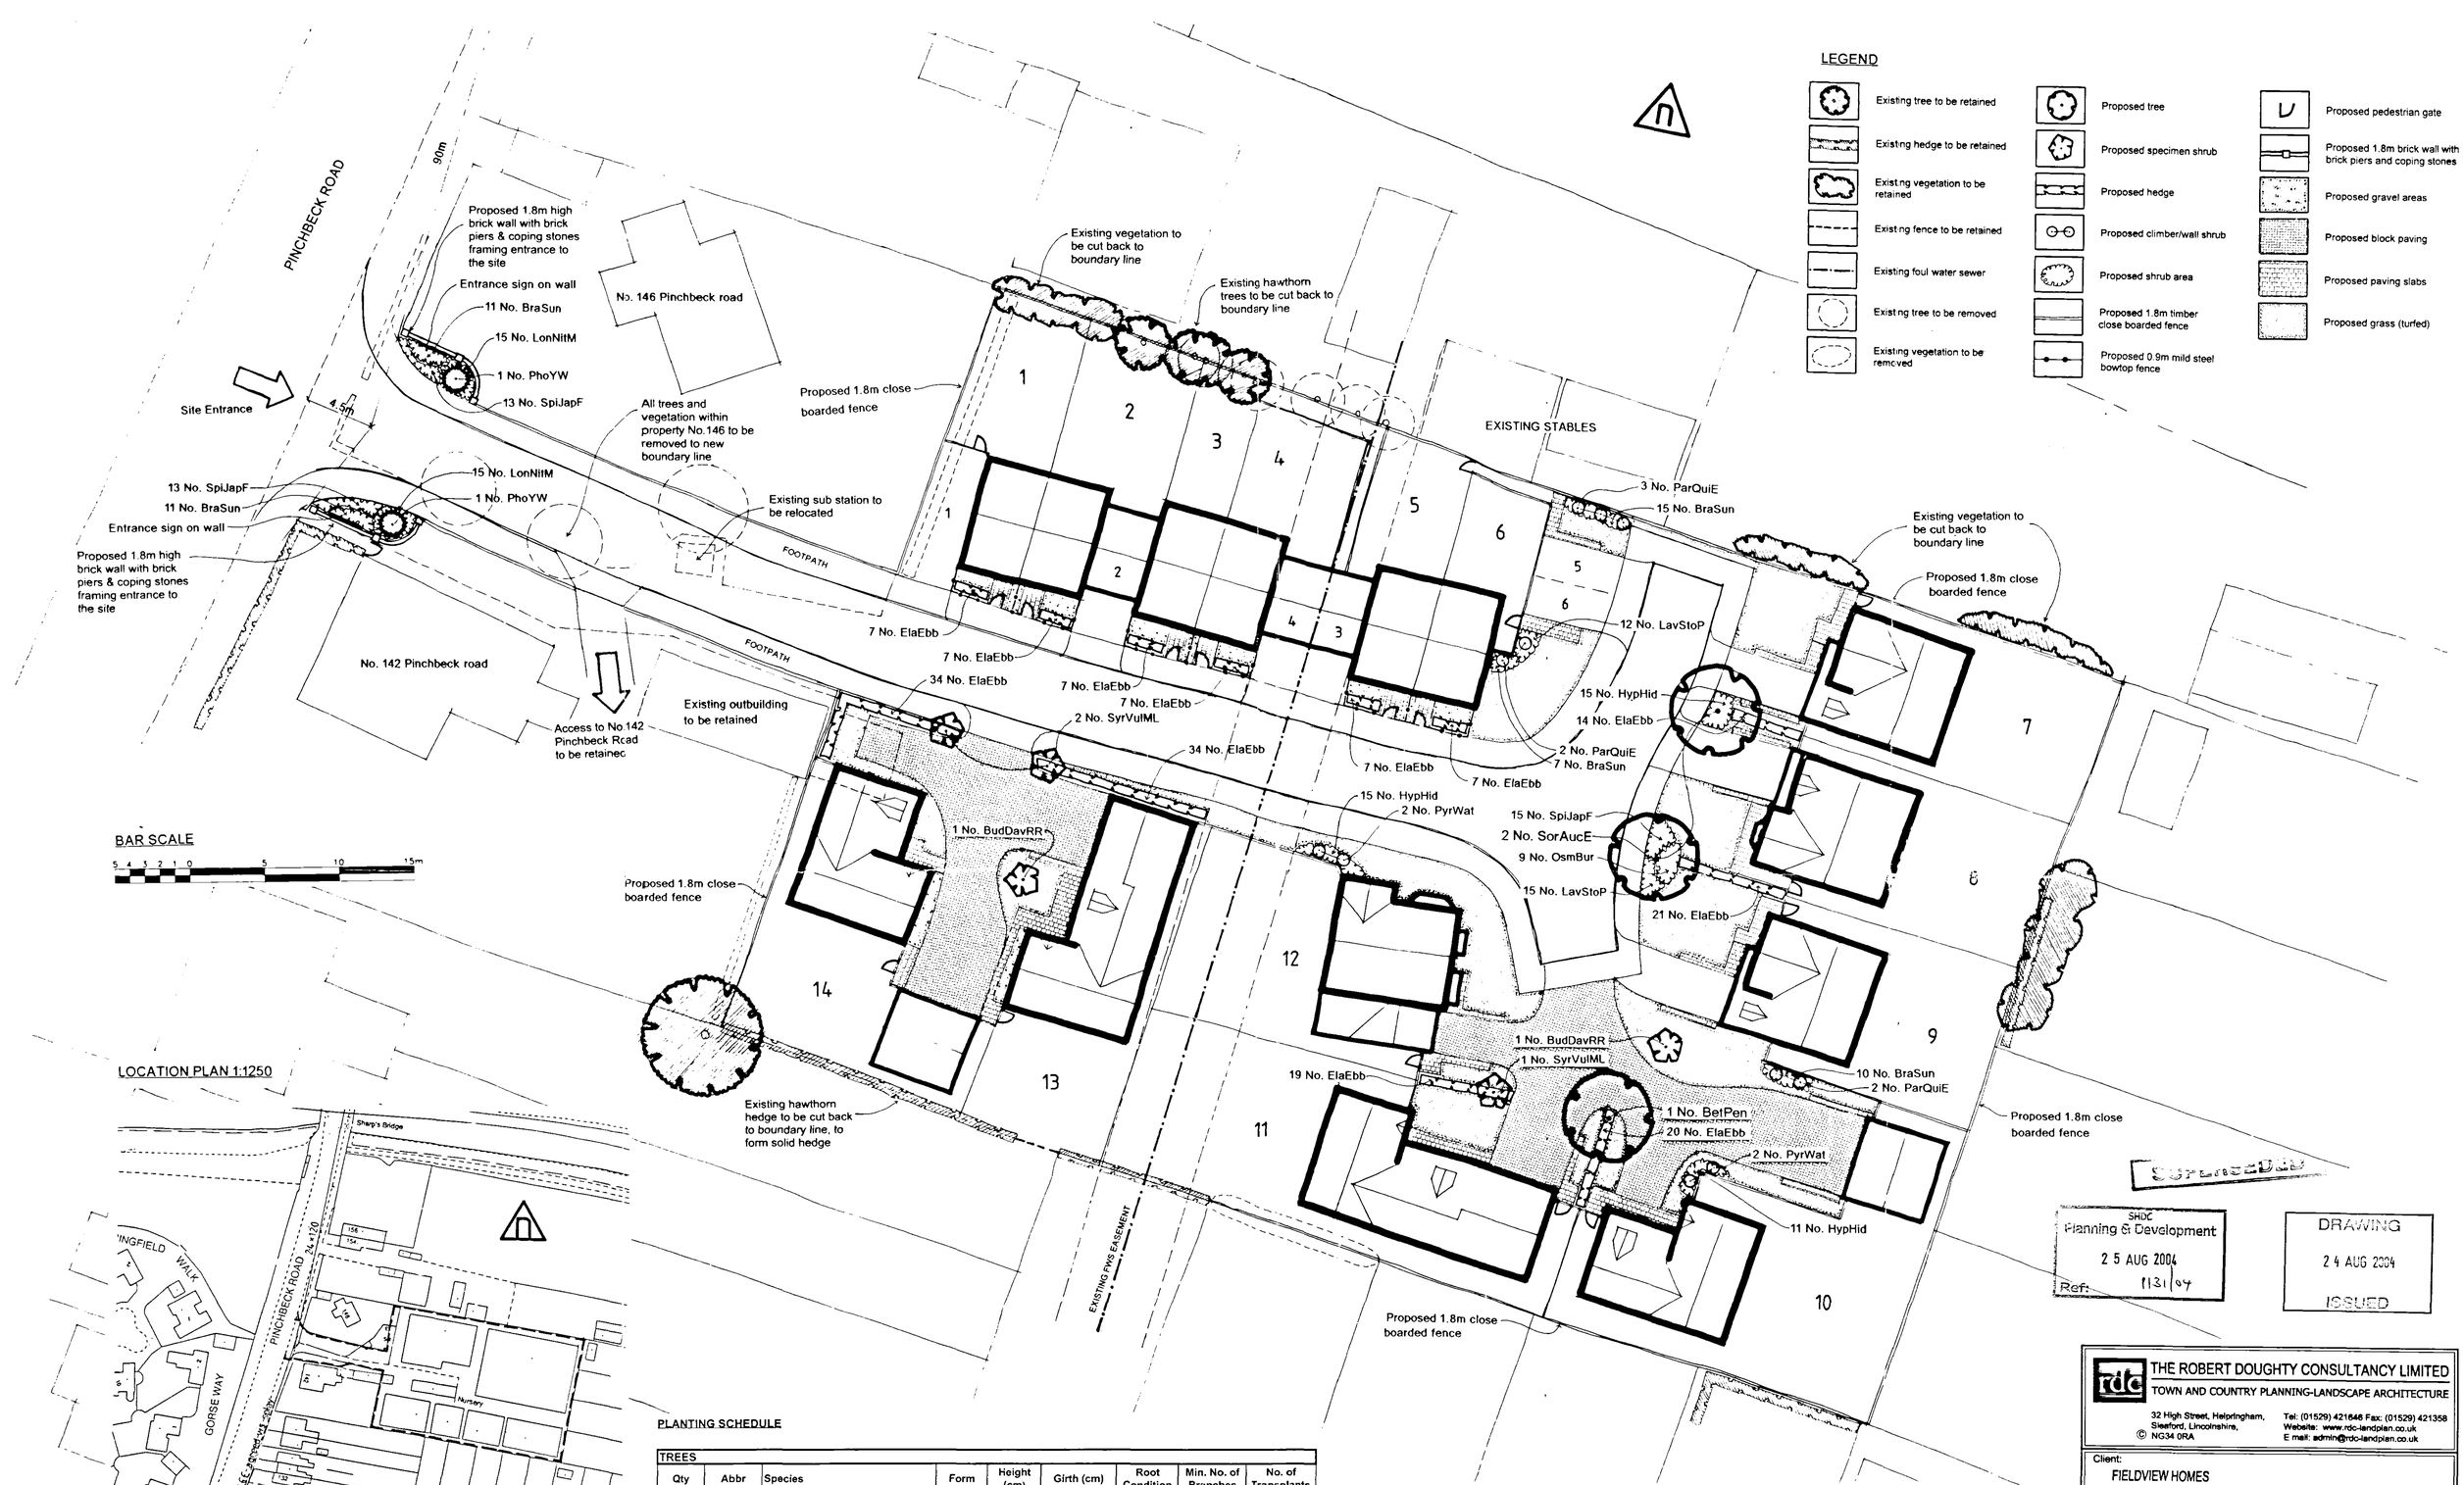


PLANTING SCHEDULE

TREES

Qty	Abbr	Species	Form	Height (cm)	Girth (cm)	Root Condition	Min. No. of Branches	No. of Transplants
1	BetPen	Betula pendula	EHS	min 450	16-18	RB	5	3x
2	SorAucE	Sorbus aucuparia 'Edulis'	EHS	min 450	16-18	RB	-	3x

SPECIMEN SHRUBS

Qty	Abbr	Species	Height (cm)	Pot Size (Litres)	Habit	Min. No. of Breaks
2	Bud DavRR	Buddleia davidii 'Royal Red'	80-100	10-12L	Branched	7
2	PhoYW	Phormium 'Yellow Wave'	-	10-12L	Triple crown	-
3	SyrVulML	Syringa vulgaris 'Madame Lemoine'	60-80	10-12L	Branched	3

HEDGING

Qty	Abbr	Species	Height (cm)	Pot Size (Litres)	Habit	Min. No. of Breaks	Planting Distance
184	ElaEbb	Elaeagnus x ebbingei	60-80	5L	Branched	4	350mm Ctrs

Note: Hedging to be planted in a single row with plants at 350mm centres

CLIMBERS/WALL SHRUBS

Qty	Abbr	Species	Height (cm)	Pot Size (Litres)	Habit	Min. No. of Breaks	Planting Distance
7	ParQuiE	Parthenocissus quinquefolia 'Engelmanii'	60-80	3L	Several shoots	3	1.5m Ctrs
4	PyrWat	Pyracantha 'Watereri'	60-80	3L	Leader & laterals	3	1.5m Ctrs

SHRUBS

Qty	Abbr	Species	Height (cm)	Pot Size (Litres)	Habit	Min. No. of Breaks	Density (No./m²)
54	BraSun	Brachyglotis 'Sunshine'	30-40	3L	Branched	4	4
41	HypHid	Hypericum 'Hidcote'	30-40	3L	Bushy	5	4
27	LavStoP	Lavandula stoechas pedunculata	20-30	3L	Bushy	5	6
30	LonNitM	Lonicera nitida 'Maygreen'	30-40 Dia	3L	Bushy	6	5
9	OsmBur	Osmanthus x burkwoodii	30-40	3L	Bushy	4	3
41	SpiJapF	Spiraea japonica 'Fire Light'	40-60	3L	Branched	6	5

SUPERSEDED

SHDC Planning & Development 25 AUG 2004 Ref: 1131/04

DRAWING 24 AUG 2004 ISSUED

THE ROBERT DOUGHTY CONSULTANCY LIMITED
TOWN AND COUNTRY PLANNING-LANDSCAPE ARCHITECTURE
32 High Street, Helpringham, Sleaford, Lincolnshire, NG34 0RA
Tel: (01529) 421646 Fax: (01529) 421358
Website: www.rdc-landplan.co.uk
E mail: admin@rdc-landplan.co.uk

Client: FIELDVIEW HOMES

Project: RESIDENTIAL DEVELOPMENT, PINCHBECK ROAD, SPALDING

Drawing title: HARD & SOFT LANDSCAPE DETAILING

Job No.	Drawing No.	Rev.	Drawn
544-4	L01		JC
Scale 1:200	Date AUGUST 2004		Checked

DO NOT SCALE from this drawing. All measurements should be checked against on site conditions and any discrepancies should be brought to the attention of the Robert Doughty Consultancy.