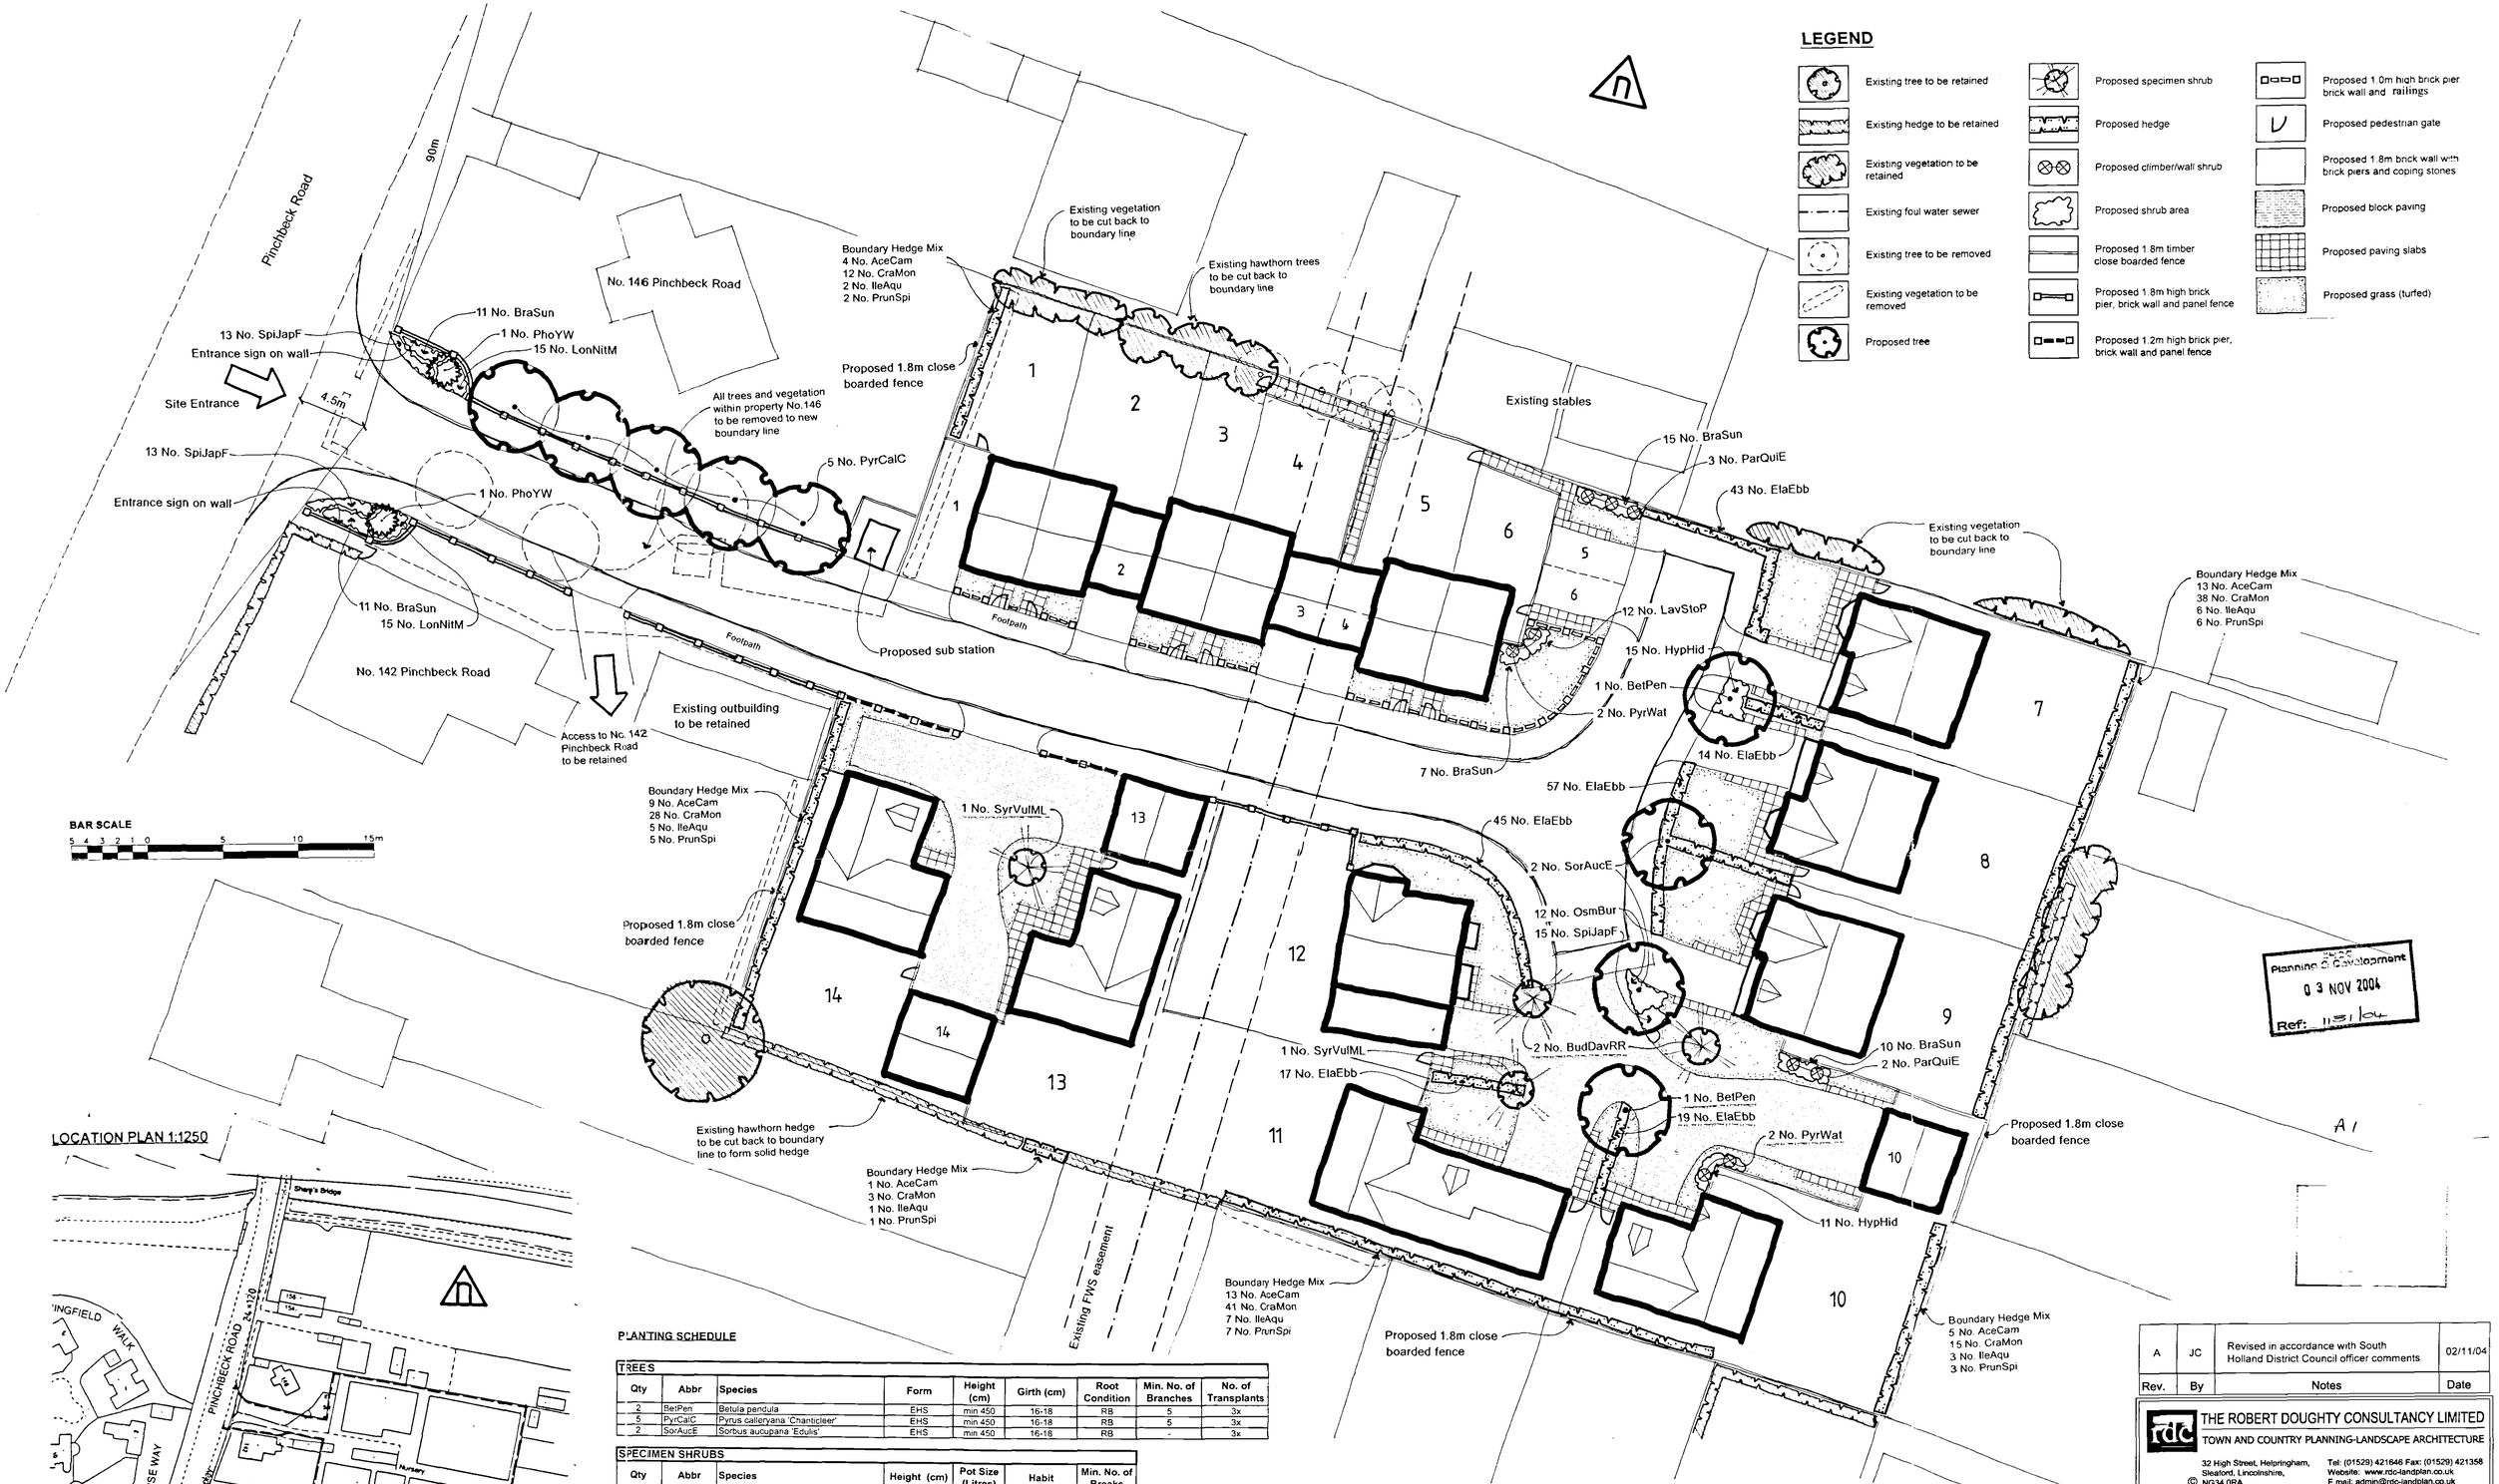


LEGEND

- Existing tree to be retained
- Existing hedge to be retained
- Existing vegetation to be retained
- Existing foul water sewer
- Existing tree to be removed
- Existing vegetation to be removed
- Proposed tree
- Proposed specimen shrub
- Proposed hedge
- Proposed climber/wall shrub
- Proposed shrub area
- Proposed 1.8m timber close boarded fence
- Proposed 1.8m high brick pier, brick wall and panel fence
- Proposed 1.2m high brick pier, brick wall and panel fence
- Proposed 1.0m high brick pier brick wall and railings
- Proposed pedestrian gate
- Proposed 1.8m brick wall with brick piers and coping stones
- Proposed block paving
- Proposed paving slabs
- Proposed grass (turfed)

BAR SCALE

5 4 3 2 1 0 5 10 15m

LOCATION PLAN 1:1250

PLANTING SCHEDULE

TREES

Qty	Abbr	Species	Form	Height (cm)	Girth (cm)	Root Condition	Min. No. of Branches	No. of Transplants
2	BetPen	Betula pendula	EHS	min 450	16-18	RB	5	3x
5	PyrCalC	Pyrus calleryana 'Chanticleer'	EHS	min 450	16-18	RB	5	3x
2	SorAucE	Sorbus aucuparia 'Edulis'	EHS	min 450	16-18	RB	-	3x

SPECIMEN SHRUBS

Qty	Abbr	Species	Height (cm)	Pot Size (Litres)	Habit	Min. No. of Breaks
2	Bud DavRR	Buddleia davidii 'Royal Red'	80-100	10-12L	Branched	7
2	PhoYW	Phormium 'Yellow Wave'	-	10-12L	Triple crown	-
2	SyrVulML	Syringa vulgaris 'Madame Lemoine'	60-80	10-12L	Branched	3

CLIMBERS/WALL SHRUBS

Qty	Abbr	Species	Height (cm)	Pot Size (Litres)	Habit	Min. No. of Breaks	Planting Distance
5	ParQuiE	Parthenocissus quinquefolia 'Engelmanii'	60-80	3L	Several shoots	3	1.5m Ctrs
4	PyrWat	Pyracantha 'Watereri'	60-80	3L	Leader & laterals	3	1.5m Ctrs

SHRUBS

Qty	Abbr	Species	Height (cm)	Pot Size (Litres)	Habit	Min. No. of Breaks	Density (No./m²)
54	BraSun	Brachyglotis 'Sunshine'	30-40	3L	Branched	4	4
26	HypHid	Hypericum 'Hidcote'	30-40	3L	Bushy	5	4
12	LavStoP	Lavandula stoechas pedunculata	20-30	3L	Bushy	5	6
30	LonNitM	Lonicera nitida 'Maygreen'	30-40 Dia.	3L	Bushy	6	5
12	OsmBur	Osmanthus x burkwoodii	30-40	3L	Bushy	4	3
41	SpiJapF	Spiraea japonica 'Fire Light'	40-60	3L	Branched	6	5

HEDGING

Qty	Abbr	Species	Height (cm)	Pot Size (Litres)	Habit	Min. No. of Breaks	Planting Distance
195	ElaEbb	Elaeagnus x ebbingei	60-80	5L	Branched	4	350mm Ctrs

Note: Hedging to be planted in a single row with plants at 350mm centres

BOUNDARY HEDGING MIX

Qty	Abbr	Species	Form	Height (cm)	Root Condition	Min. No. of Breaks	No. of Transplants	% in Mix
45	AceCam	Acer campestre	Feather	125-150	Bagged	3	2x	20
137	CraMon	Crataegus monogyna	Feather	125-150	Bagged	-	2x	60
24	IleAqu	Ilex aquifolium	Leader & laterals	80-100	5L Pot	-	-	10
24	PruSpi	Prunus spinosa	1 + 2 Branched	80-100	Bagged	3	-	10

Note: Boundary hedge to be planted in a double staggered row, with 500mm between rows and plants at 500mm centres

Planning & Development
03 NOV 2004
Ref: 11/1/04

A1

Rev.	By	Notes	Date
A	JC	Revised in accordance with South Holland District Council officer comments	02/11/04

THE ROBERT DOUGHTY CONSULTANCY LIMITED
TOWN AND COUNTRY PLANNING-LANDSCAPE ARCHITECTURE
32 High Street, Helpringham, Sleaford, Lincolnshire, NG34 0RA
Tel: (01529) 421646 Fax: (01529) 421358
Website: www.rdc-landplan.co.uk
E mail: admin@rdc-landplan.co.uk

Client: Fieldview Homes

Project: Residential Development, Pinchbeck Road, Spalding

Drawing title: Hard and Soft Landscape Detailing

Job No.	Drawing No.	Rev.	Drawn
544-4	L01	A	JC

Scale	Date	Checked
1:200	Nov 2004	

DO NOT SCALE from this drawing. All measurements should be checked against site conditions and any discrepancies should be brought to the attention of the Robert Doughty Consultancy.