


LAYOUT 1:500

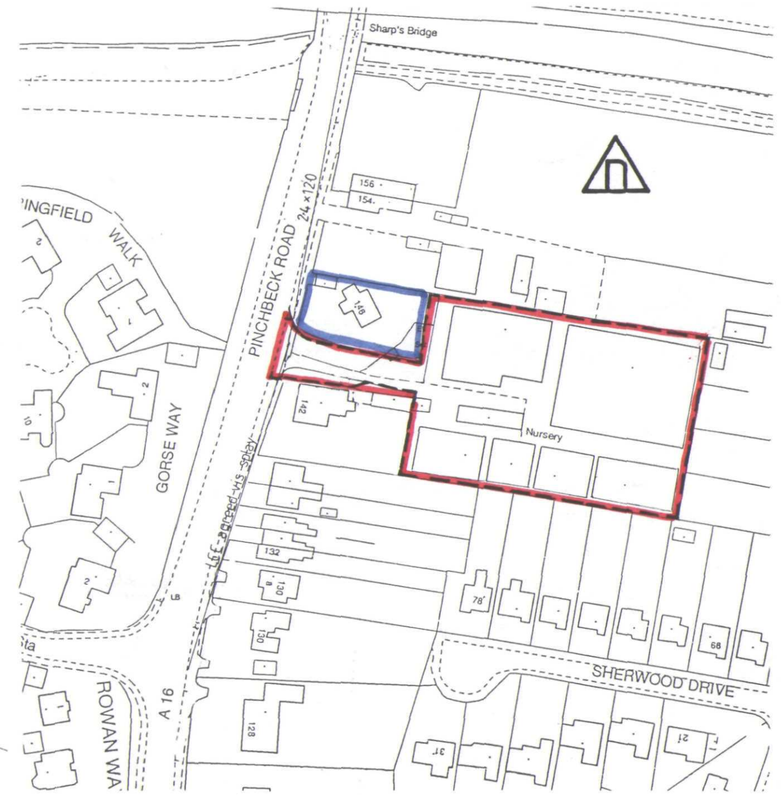

LOCATION 1:1250

SUPERSEDED

Ref: 04/1311
2 5 AUG 2004
Planning & Development
SHDC

DRAWING
2 4 AUG 2004
ISSUED

Rev.	By	Notes	Date

THE ROBERT DOUGHTY CONSULTANCY LIMITED
TOWN AND COUNTRY PLANNING-LANDSCAPE ARCHITECTURE
32 High Street, Helpringham, Sleaford, Lincolnshire, NG34 0RA
Tel: (01529) 421646 Fax: (01529) 421358
Website: www.rdc-landplan.demon.co.uk
E mail: admin@rdc-landplan.demon.co.uk

Client: FIELDVIEW HOMES

Project: PINCHBECK ROAD SPALDING

Drawing title: RESIDENTIAL LAYOUT

Job No.	Drawing No.	Rev.	Drawn
544/4	01		GJ
Scale 1:500 . 1:1250		Date 08/04	Checked

DO NOT SCALE from this drawing. All measurements should be checked against on site conditions and any discrepancies should be brought to the attention of the Robert Doughty Consultancy.