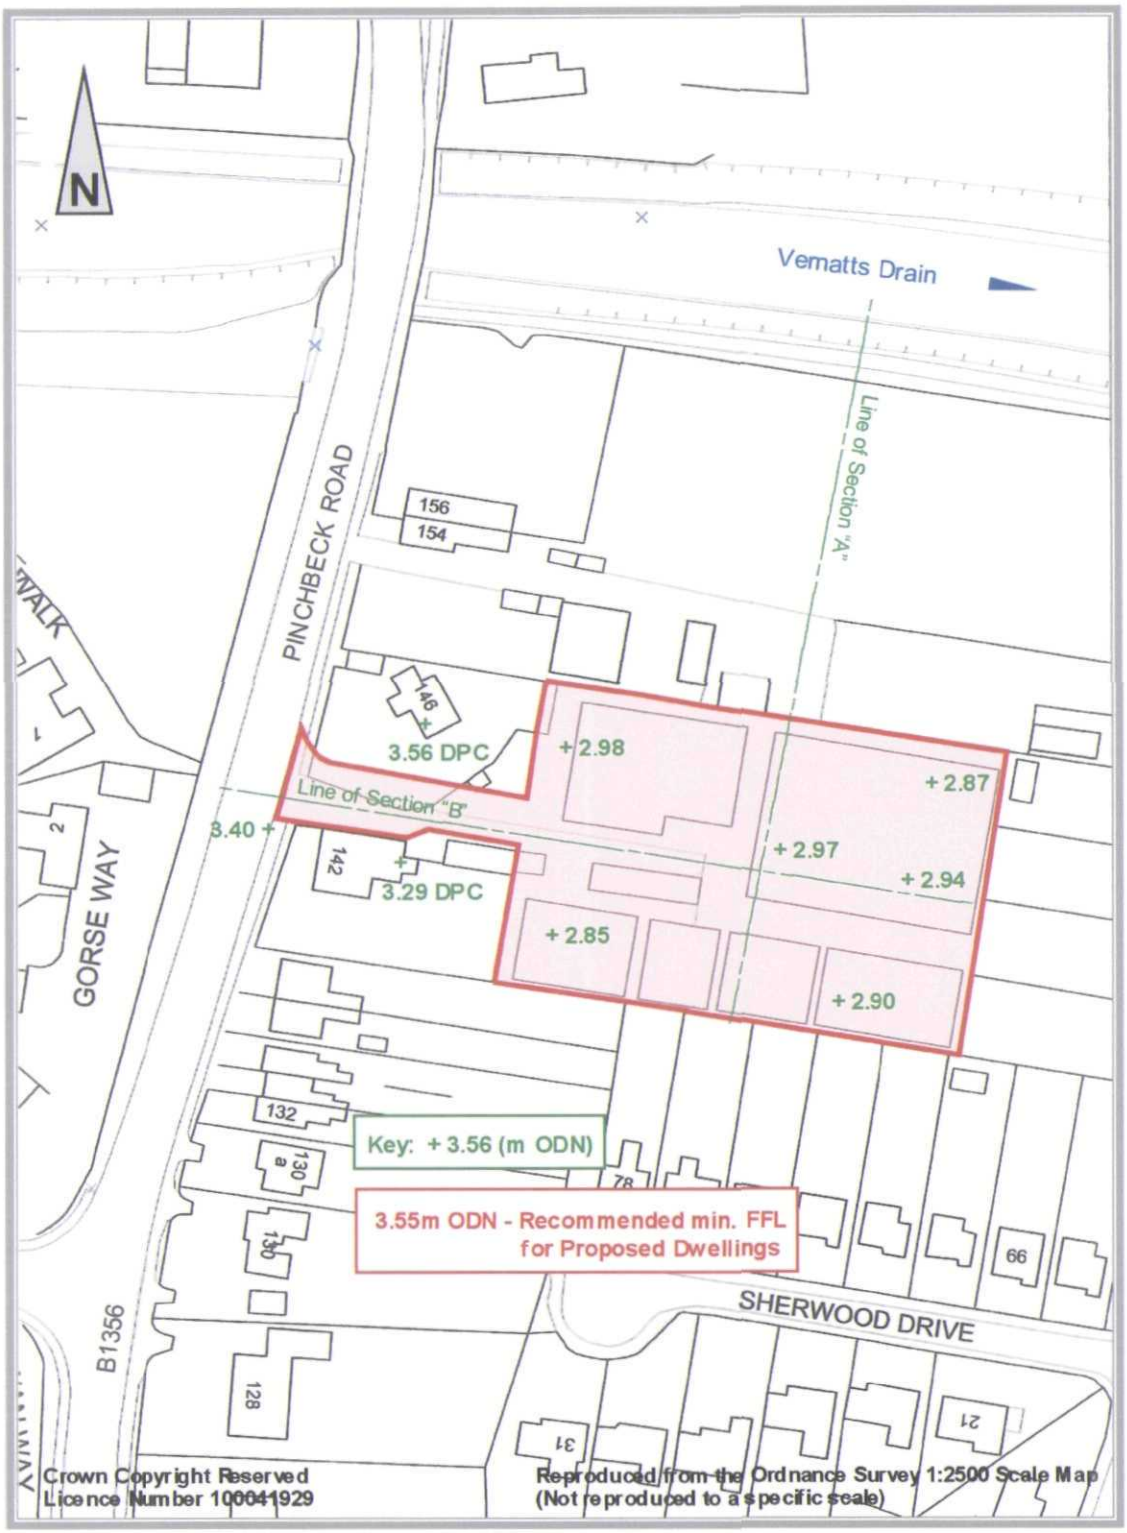

N
Vernatts Drain
Line of Section "A"
PINCHBECK ROAD
156
154
WALK
146
3.56 DPC
+ 2.98
+ 2.87
Line of Section "B"
3.40 +
+ 2.97
+ 2.94
142
3.29 DPC
+ 2.85
+ 2.90
GORSE WAY
2
132
130a
130
128
Key: + 3.56 (m ODN)
3.55m ODN - Recommended min. FFL for Proposed Dwellings
78
66
SHERWOOD DRIVE
B1356
31
21
Crown Copyright Reserved
Licence Number 100041929
Reproduced from the Ordnance Survey 1:2500 Scale Map
(Not reproduced to a specific scale)

Site Plan