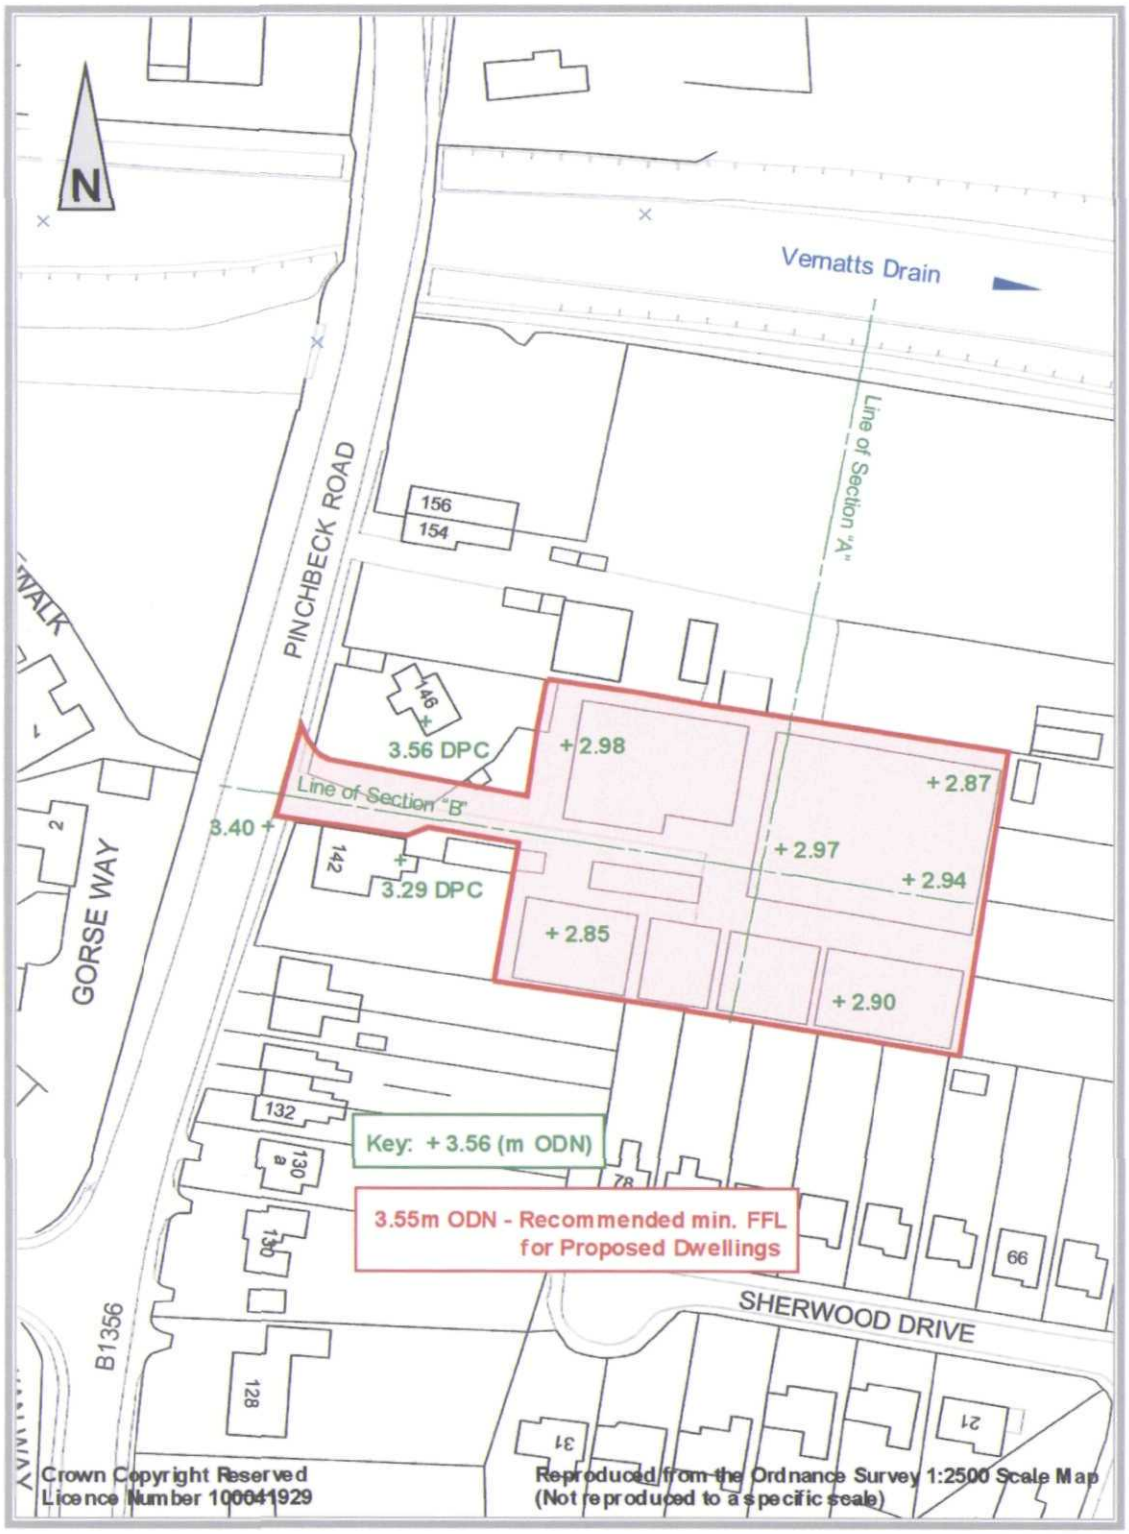

N
Vernatts Drain
Line of Section "A"
PINCHBECK ROAD
156
154
146
3.56 DPC
+2.98
+2.87
Line of Section "B"
3.40 +
+2.97
142
3.29 DPC
+2.94
+2.85
+2.90
GORSE WAY
2
132
130a
130
Key: +3.56 (m ODN)
78
3.55m ODN - Recommended min. FFL for Proposed Dwellings
66
SHERWOOD DRIVE
B1356
128
31
21
Crown Copyright Reserved
Licence Number 100041929
Reproduced from the Ordnance Survey 1:2500 Scale Map
(Not reproduced to a specific scale)

Site Plan