



DO NOT SCALE THIS DRAWING. THE CONTRACTOR IS DEEMED TO HAVE CHECKED ALL DIMENSIONS ON SITE AND REPORT ANY DISCREPANCIES TO OGLESBY & LIMB LTD.
THE CONTENTS OF THIS DRAWING ARE COVERED BY COPYRIGHT AND REMAIN THE PROPERTY OF OGLESBY & LIMB LTD. WRITTEN APPROVAL MUST BE OBTAINED FROM OGLESBY & LIMB LTD PRIOR TO DUPLICATION OR REPRODUCTION OF THIS DRAWING OR ITS CONTENTS.
ANY DIMENSIONS NOT SHOWN ARE TO BE CHECKED AND AGREED WITH OGLESBY & LIMB LTD.

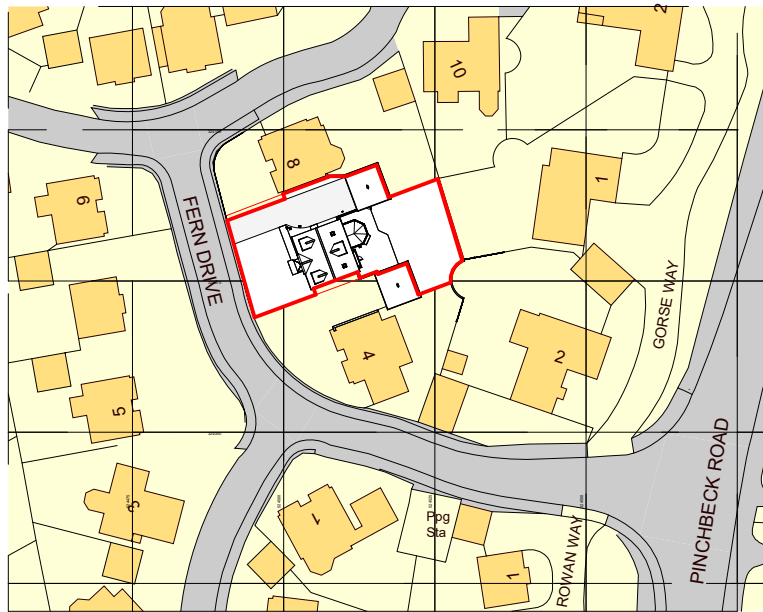


Ordnance Survey, © Crown Copyright 2023. All rights reserved. Licence number 100022432

 Site Location Plan
1 : 1250

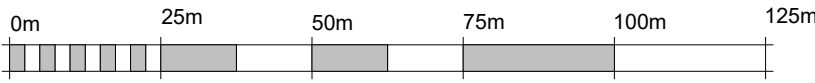


VISUAL SCALE 1:1250 @ A1

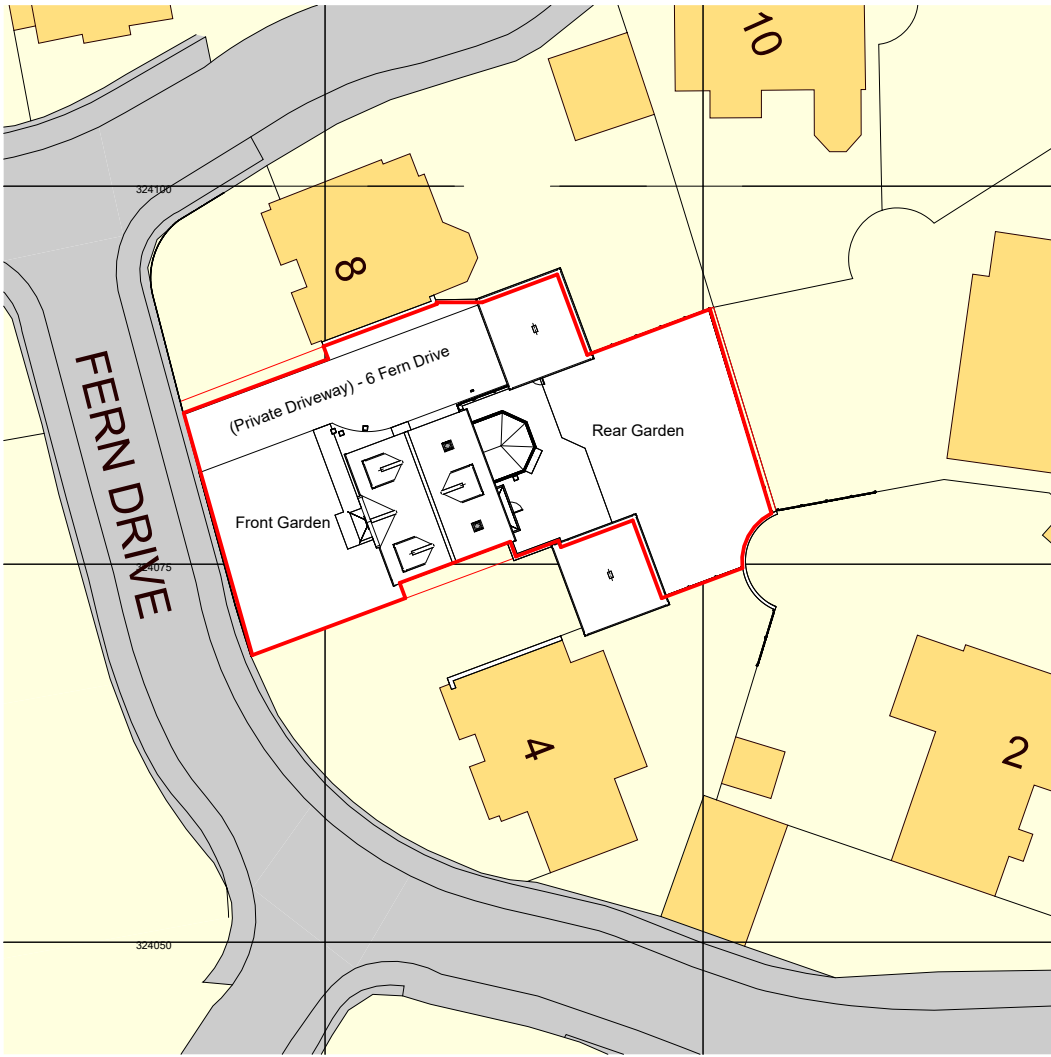


 Site Block Plan As Existing
1 : 500



VISUAL SCALE 1:500 @ A1

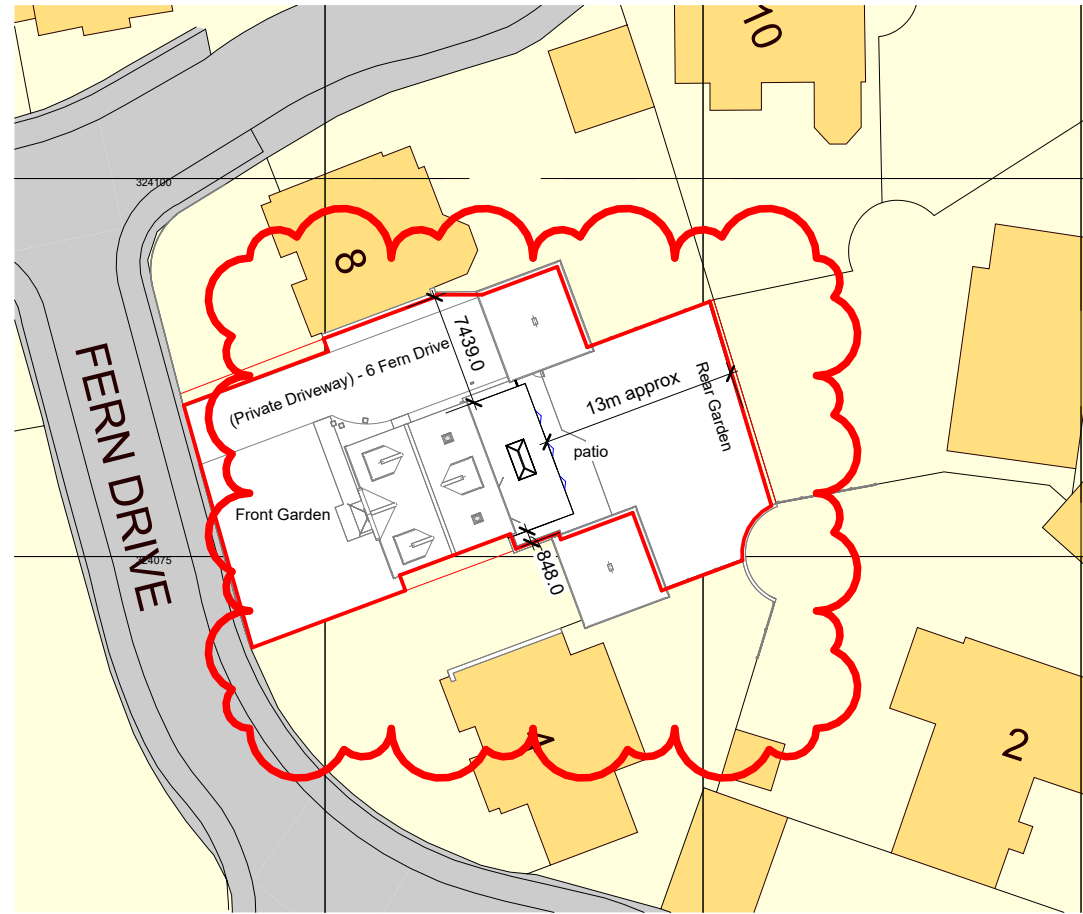

 Site Block Plan As Proposed
1 : 500

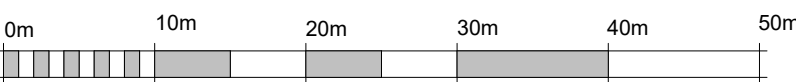

VISUAL SCALE 1:500 @ A1

B	20.12.23	Extension Simplified and Roof Lanterns amended to 1 Nr.	CLS
A	31.08.22	Boundary Dims Added	CLS
Ref.	Date	Description	Initial

Oglesby & Limb Ltd
Chartered Architect
Suite 1, Market Chambers
12 Market Place, Spalding, Lincs
PE11 1SL
Tel: 01775 761196
e-mail: design@o-l-ltd.co.uk



Client:
Mr and Mrs Spicer

Project:
**Proposed Rear Extension,
6 Fern Drive, Spalding**

Drawing Title:
Site Location Plan

Date:	11/05/2022	Scale:	as shown @ A1
Drawn by:	CLS	Checked by:	AJO

Drawing Number:	Rev:
A1597 - 01	B