

22 OCT 1997
 Ref: 1132/97

RED ENG. BRICK ON EDGE
 2 LAYERS PLAIN TILE CREASING - SLATE GREY

FURFIX' OR SIMILAR MOVEMENT/ EXPANSION JOINT
 ON ONE SIDE OF EACH PIER WITH 'AEROFIL' OR SIMILAR
 COMPRESSIBLE FILLER AND MASTIC SEALANT AT JOINT.

THE BRICK & STONE CO.
 OLDE CHESHIRE RED MULTI FACINGS
 IN FLEMISH BOND


RED ENG. BRICK COURSE

FINISHED GROUND LEVEL

E L E V A T I O N



DETERMINED
 PLAN

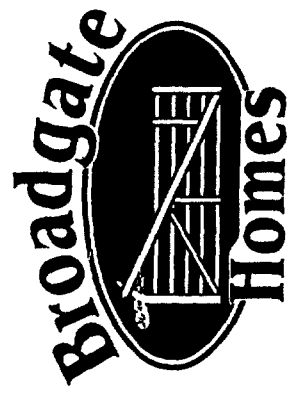

Broadgate Homes Limited
 Broadgate House, Weston Hills, Spalding, Lincs. PE12 6DB
 Telephone: (01406) 380532
 Fax: (01406) 380014

PROPOSED REAR GARDEN WALL TO NO'S 34 - 36, DOUBLE STREET, SPALDING.

May 1997 Scale 1-20 Drawn: 96024 - GW

REV A SEPT '97
 movement joint note.


1132/07

GALVANISED STEEL RAILINGS AS
AS MANUFACTURED BY ALPA RAIL LTD
TEL: 01623 750214 OR SIMILAR APPROVED.
TYPE, HUMBER MODEL VB208


GALVANISED FINISH TREATED WITH
ETCHING PRIMER AND PAINTED GLOSS
BLACK FINISH.



Broadgate House, Weston Hills,
Spalding, Lincolnshire. PE12 6DB.
Telephone: 01406 380532 Fax:01406 380014

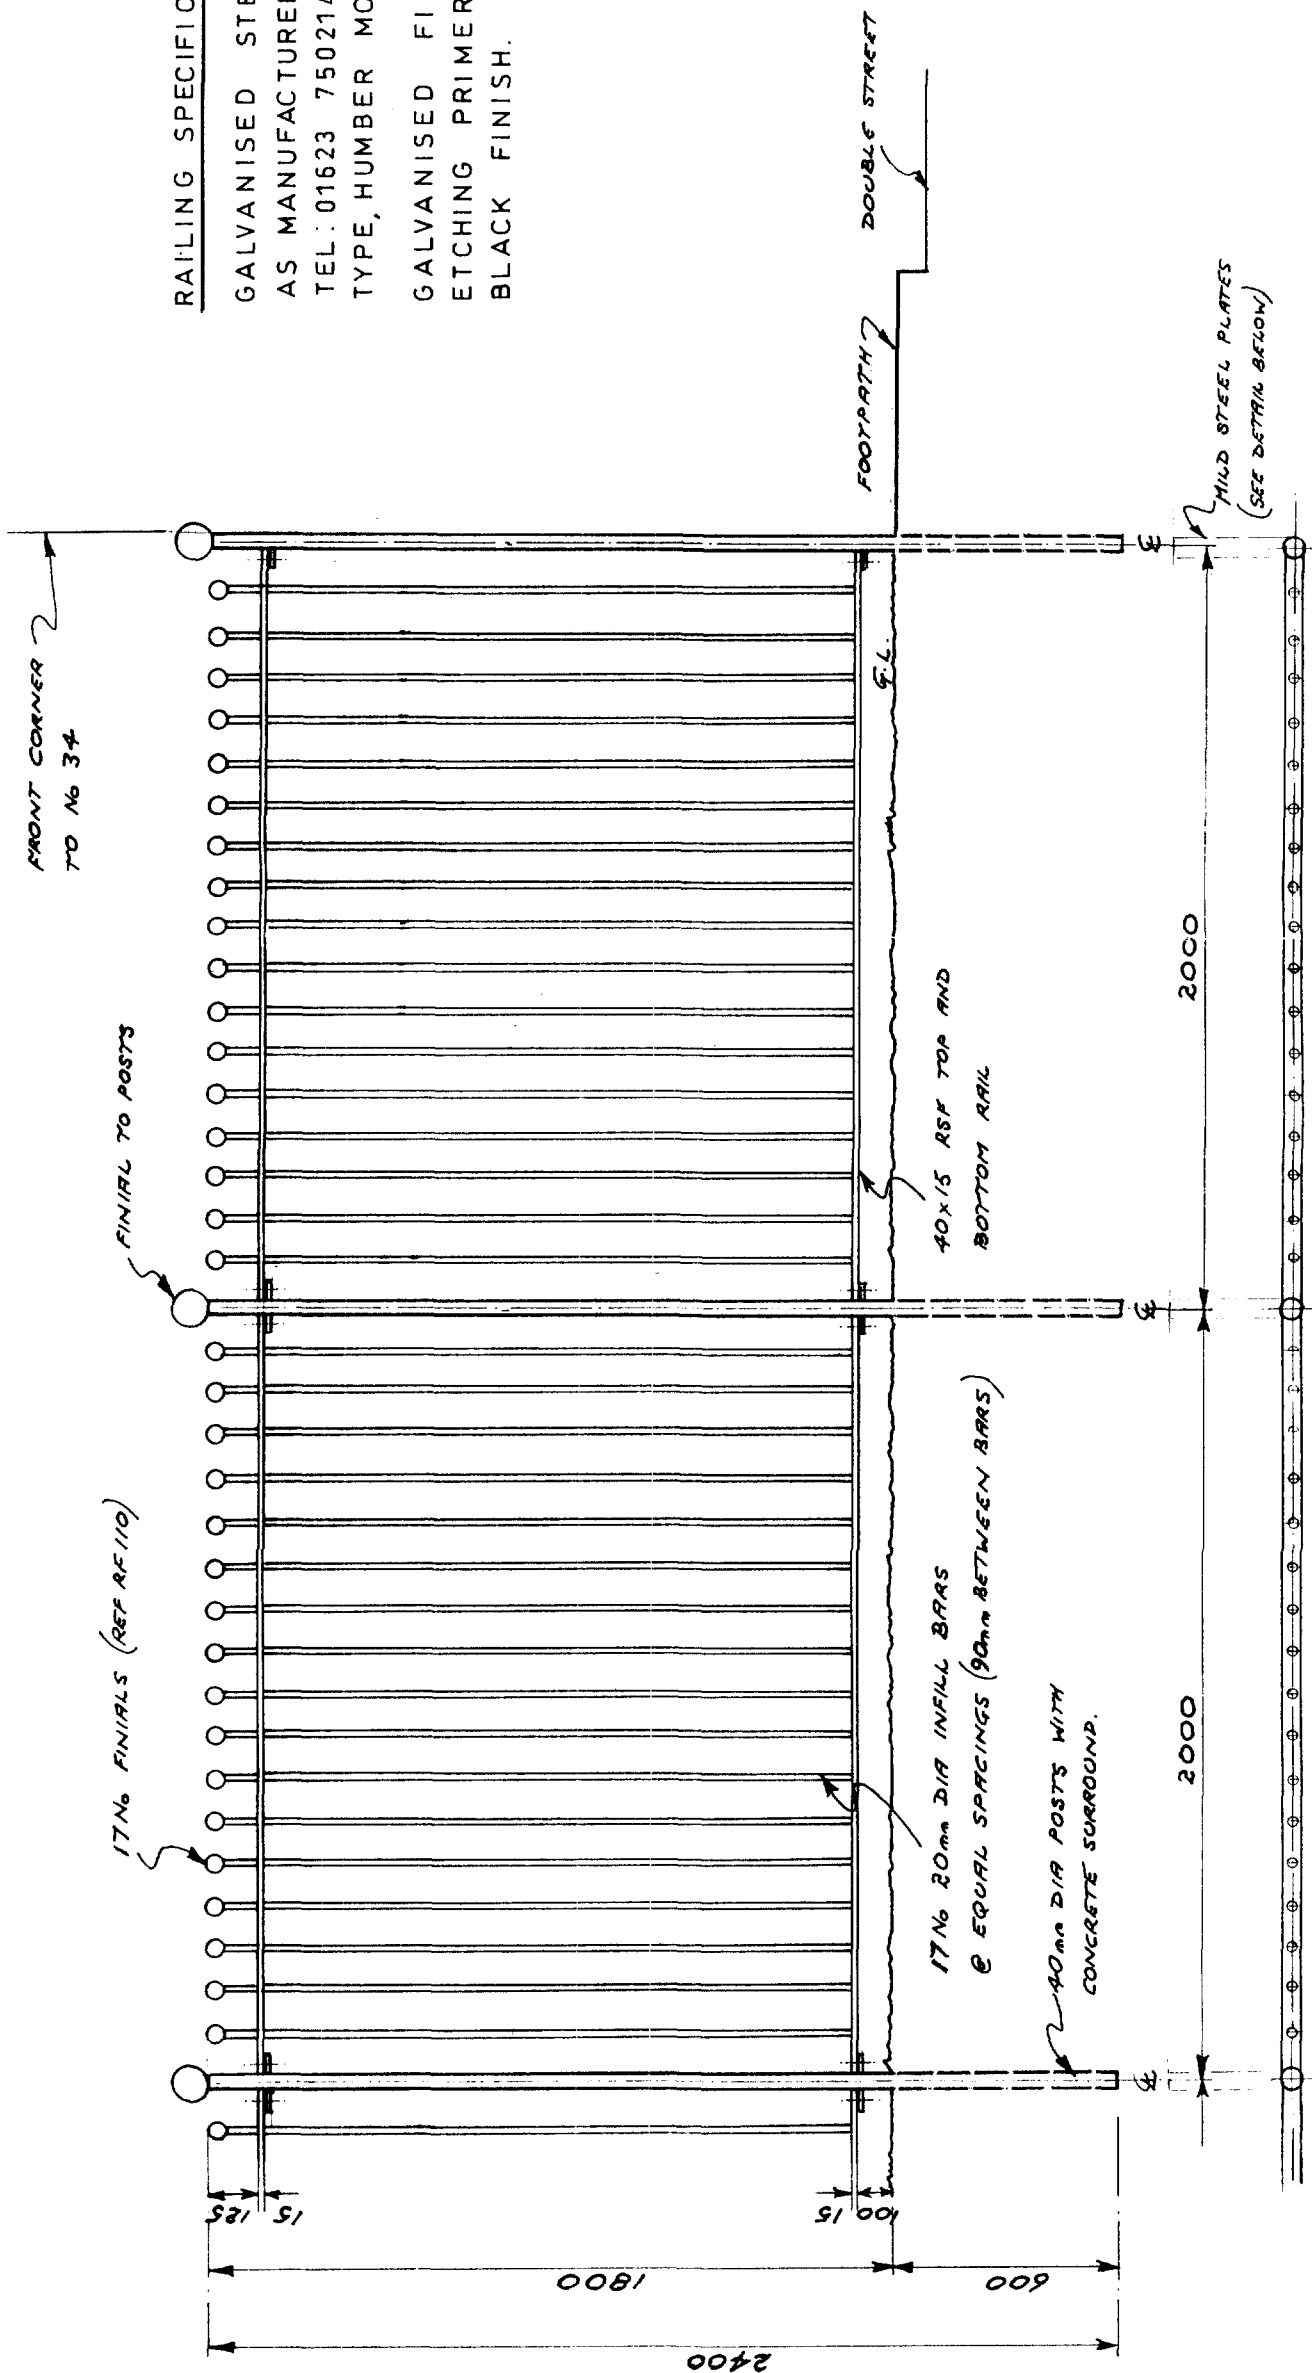

50mm WIDE x 8mm THICK
MILD STEEL BENT ALONG
NEEDED TO POSTS

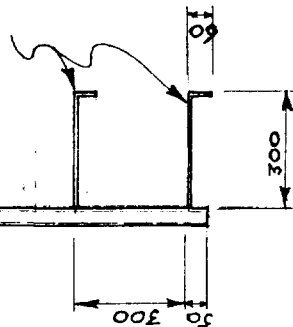

DETAIL - BOTTOM OF POST

REV 'A' 5SEP'97 DETAIL ADDED.

RESIDENTIAL DEVELOPMENT
34 36 DOUBLE STREET
SPALDING

Scale 1:20

Drawn
Mark Rogers

Date AUG 97


№ 96024181

Proposed Railings, Typical Detail To No 34 Side Boundary

DELETED

ZC

This drawing is copyright and may not be altered, traced, copied, photographed or used for any purpose other than that for which it is issued without consent of Broadgate Builders (Spalding) Ltd

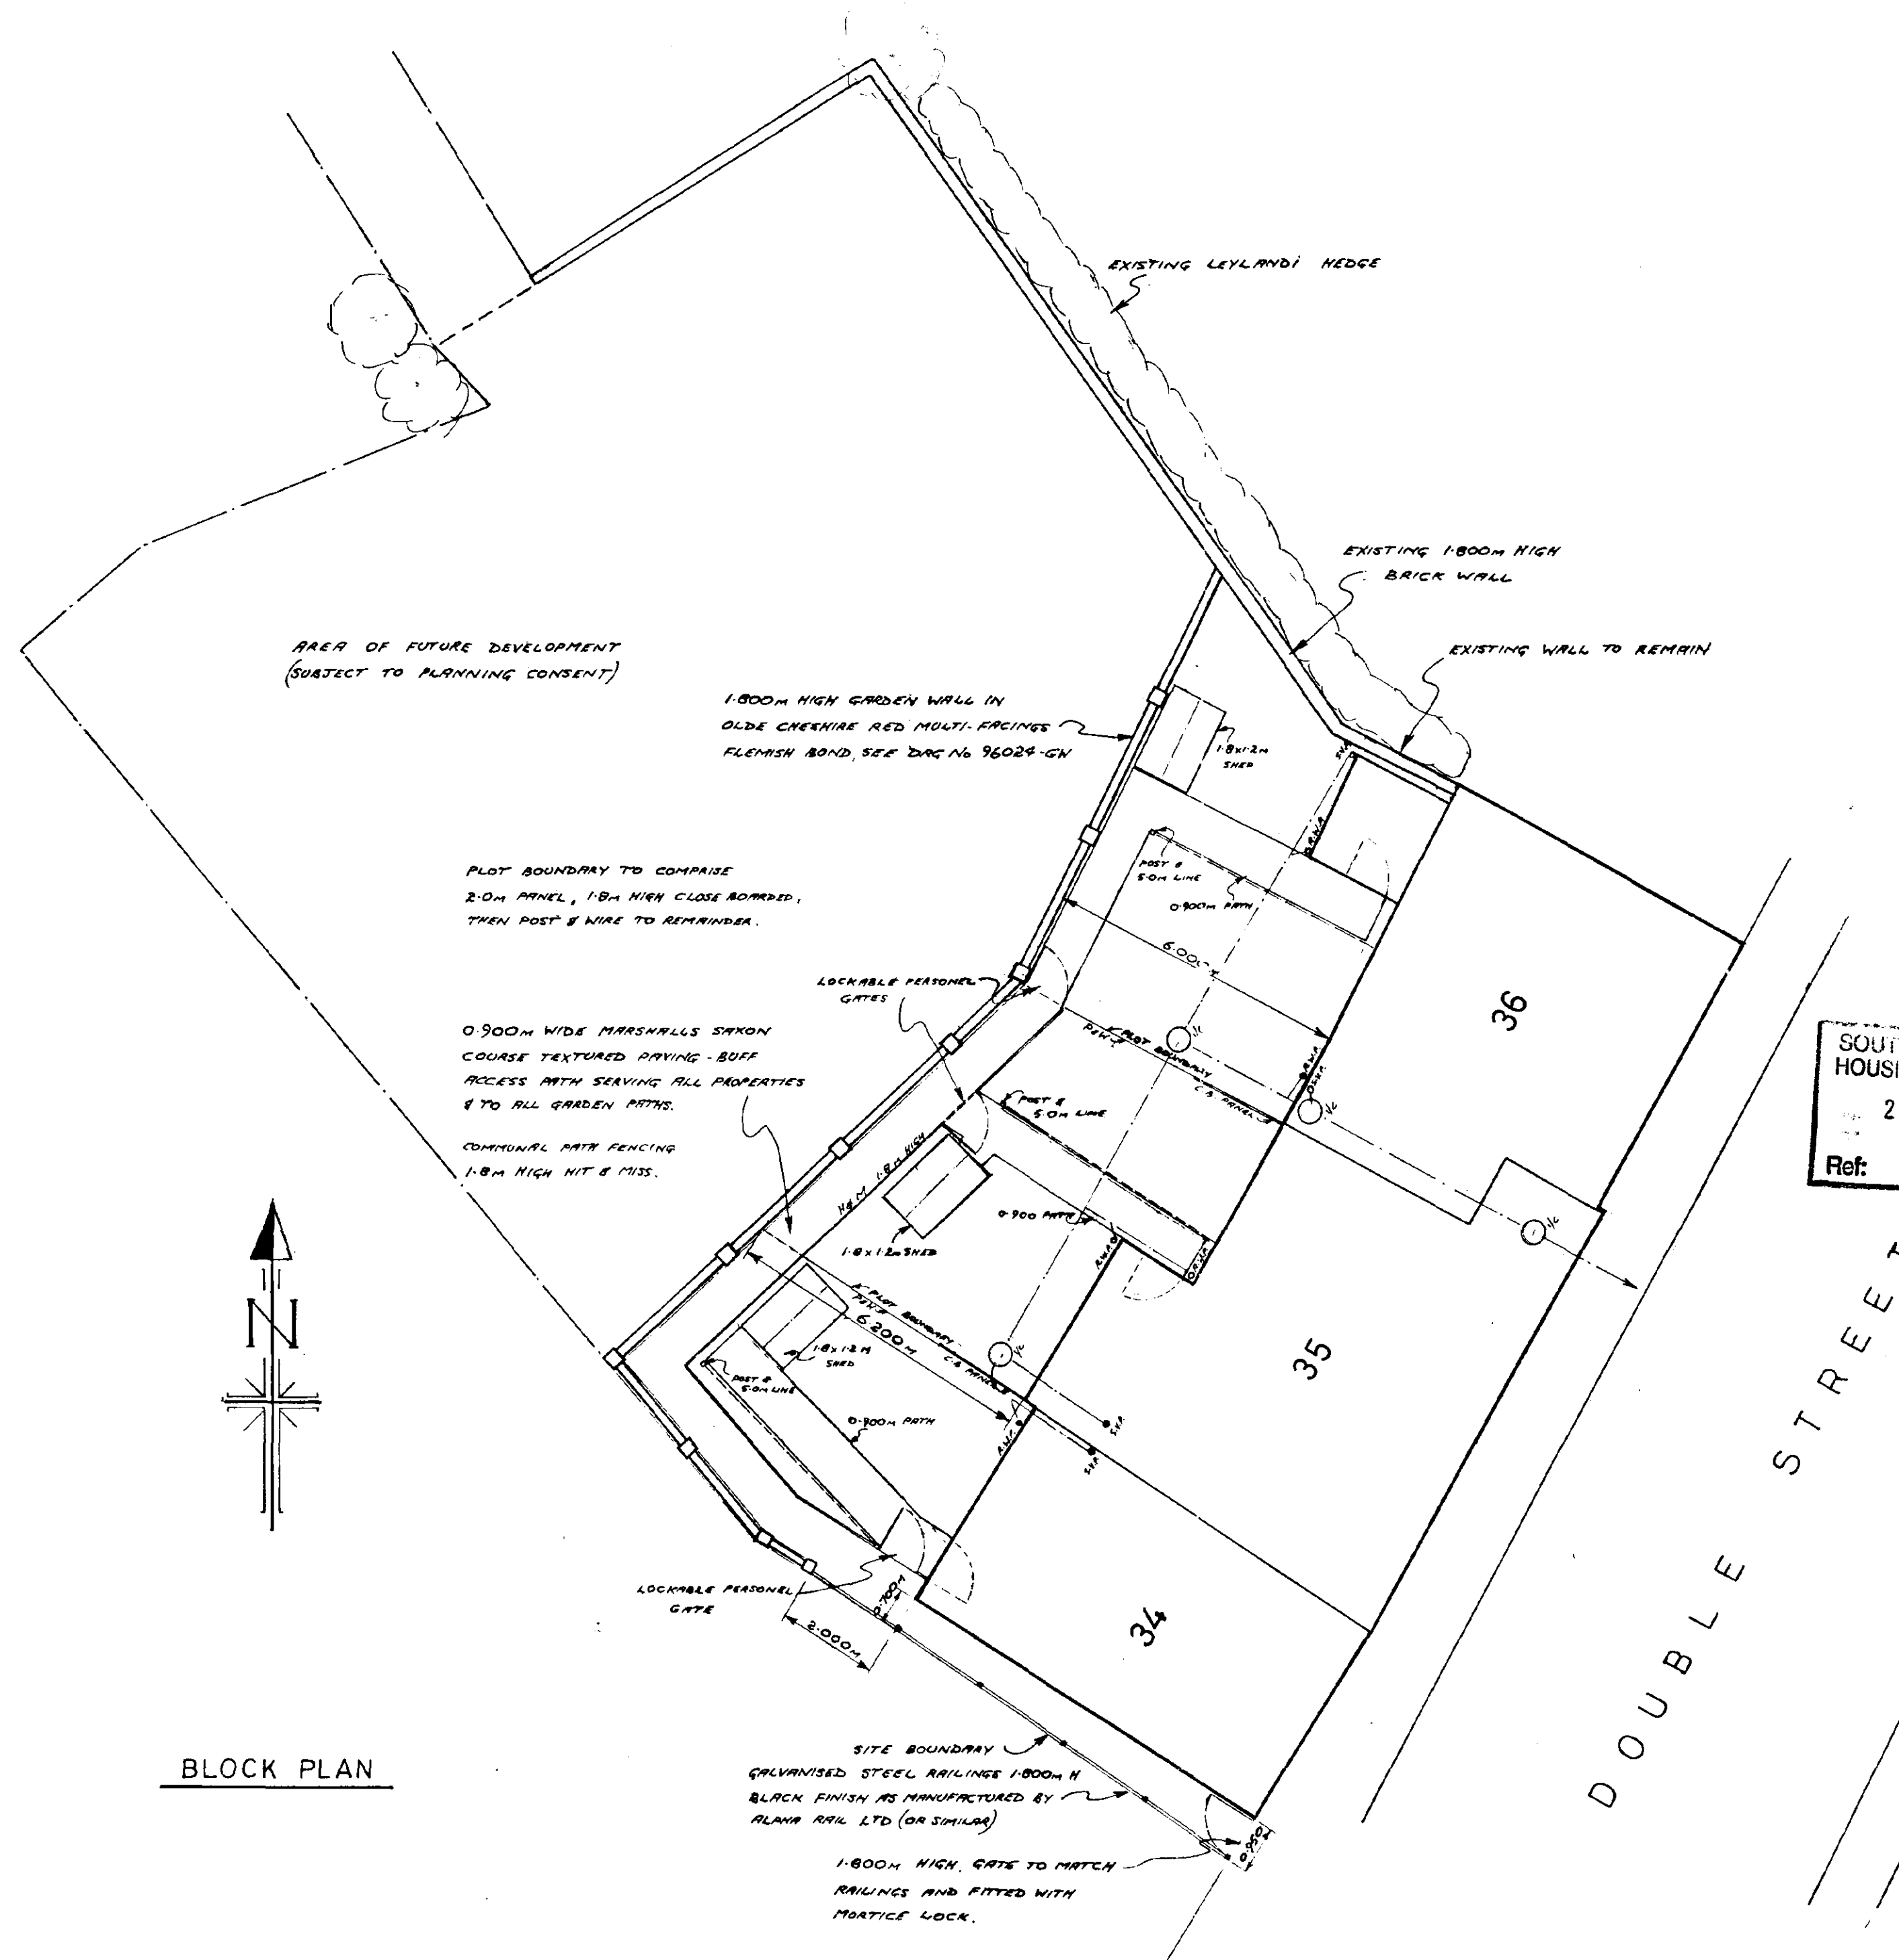

DETERMINED
P



Broadgate Builders (Spalding) Ltd
Broadgate House, Weston Hills,
Spalding, Lincolnshire, PE12 6DB.
Telephone: (01406) 380532 Fax: (01406) 380014

PROJECT TITLE
RESIDENTIAL DEVELOPMENT
No's 34-36 DOUBLE STREET
SPALDING.

HOUSING PARTNERSHIP
South Holland District Council and
Longhurst Housing Association

[illegible]

SCALE	1:100	DRAWN	<i>Mark Rogers</i>
DATE	AUG 97	DRAWING No.	960241 A