
DETERMINED
PLAN


SOUTH HOLLAND DC
HOUSING & PLANNING
20 SEP 2001
Ref: 1133/01

2 4/38 16 3/12 324 E 048 N 019 H

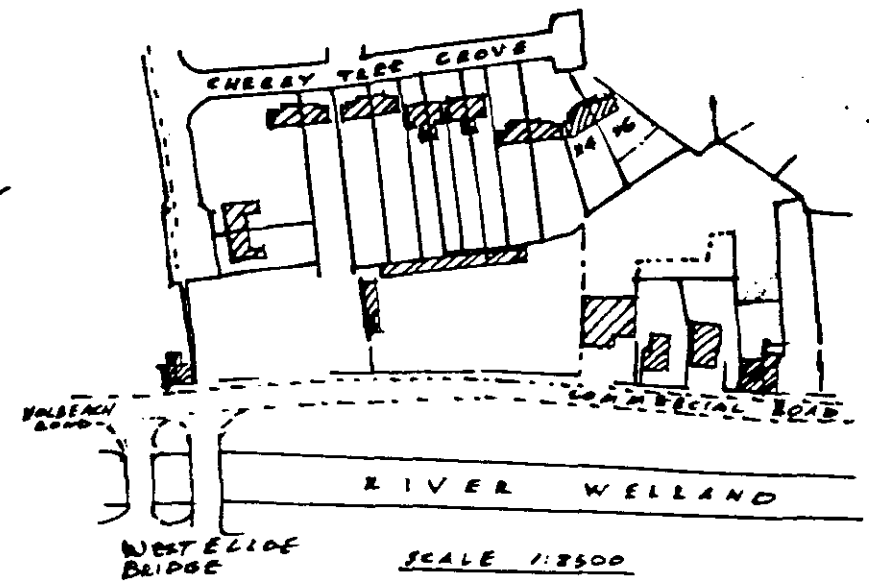

SCALE 1:2500

SITE LOCATION PLAN

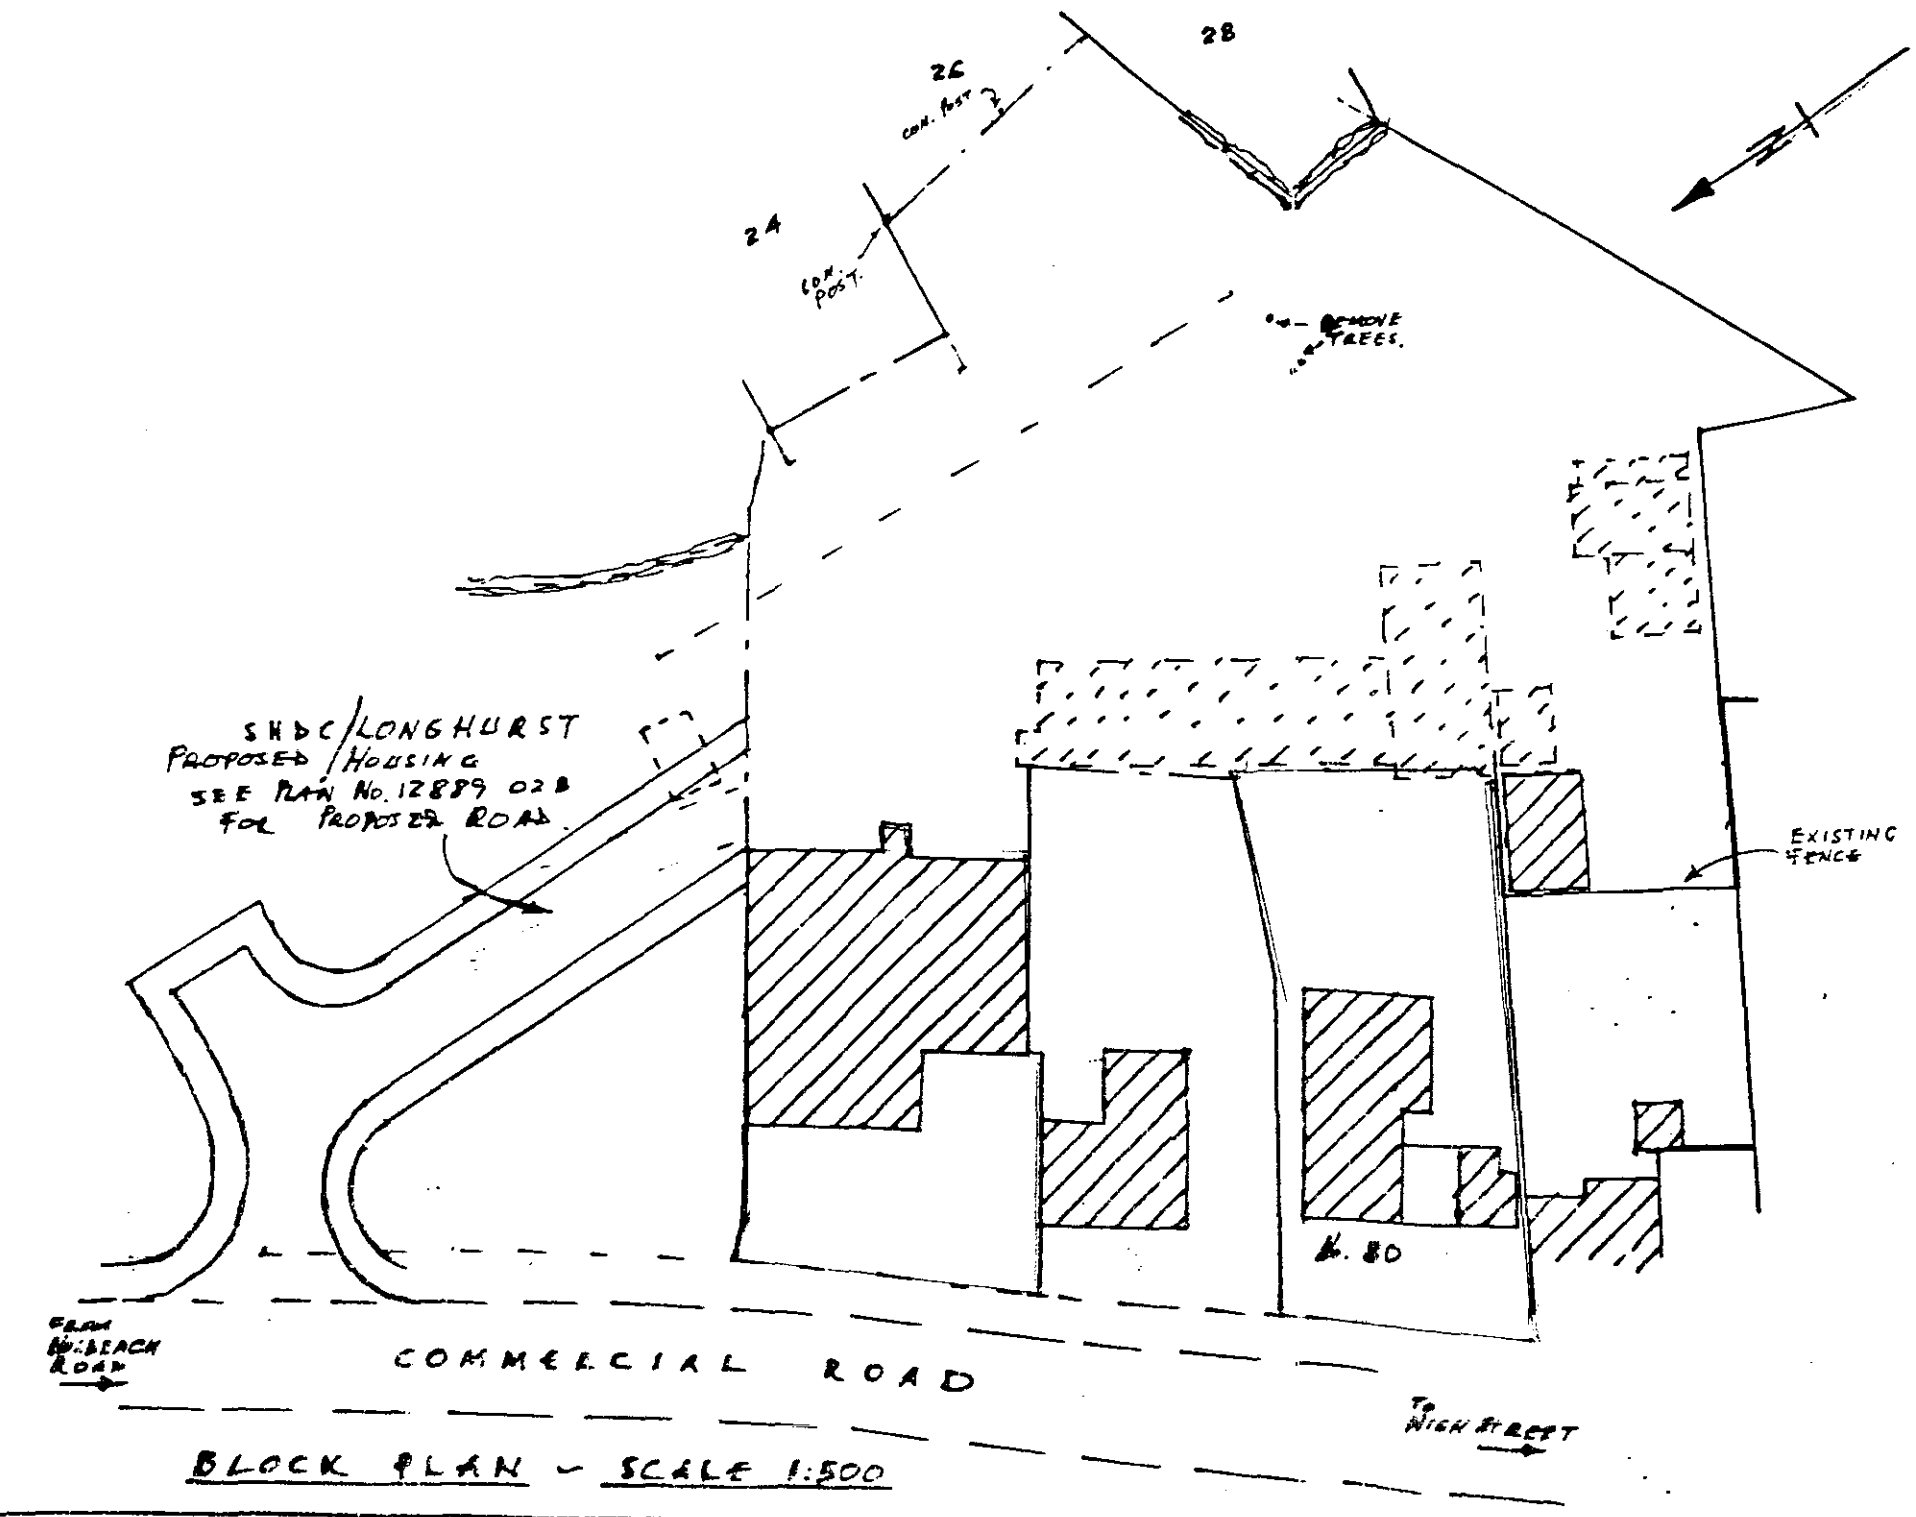

BLOCK PLAN ~ SCALE 1:500

OUTLINE APPLICATION
PROPOSED RESIDENTIAL
DEVELOPMENT OFF
COMMERCIAL ROAD
SPALDING.

A.P. SALES ESTATE AGENTS.
38c NEW ROAD, SPALDING.
TEL. 725300 NOV. 1996