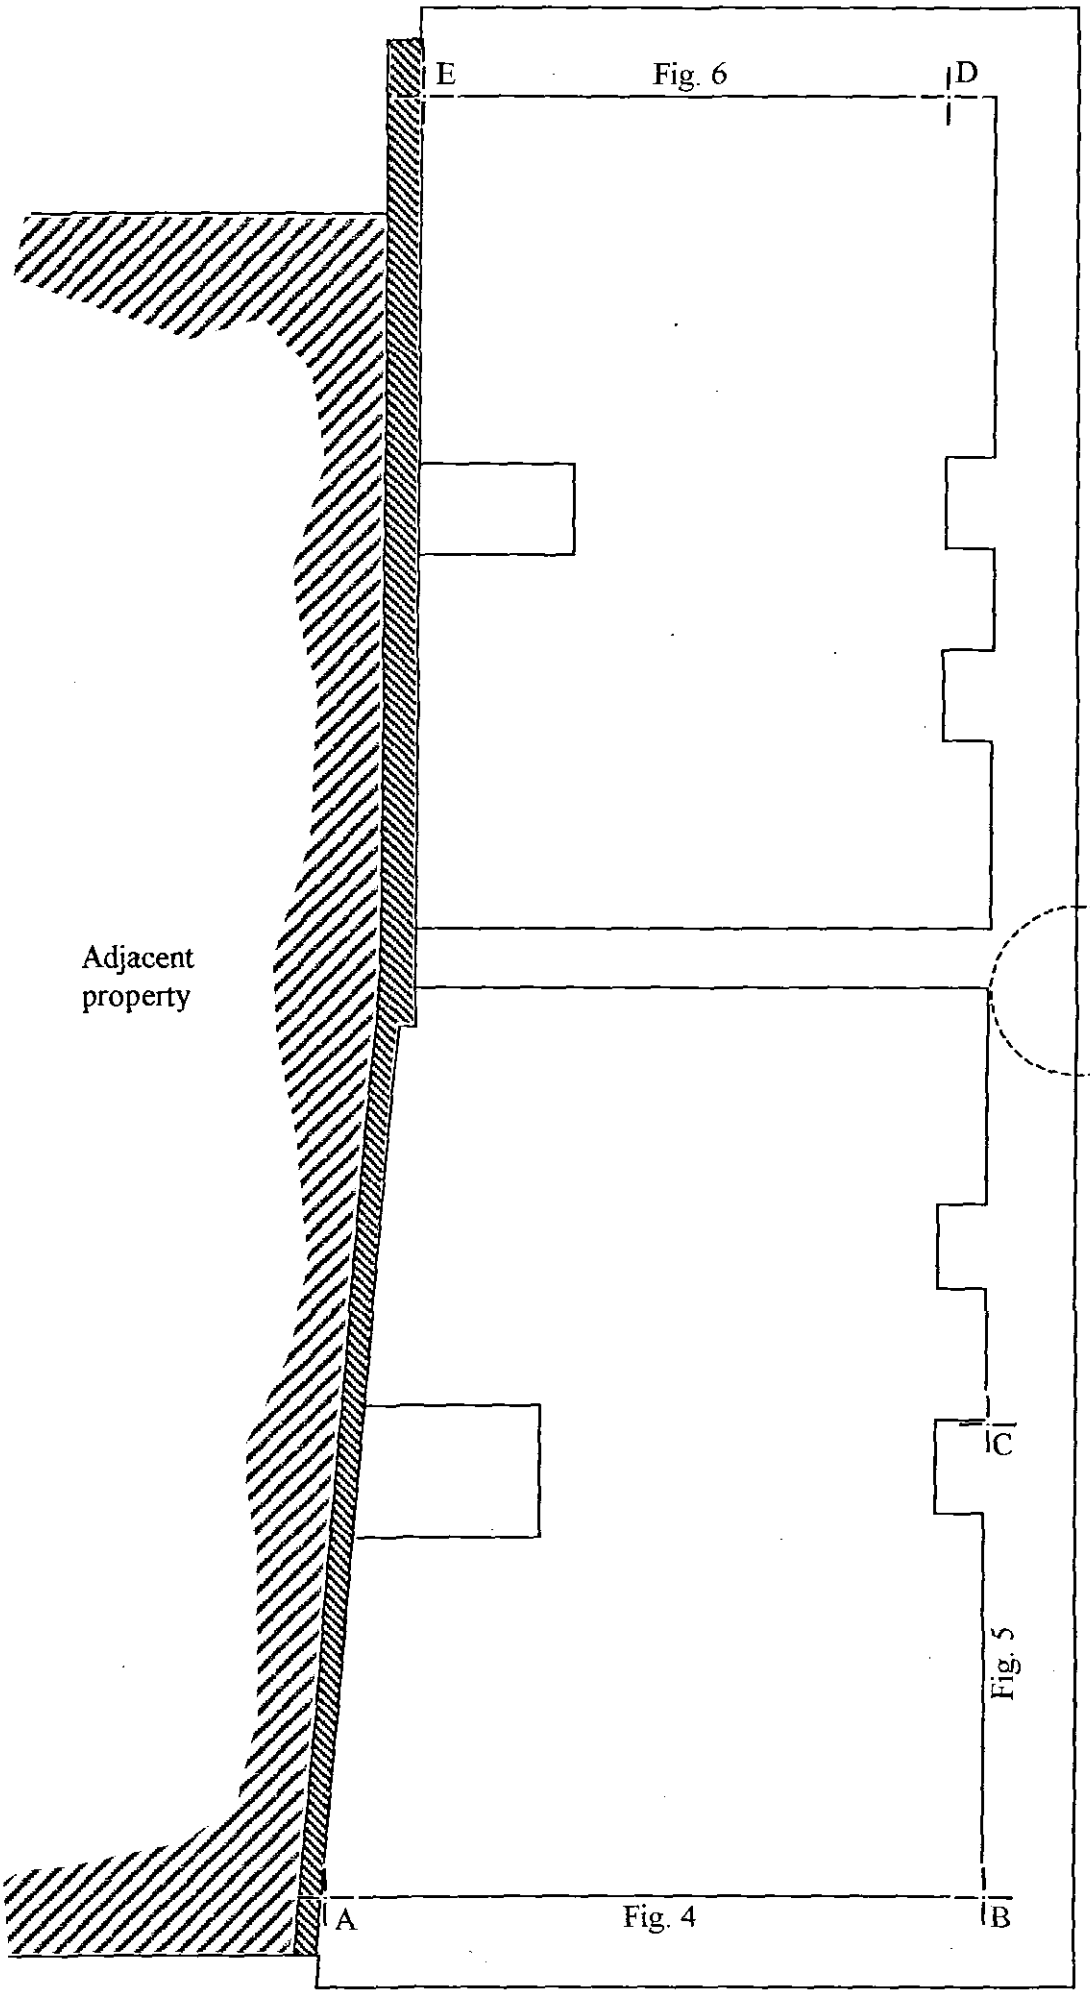


Fig. 3: Plan showing the foundation trenches and the location of the illustrated sections. Scale 1:100