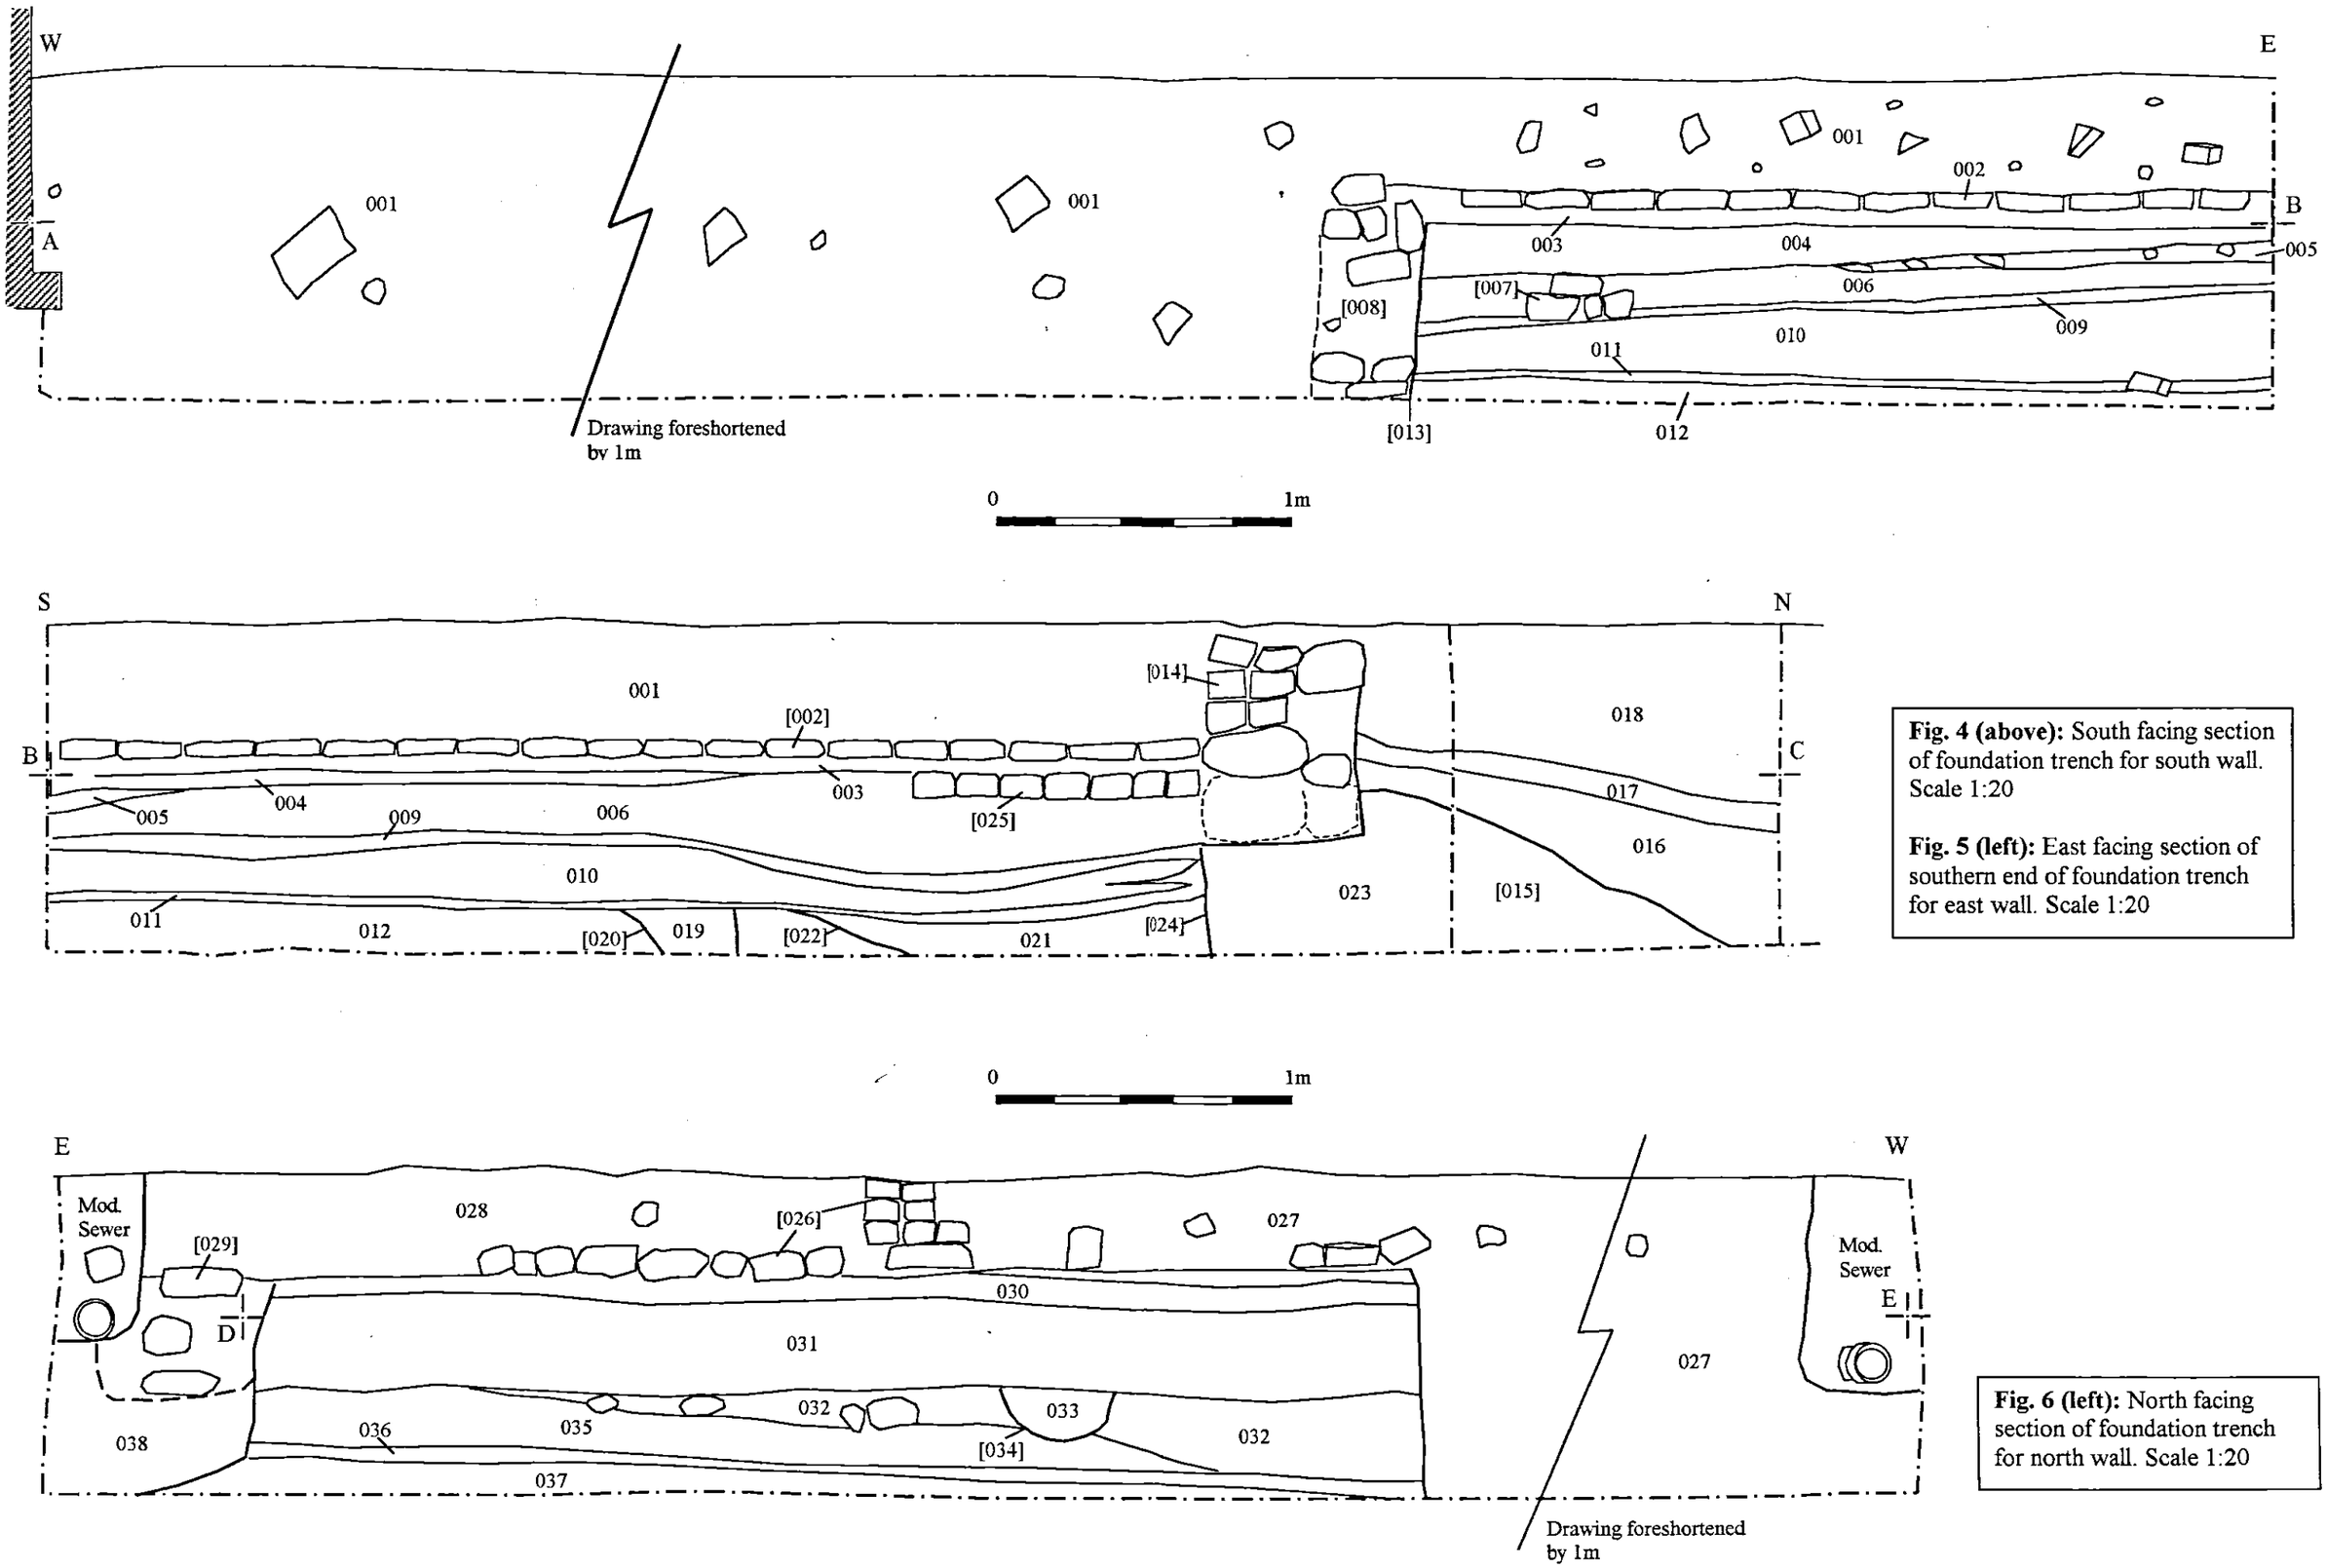


Fig. 4 (above): South facing section of foundation trench for south wall. Scale 1:20

Fig. 5 (left): East facing section of southern end of foundation trench for east wall. Scale 1:20

Fig. 6 (left): North facing section of foundation trench for north wall. Scale 1:20