



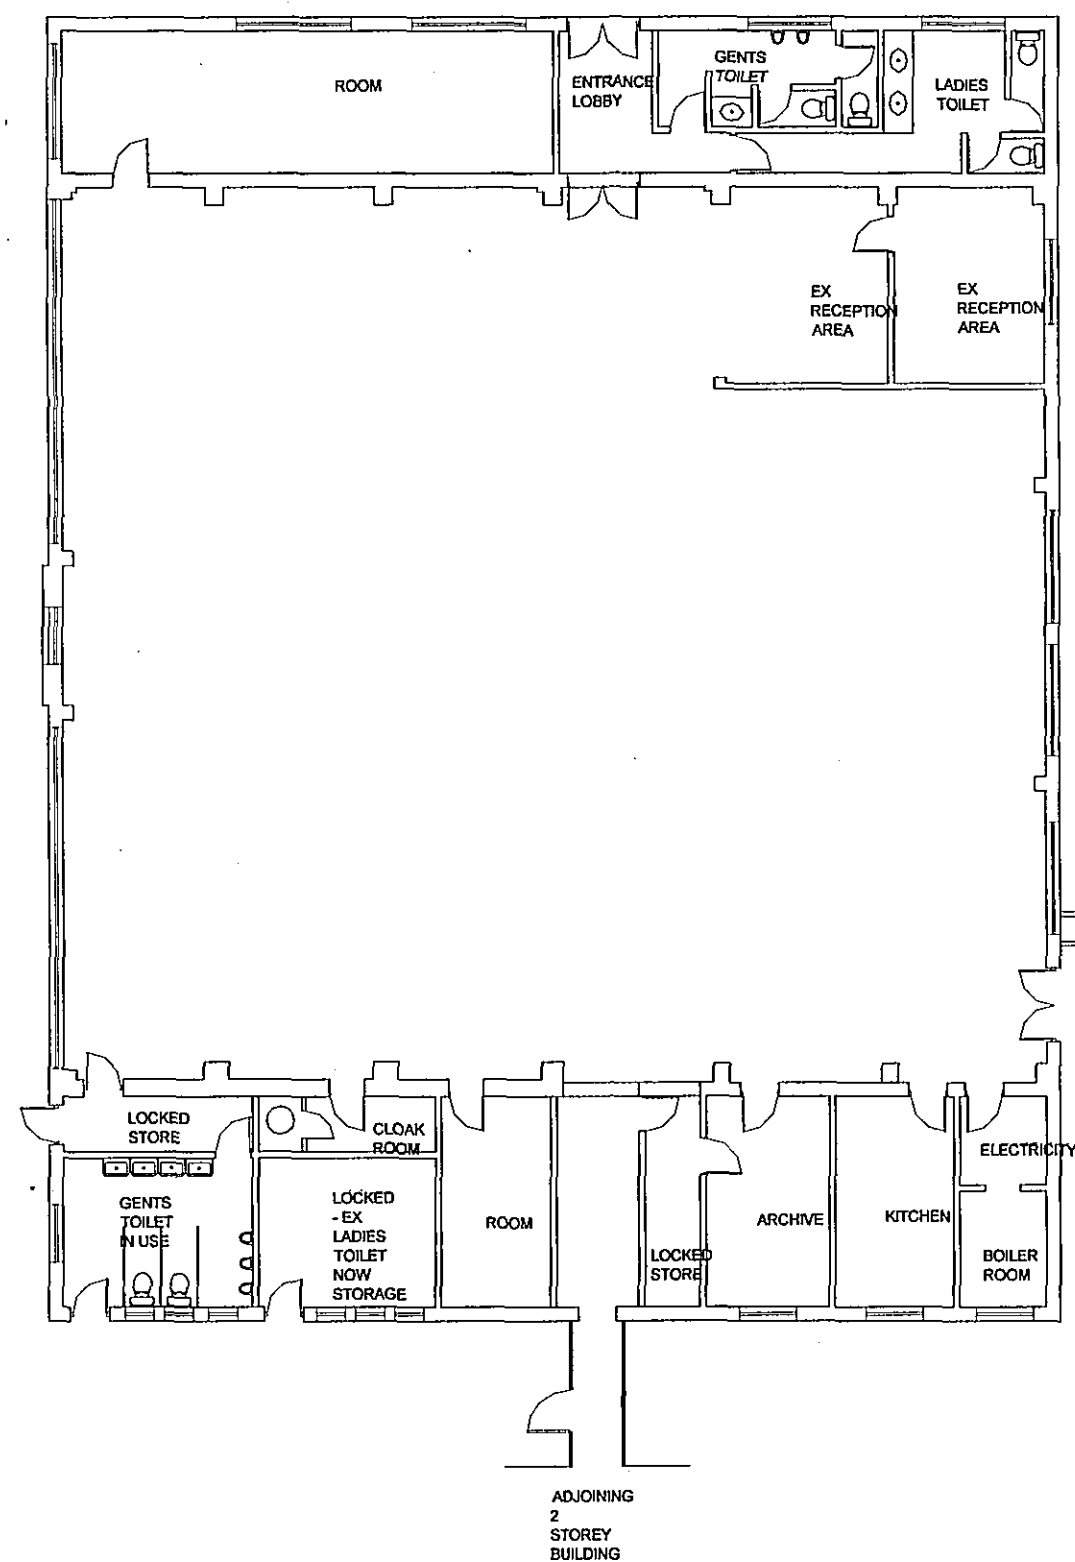

LAYOUT AS EXISTING 1:100

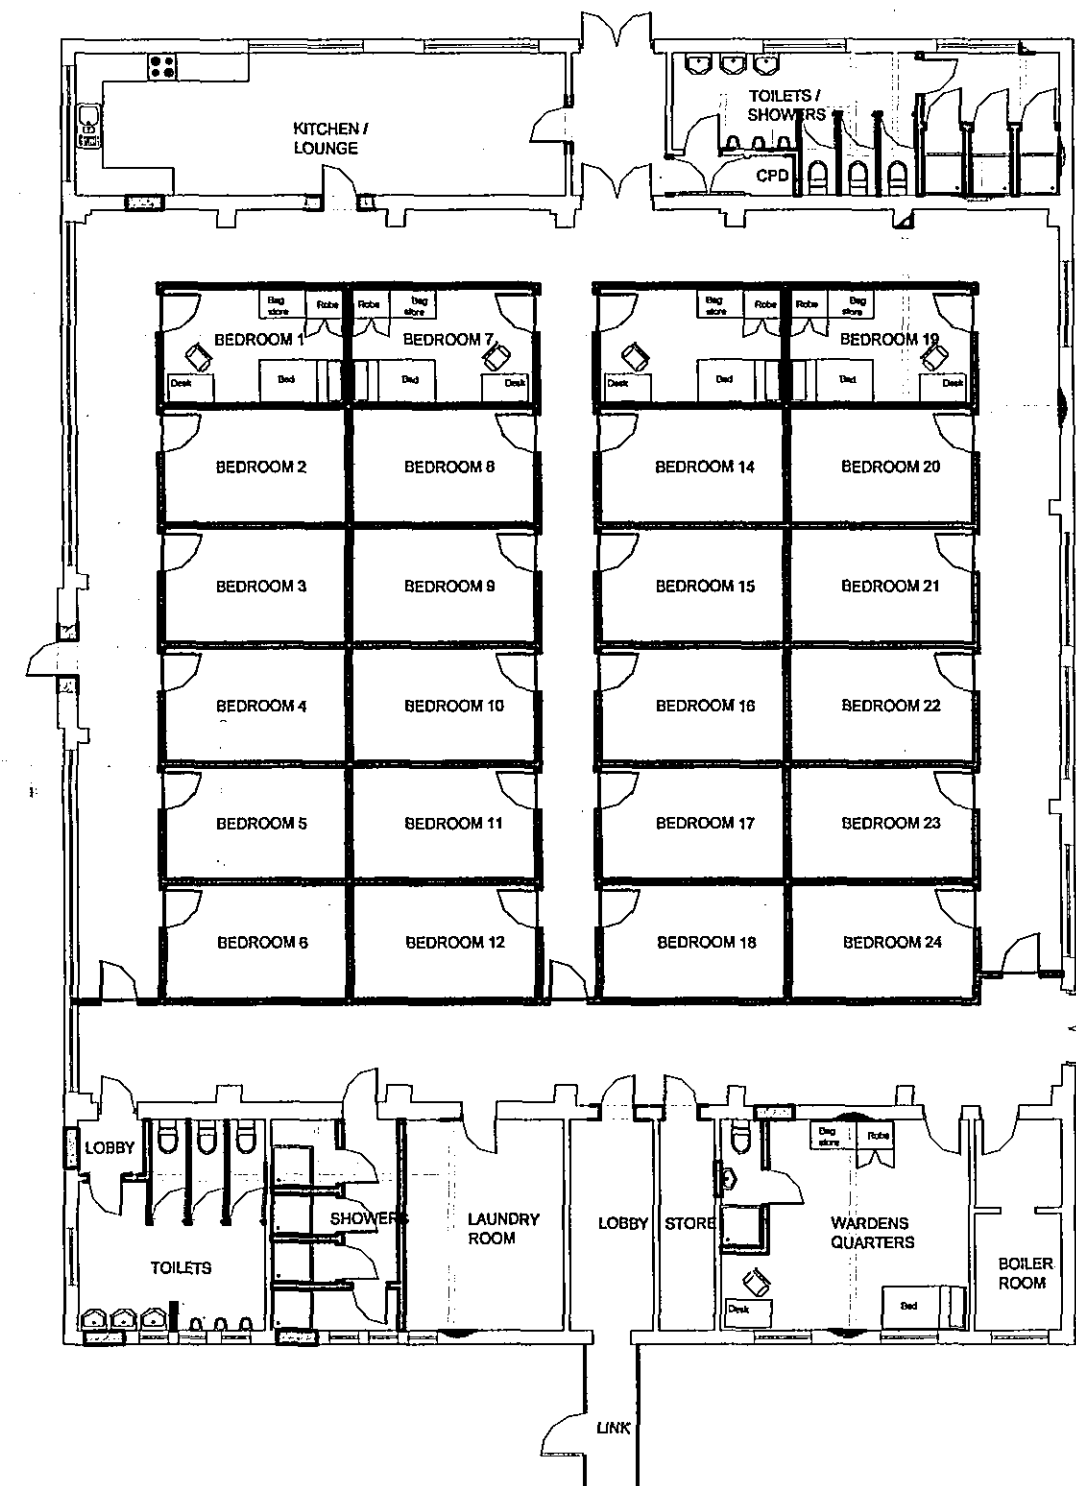

LAYOUT AS PROPOSED 1:100

The Old Greetham Inn,
The Great North Road,
Stretton, Oakham,
Rutland, LE15 7QT

WWW.cidlimited.com
e-mail - Nick@cidlimited.com

Tel:- 01780 410310
Fax:- 01780 410810

Revisions.

A) - Contractors amendments April 06
B) - Contractors amendments June 06

CONSTRUCTION INTERIOR DESIGN LTD.

Client
Fowler Welch

Location
West Marsh Road
Spalding

Description
Proposed change of use

Scale
1:100 (A1)

Date
April 2006

Ref.
668 - 100

Rev.
B