


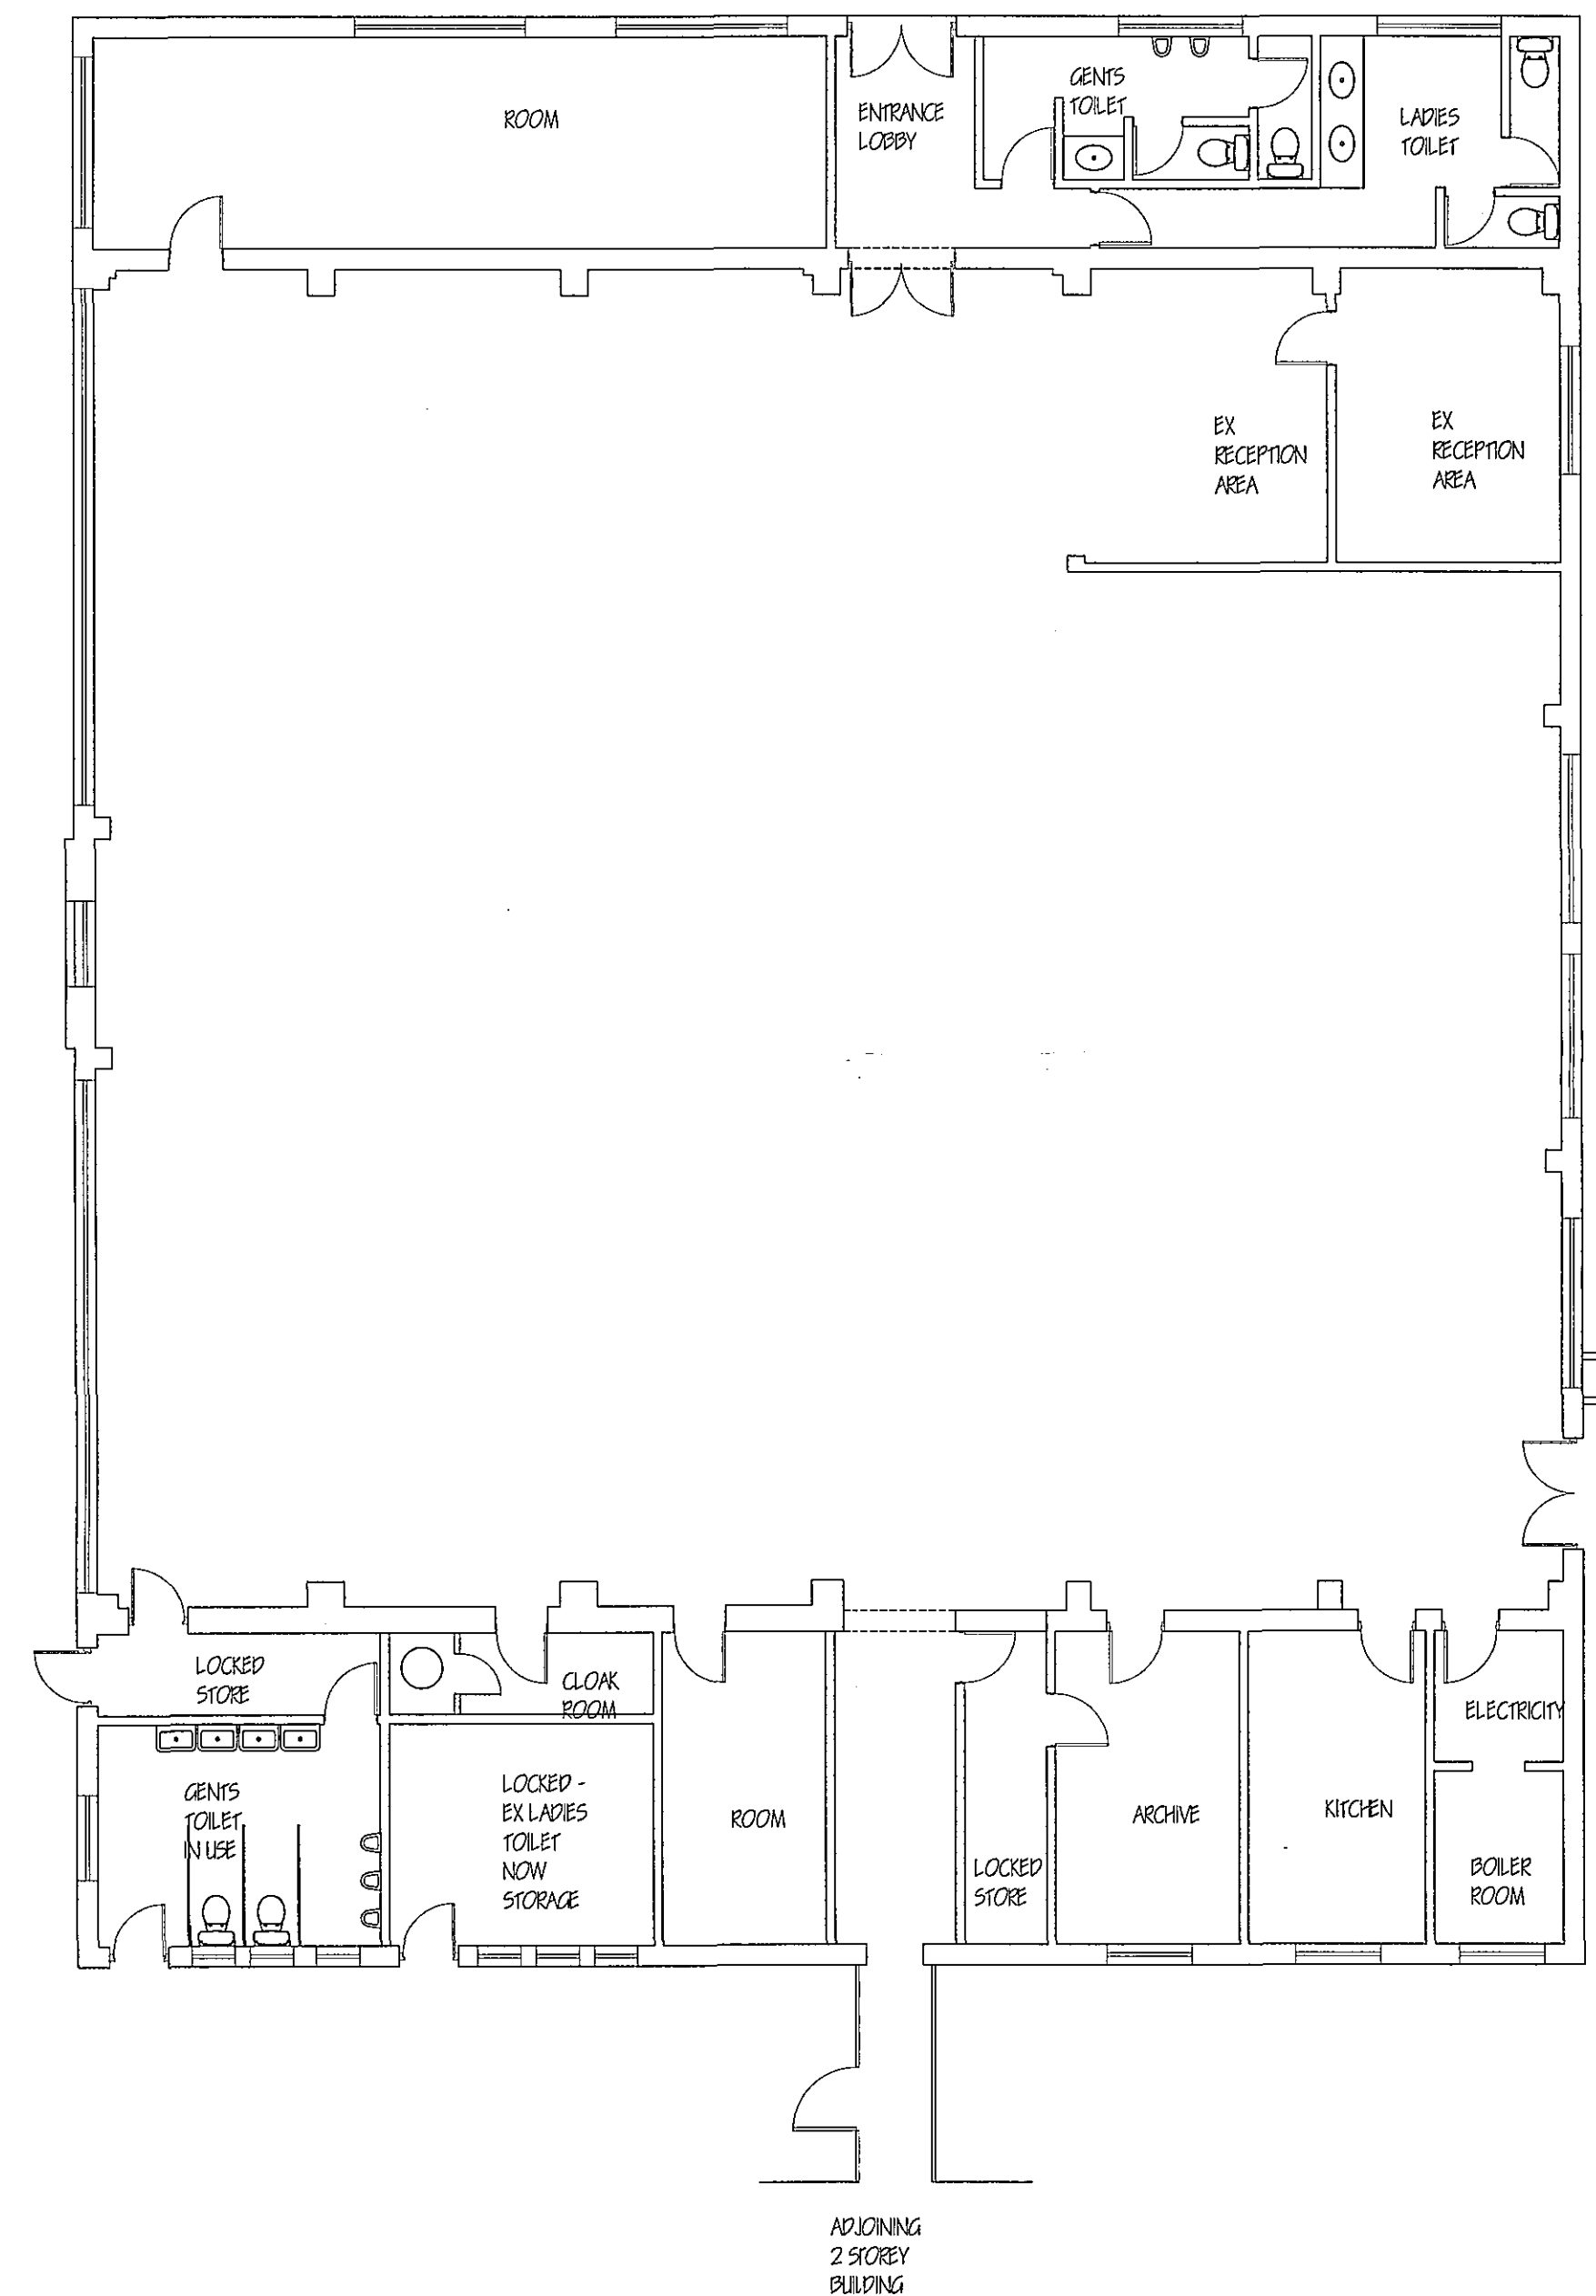

LAYOUT AS EXISTING 1:100



LAYOUT AS PROPOSED 1:100

The Old Greetham Inn,  
The Great North Road,  
Stretton, Oakham,  
Rutland. LE15 7QT

WWW.cidlimited.com  
e-mail - Nick@cidlimited.com

Tel:- 01780 410310  
Fax:- 01780 410810

Revisions.

A) - Contractors amendments April 06  
B) - Contractors amendments June 06

SHDC  
PLANNING & DEVELOPMENT  
14 AUG 2006  
Ref. 1133/0.6

Client  
Fowler Welch

Location  
West Marsh Road  
Spalding

Description  
Proposed change of use

Scale  
1:100 (A1)

Date  
April 2006

Ref.  
668 - 100

Rev.  
B

CONSTRUCTION INTERIOR DESIGN LTD.