


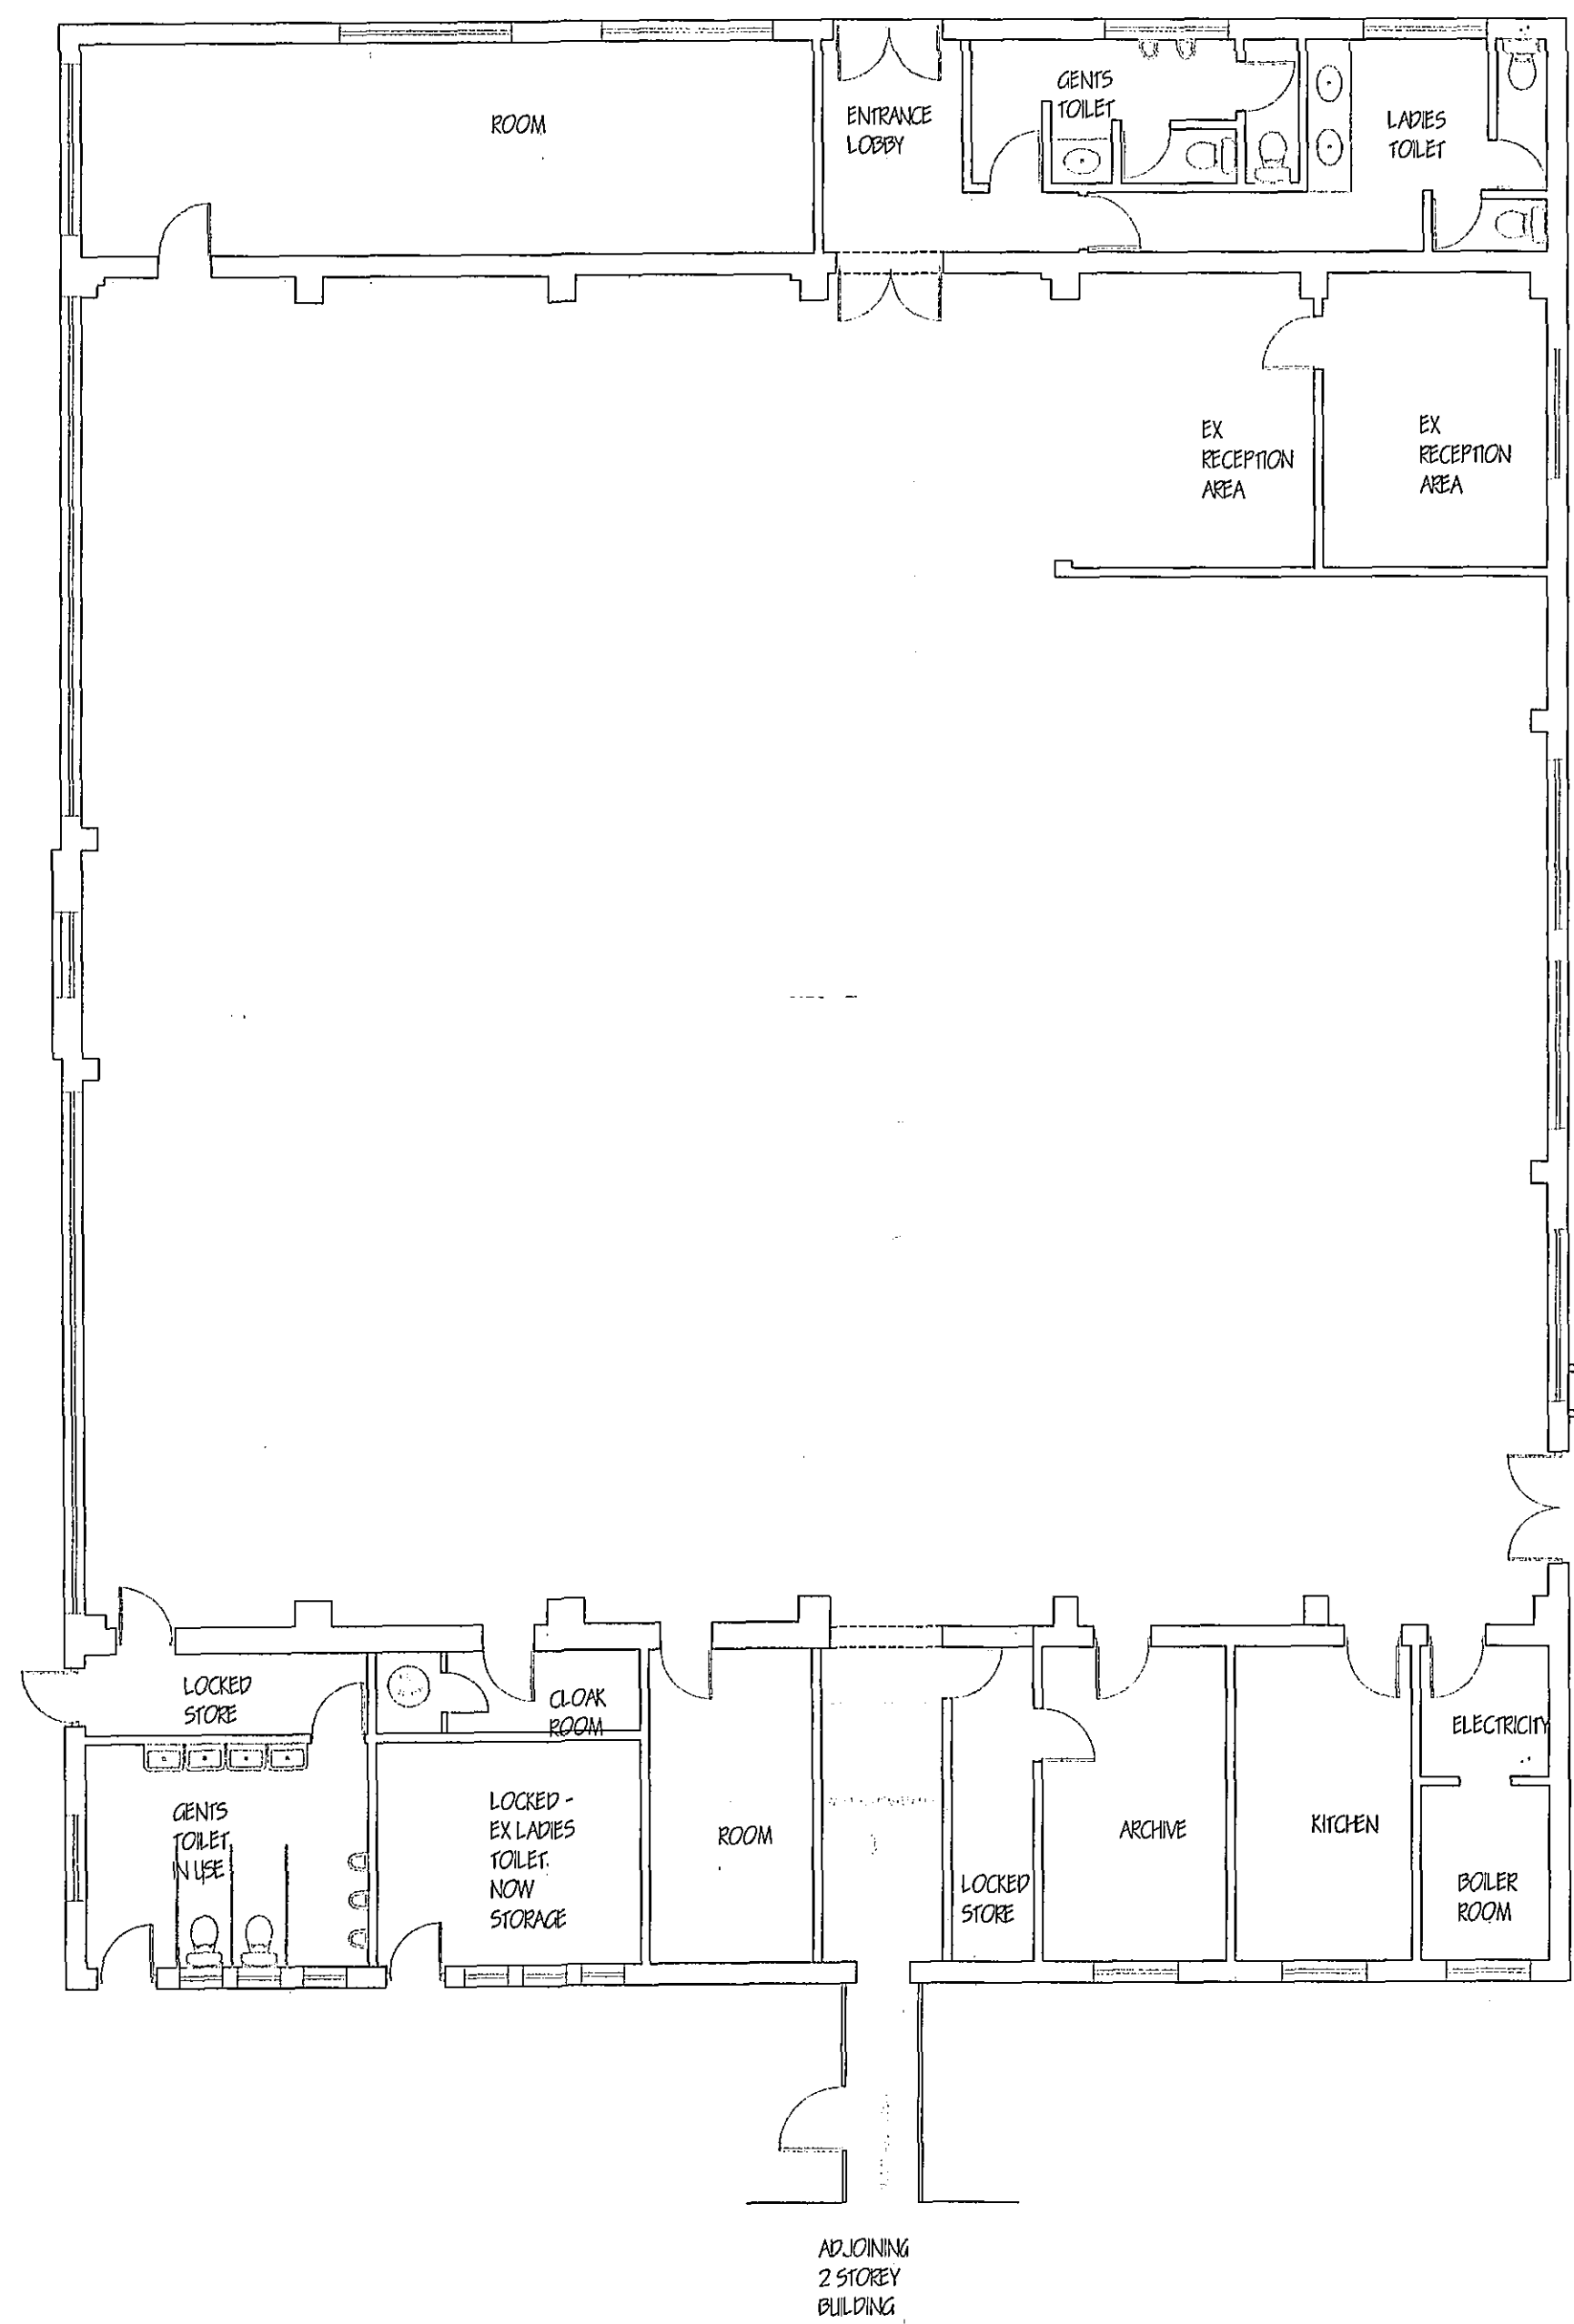

LAYOUT AS EXISTING 1:100



LAYOUT AS PROPOSED 1:100

The Old Greatham Inn,  
The Great North Road,  
Stretton, Oakham,  
Rutland. LE15 7QT

WWW.cidlimited.com  
e-mail - Nick@cidlimited.com

Tel:- 01780 410310  
Fax:- 01780 410810

Revisions.

A) - Contractors amendments April 06  
B) - Contractors amendments June 06  
C) - Planning amends(kitchen)Dec 06

CONSTRUCTION INTERIOR DESIGN LTD.

Client  
Fowler Welch

Location  
West Marsh Road  
Spalding

Description  
Proposed change of use

SHDC  
Planning & Development  
- 4 DEC 2003

Ref:

Scale  
1:100 (A1)

Date  
April 2006

Ref.

Rev.