




SIDE ELEVATION EXISTING 1:100

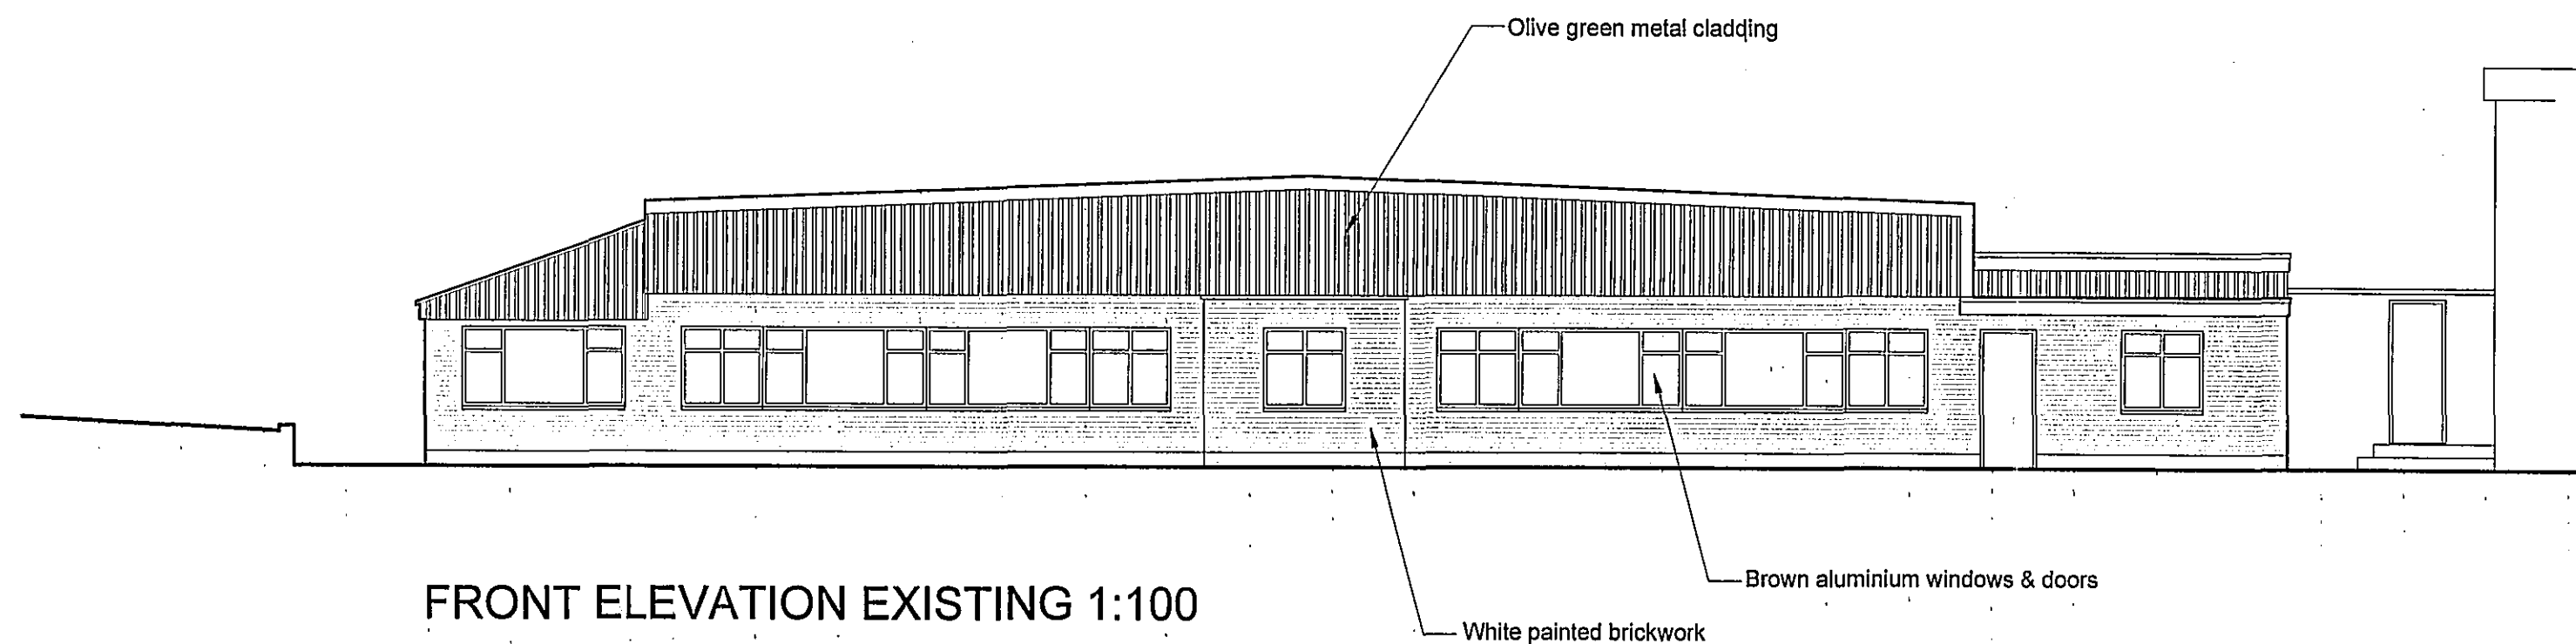


FRONT ELEVATION EXISTING 1:100

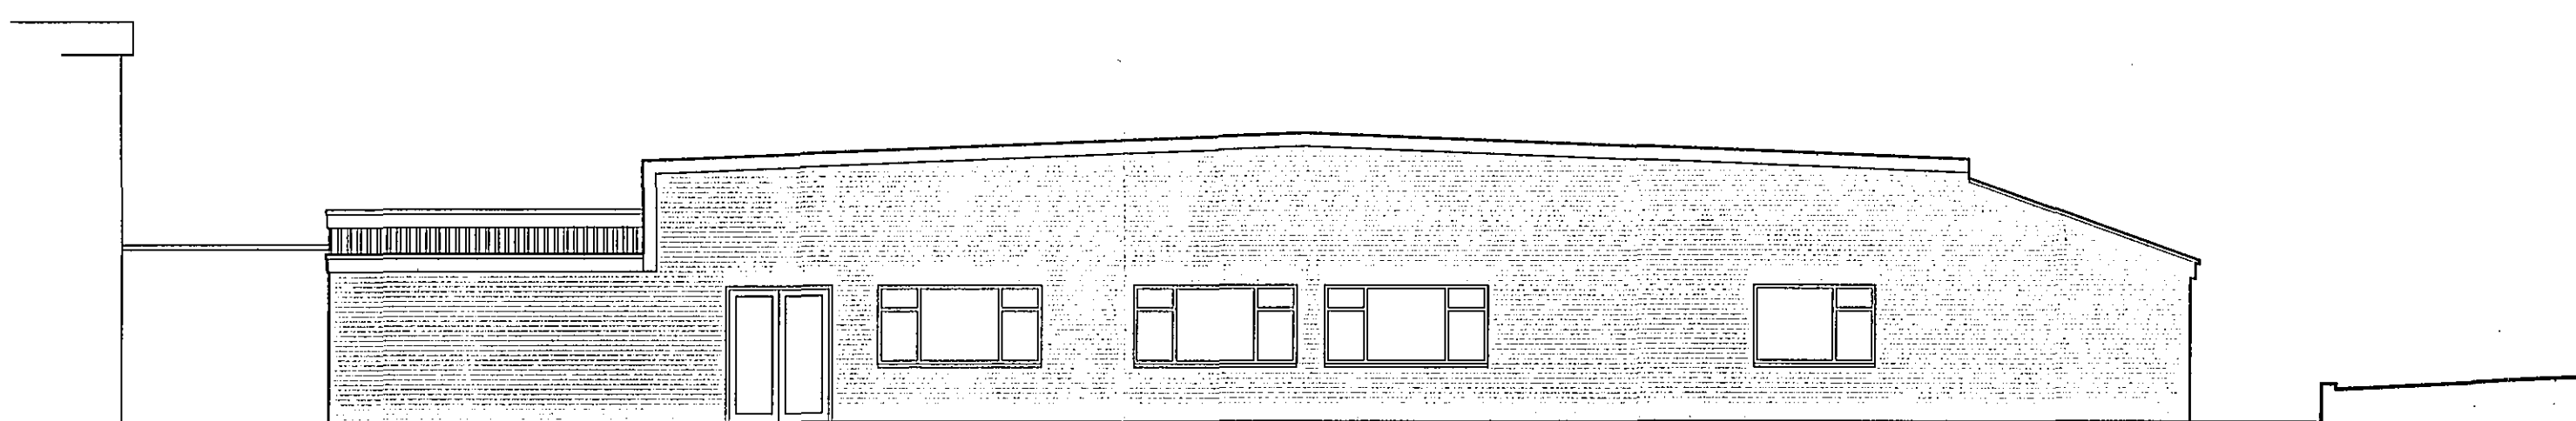


REAR ELEVATION EXISTING 1:100

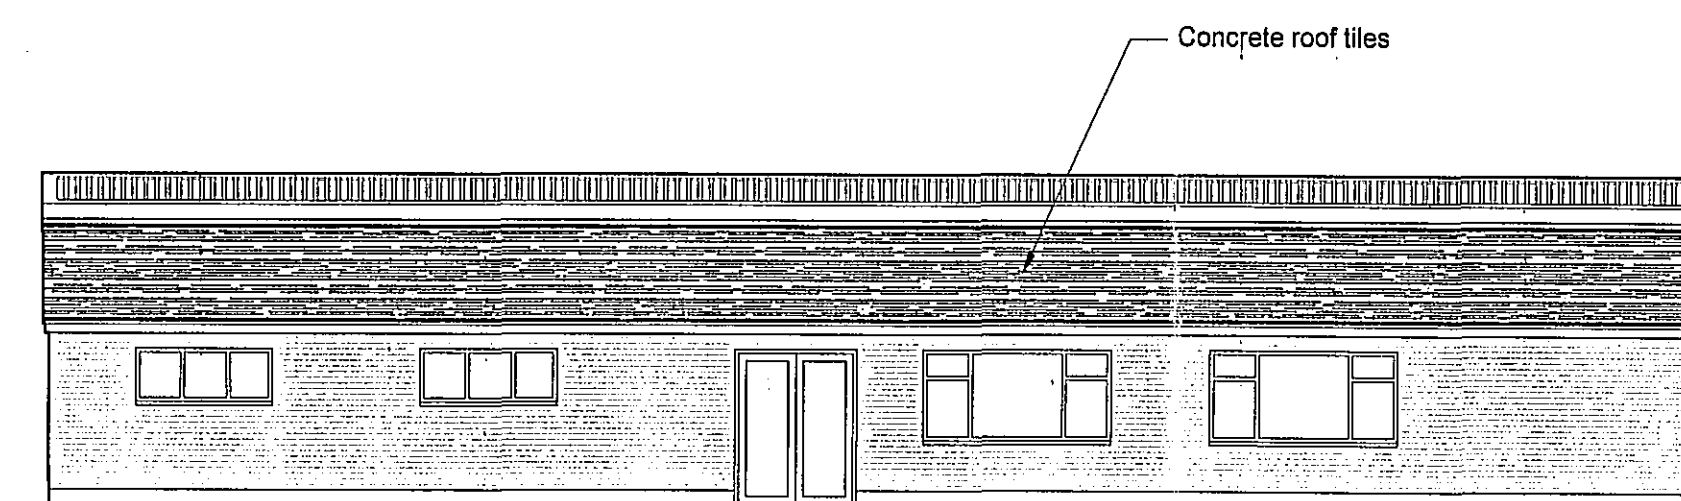


END ELEVATION EXISTING 1:100

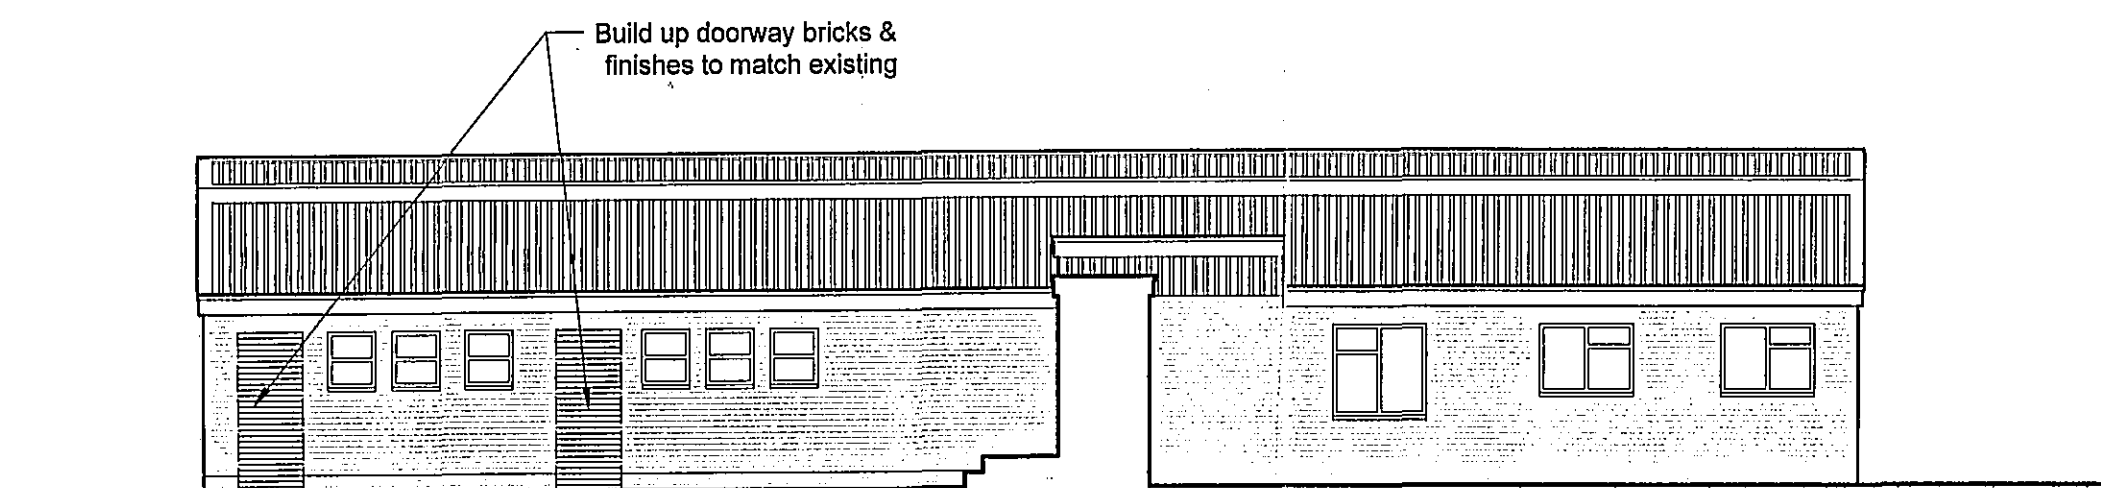


SIDE ELEVATION AS PROPOSED 1:100

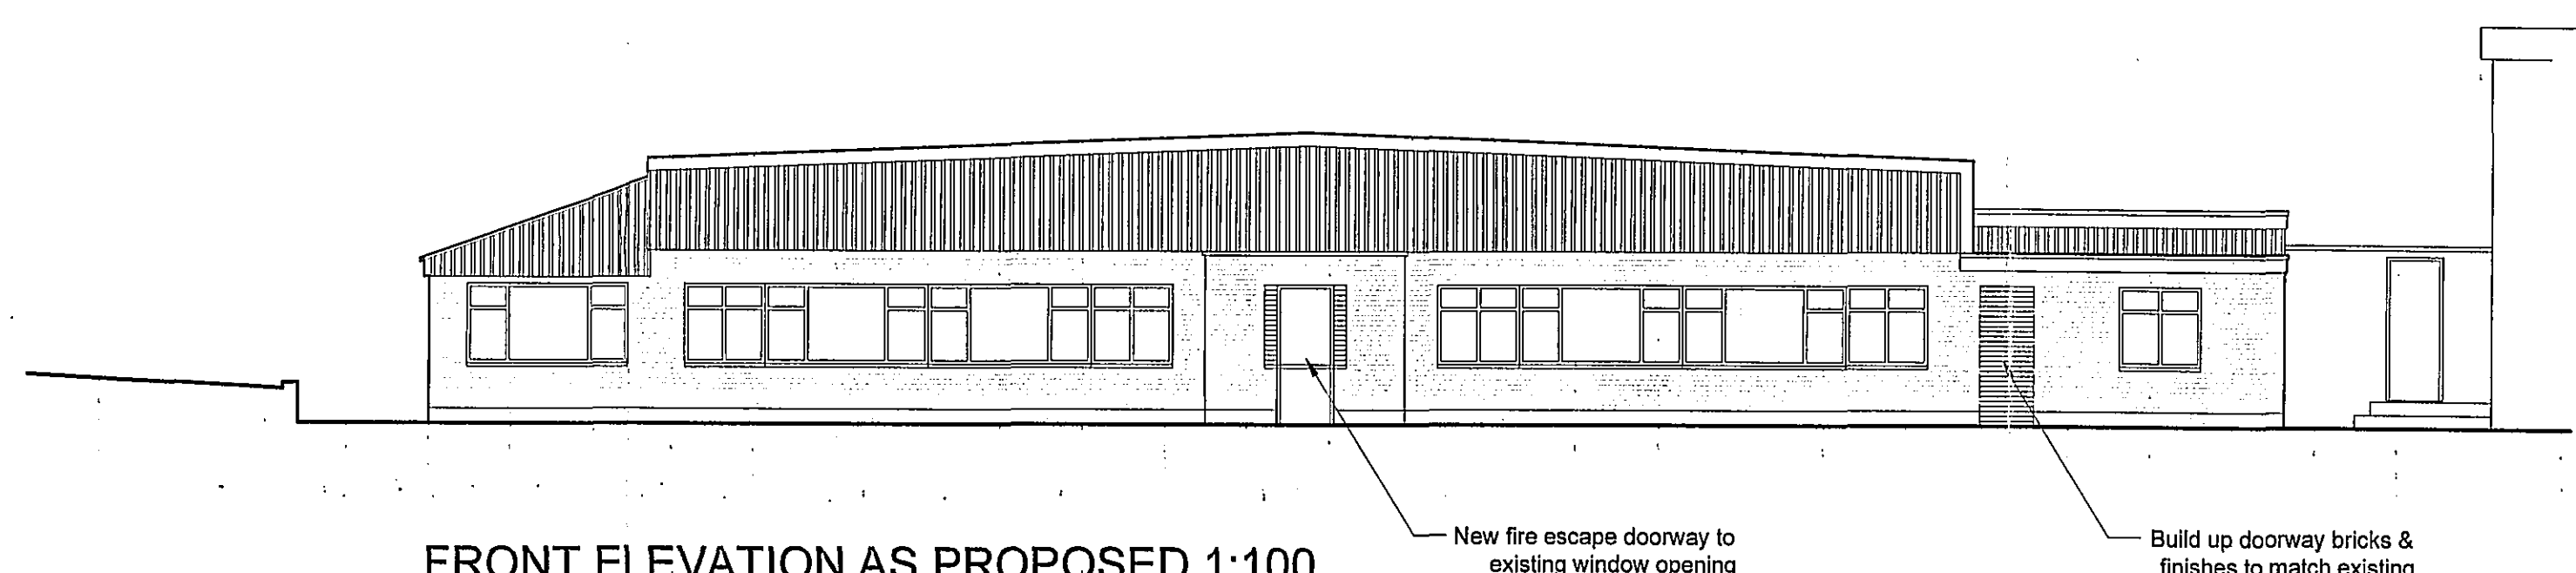

FRONT ELEVATION AS PROPOSED 1:100

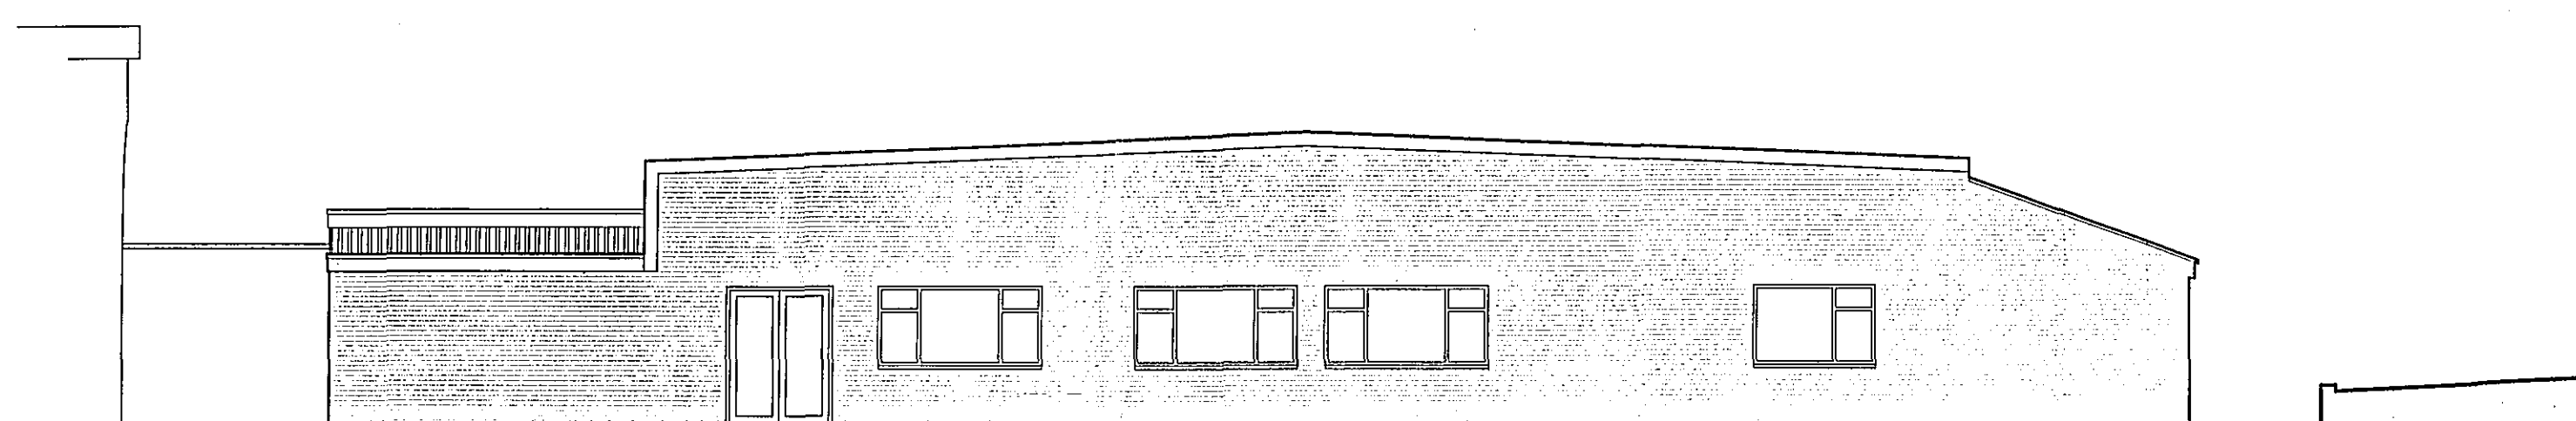

REAR ELEVATION AS PROPOSED
(Unchanged) 1:100

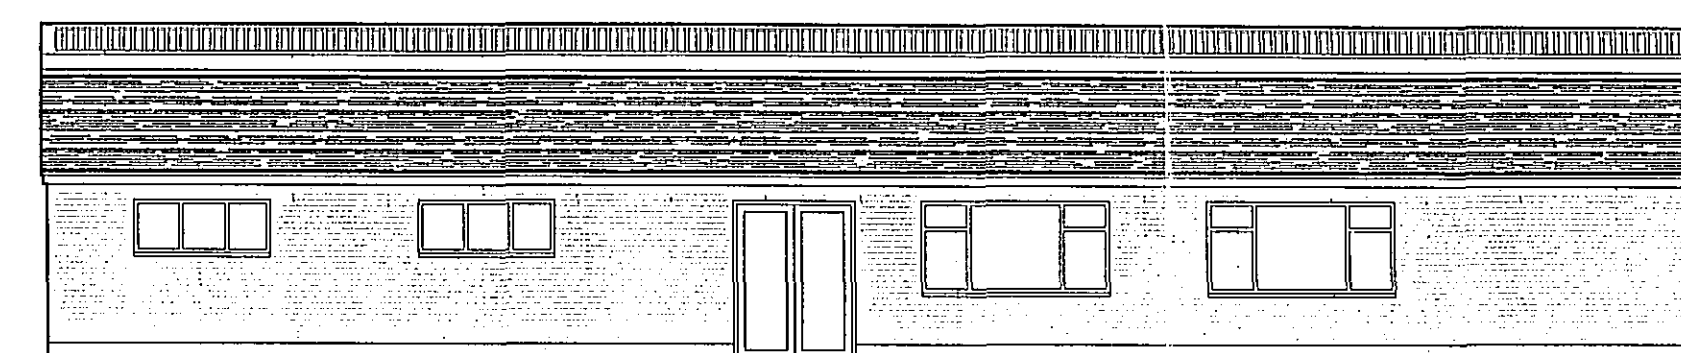

END ELEVATION AS PROPOSED
(Unchanged) 1:100


The Old Greetham Inn,
The Great North Road,
Stretton, Oakham,
Rutland. LE15 7QT

WWW.cidlimited.com
e-mail - Nick@cidlimited.com

Tel:- 01780 410310
Fax:- 01780 410810

Revisions.
A) - Contractors amendments April 06
B) - Contractors amendments June 06

CONSTRUCTION INTERIOR DESIGN LTD.

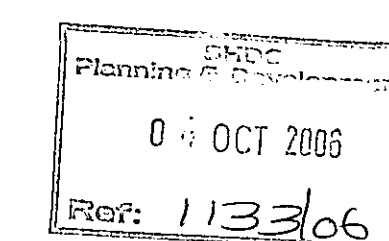

Client
Fowler Welch

Location
West Marsh Road
Spalding

Description
Proposed change of use

Elevations existing & proposed

Scale
1:100 (A1)

Date
Sept 2006

Ref.
GG2 101

Rev.