





FRONT.

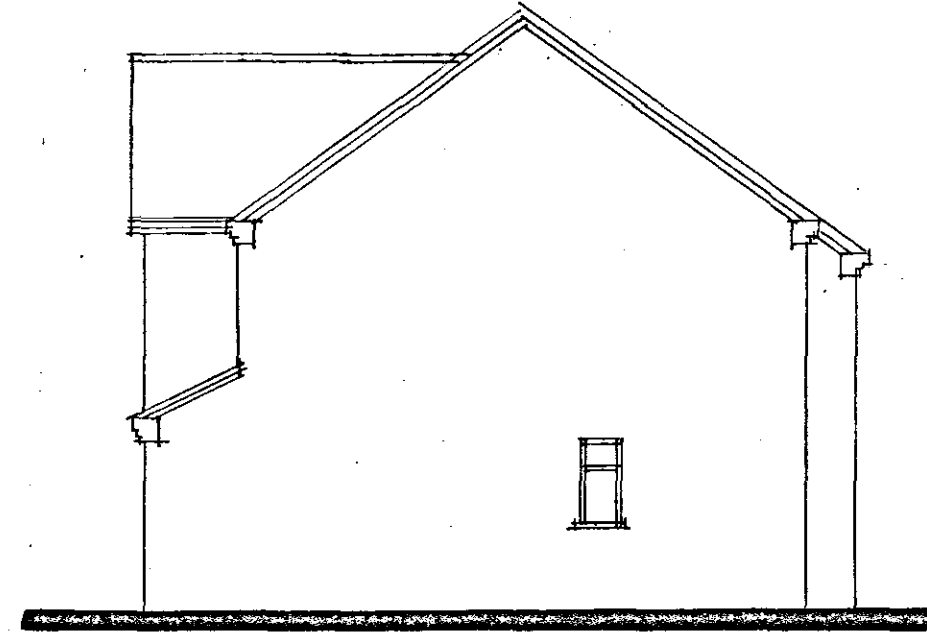


SIDE




REAR.

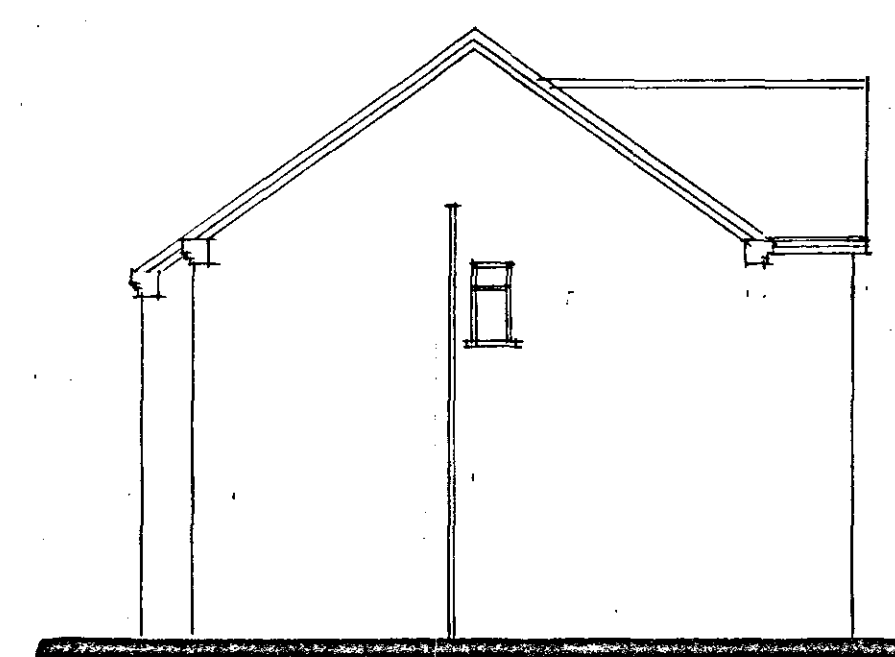

SIDE

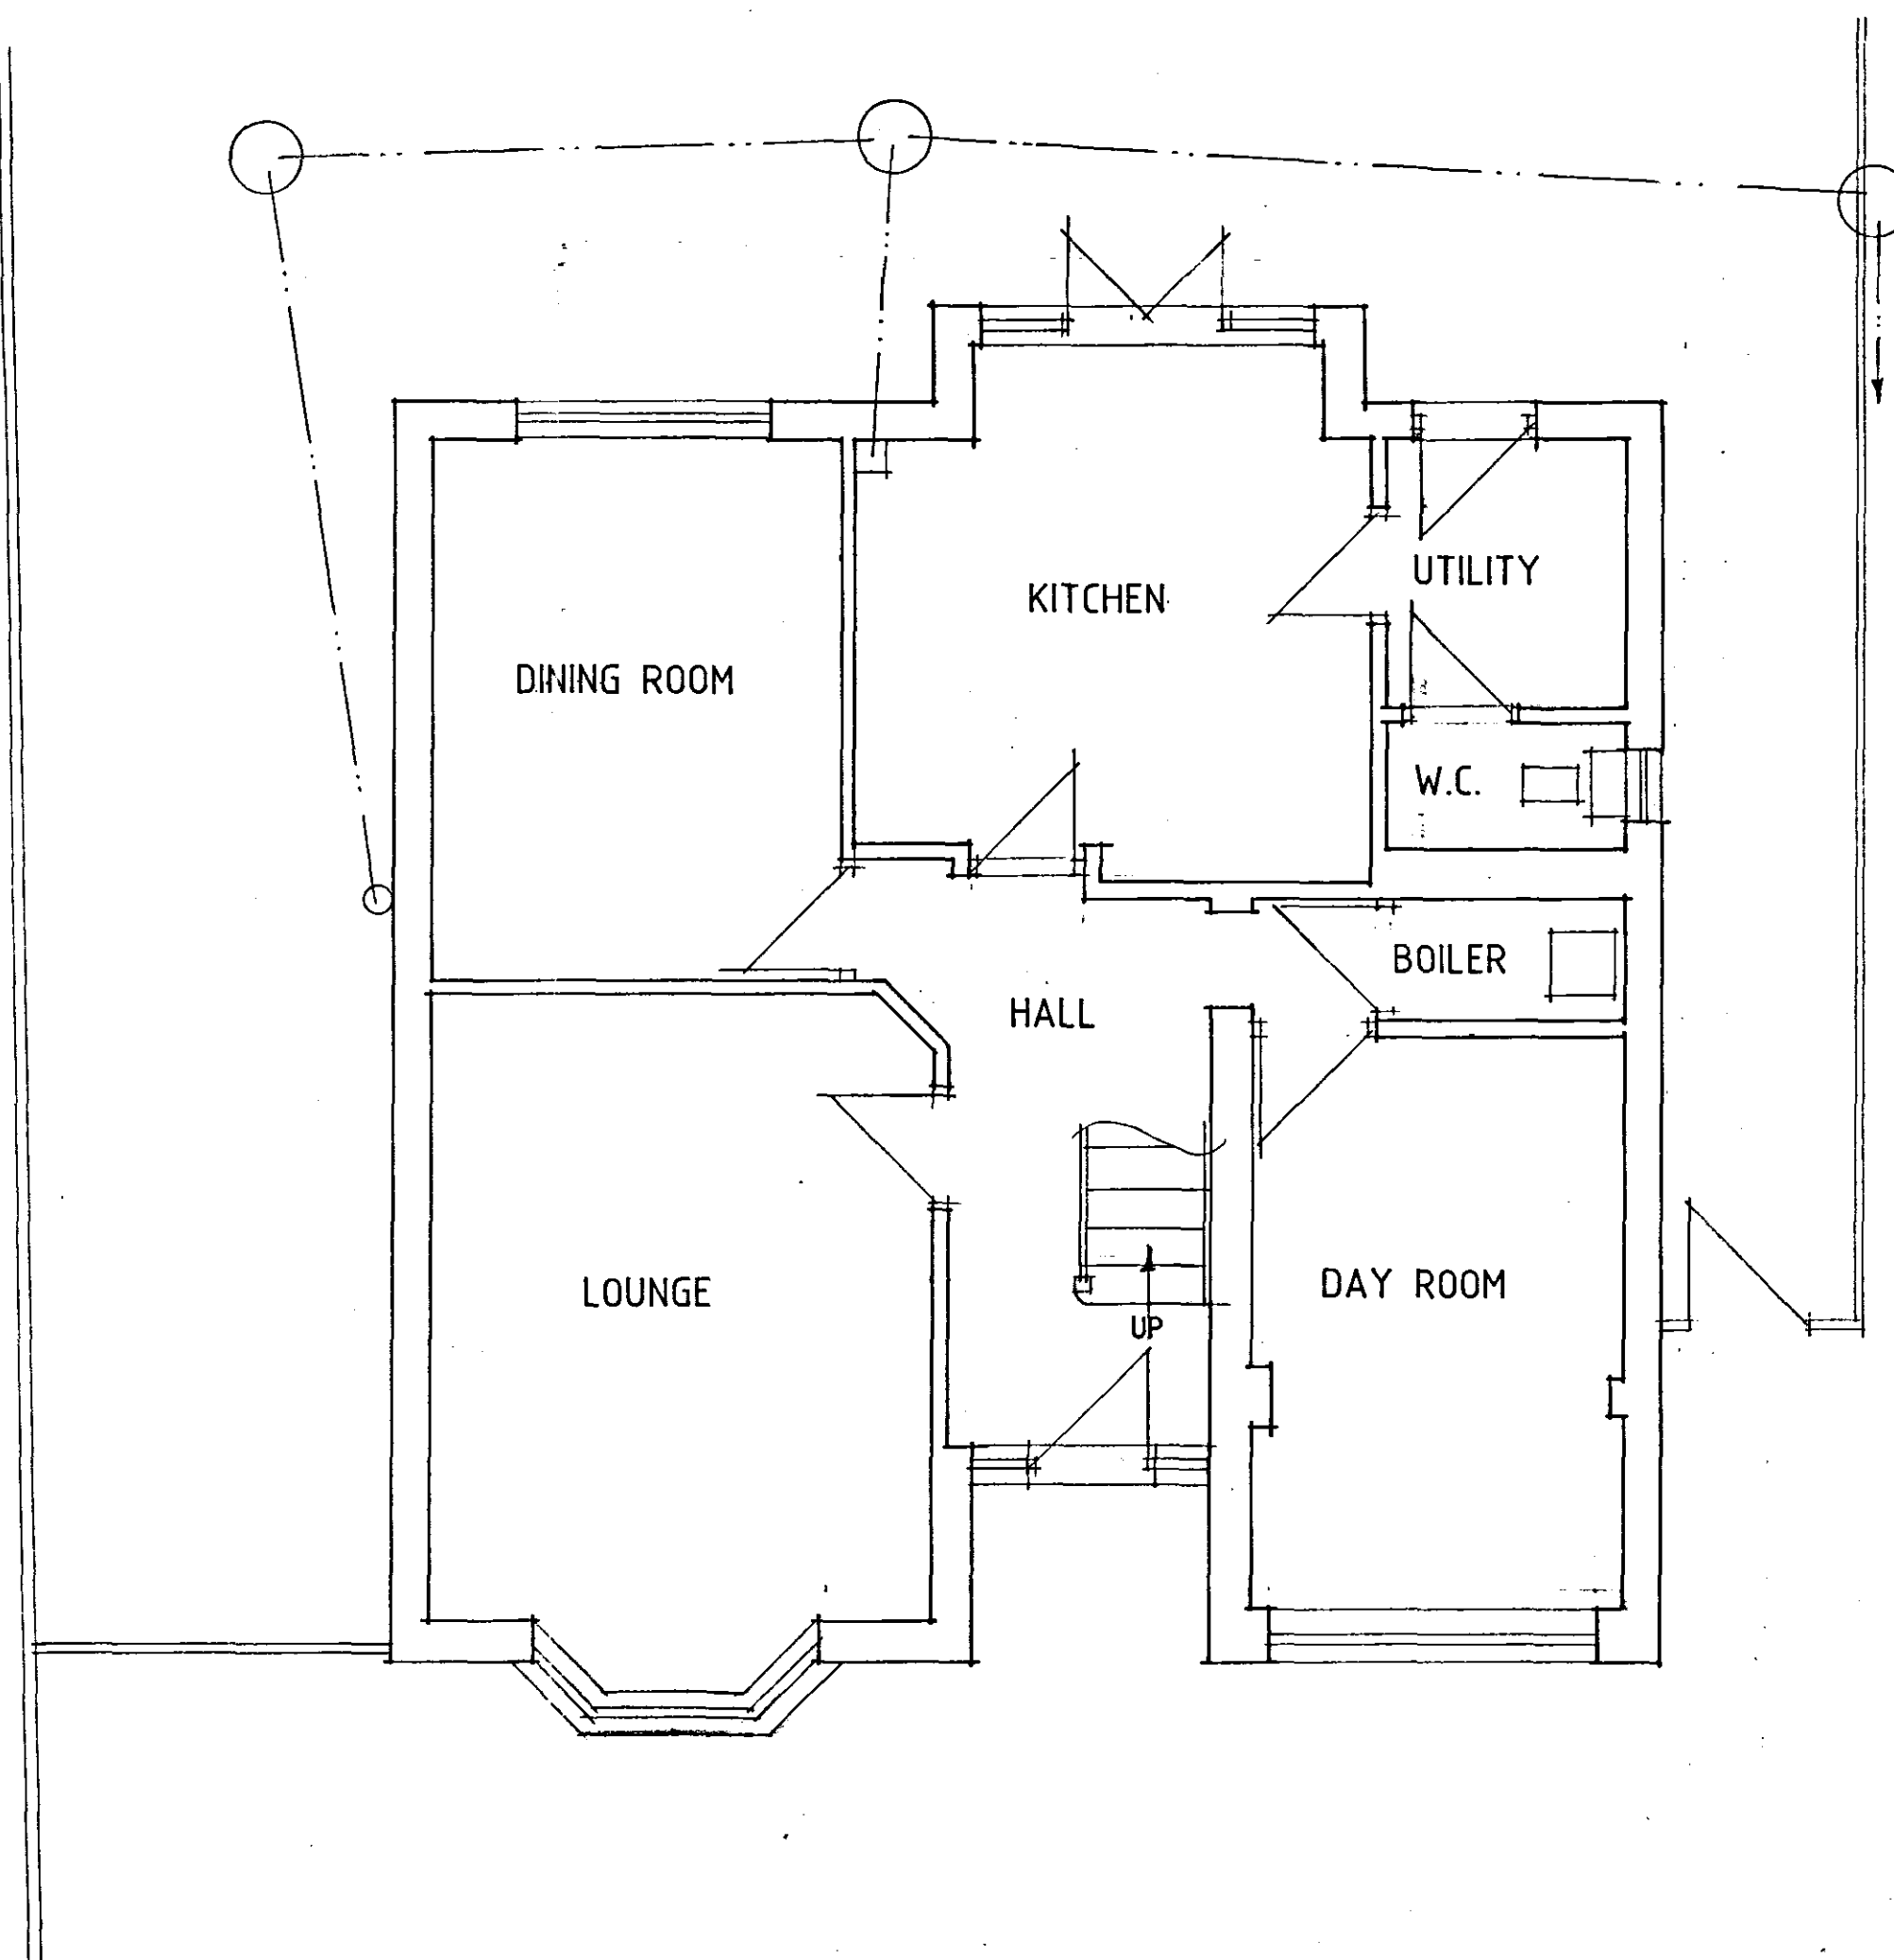

GROUND FLOOR PLAN

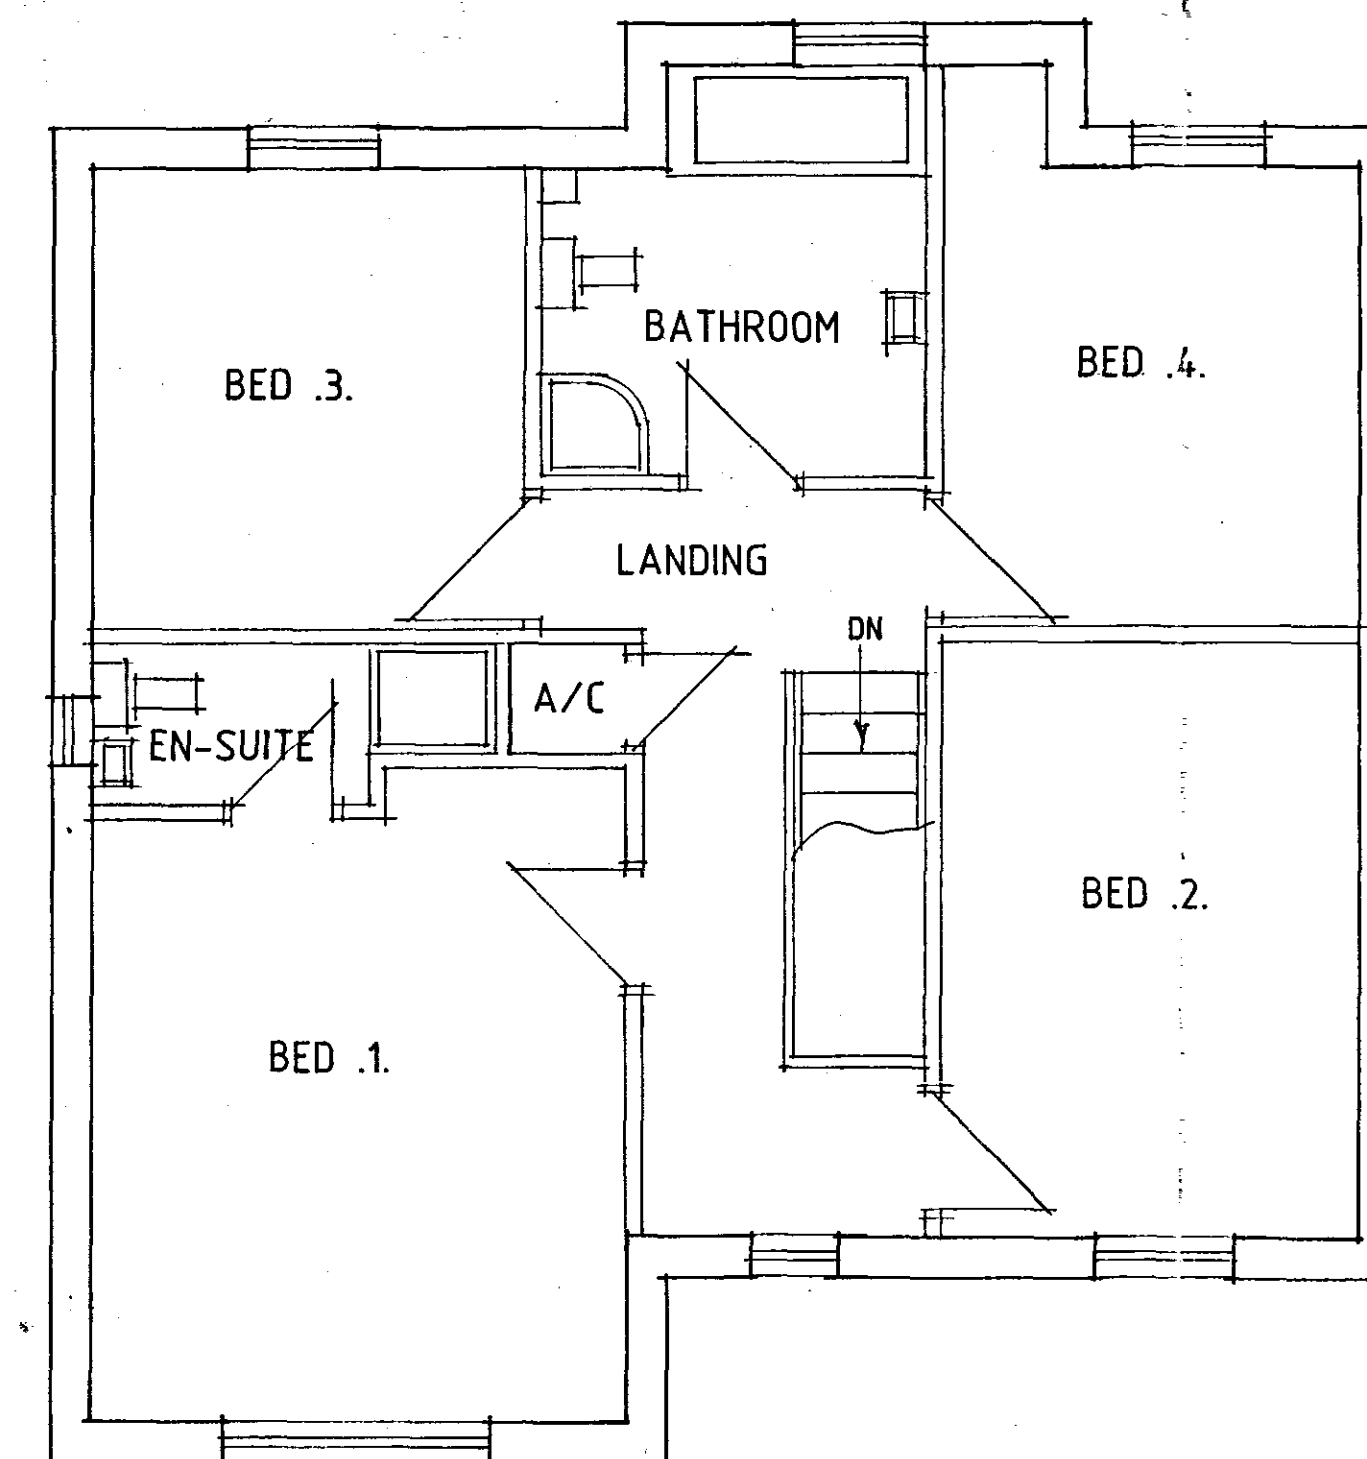

FIRST FLOOR PLAN

SHDC
PLANNING & DEVELOPMENT
15 AUG 2007
Ref. 1133107

Status
CONSULTANTS IN ARCHITECTURE & PLANNING

**DETERMINED
PLAN**

PROPOSED EXTENSION TO
15 SORREL DRIVE, SPALDING
FOR

MR. G. WEBB.

PLAN AS EXISTING

1:50 1:100 SD07-006/1

MAY-07 B.GILHAM.

2 Edinburgh Walk, Holbeach,
Spalding, Lincs. PE12 7AP
Tel: 01406 424343 Fax: 01406 498702

