


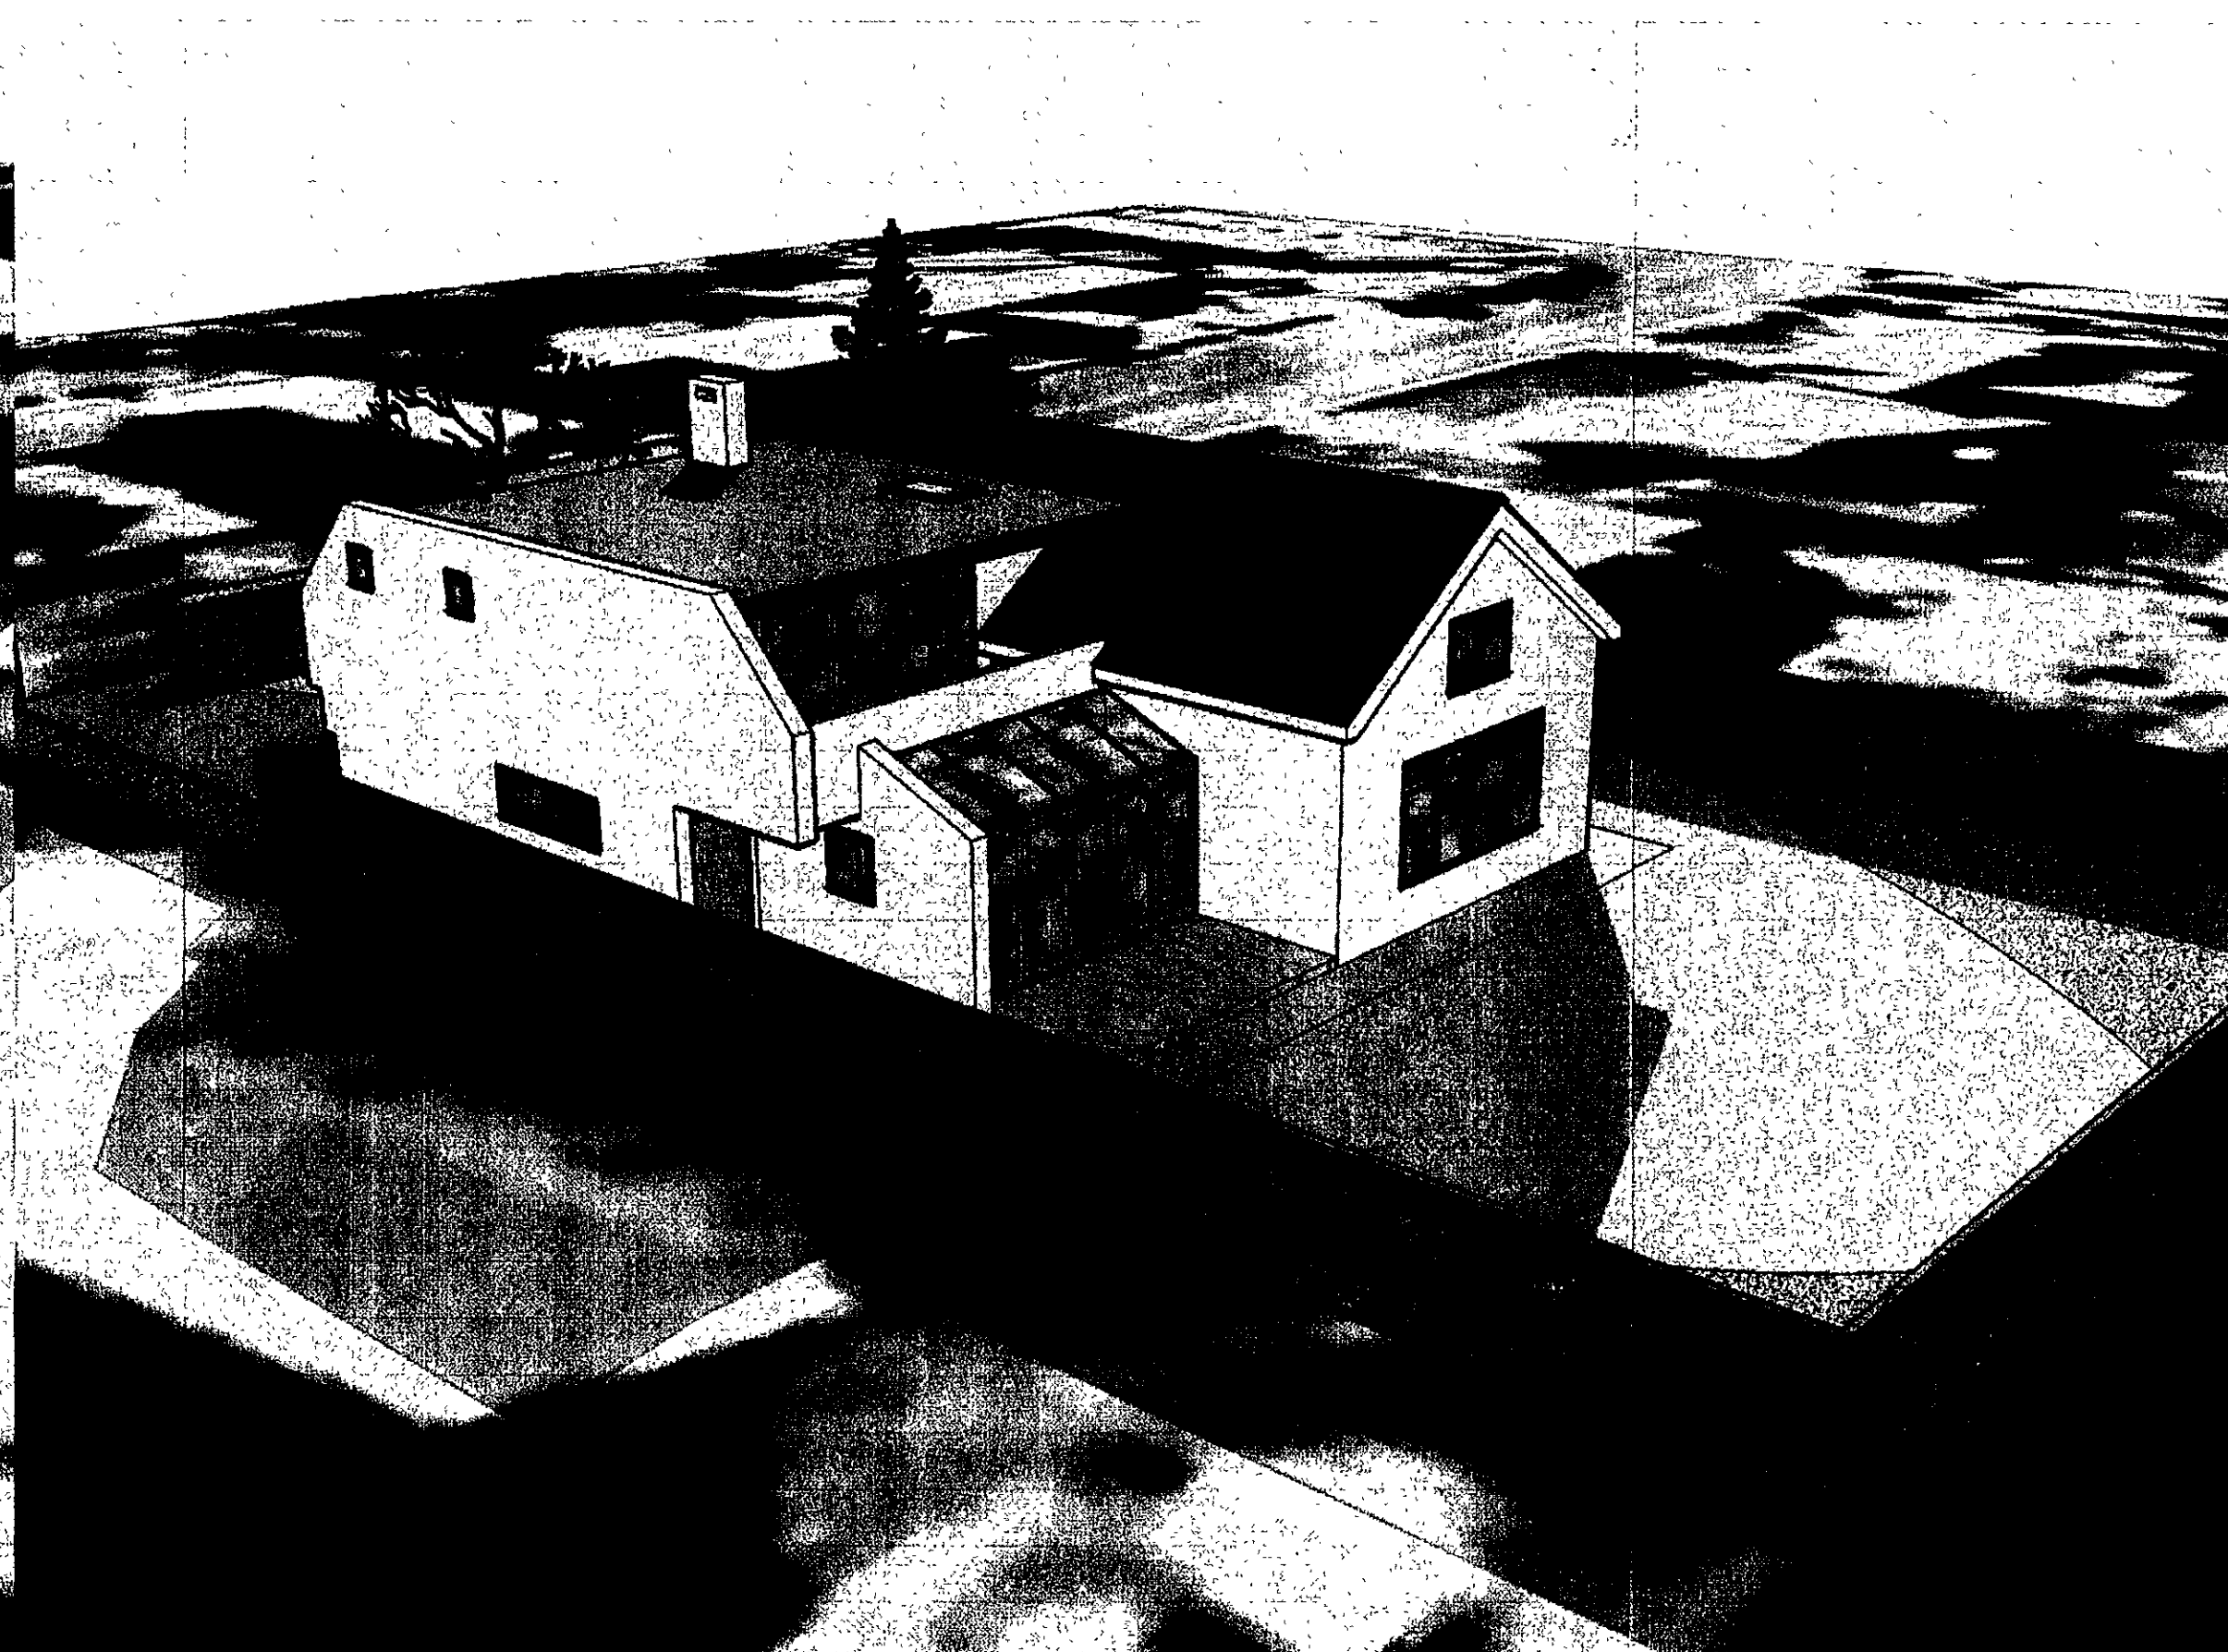

ref:	revision	date
G. R. MERCHANT LTD.  I.ENG AMICE FIWO ARCHITECTURAL, STRUCTURAL AND LAND DRAINAGE CONSULTANTS 4 Wights Mews 12A Park Road, Holbeach, Spalding, Lincs. PE12 7EE Tel: 01406 498080 Fax: 01406 428744 E-Mail: gr.merchant@btconnect.com		
Project		
PROPOSED EXTENSION AND ALTERATIONS 55 GRANGE DRIVE SPALDING LINCS		
Client		
MR & MRS N EAST		
Drawing		
3D VIEWS		
Job Ref.	Drawing No.	
177B/OB	02	
Date	Drawn	
OCT 2008	JFW	
Scales		
NO SCALE		
DO NOT SCALE FROM THIS DRAWING This drawing is copyright and may not be copied, traced, photographed or used for any other purpose without first written consent. The General Contractor is to check all dimensions on site and report any discrepancies to the Architect. All details shown on this drawing including foundations based upon typical site conditions related to the area. His responsibility can be accepted for above conditions which may be discovered during construction unless reported by the Architect or if design amendments are made without consent. Site notes and reports are recommended in respect of foundation to establish specific site conditions before foundation work is undertaken. This drawing is limited in amount of information contained and does not purport to contain a full specification of the works, solely for the purpose of obtaining Planning / Building Regulation approval. This drawing must not be used as a contract document and the works will not be supervised or inspected on site by G.R.M. Merchant or any representative thereof. In the client or their appointed agents responsibility control workmanship, availability of materials, adherence to specifications, variations etc. to be used and installed etc. is strictly accordance with manufacturers instructions and relevant codes of practice Materials shall conform to appropriate British standard specifications or BSAs certificate or European equivalent. The Employer's Client shall ensure that the selected contractor is conversant and holds all consents necessary to achieve compliance with Health and Safety legislation / Building acts and Work place. The Employer's Client is advised that should he wish to make any changes with the Construction Design and Management Regulations an independent Planning Supervisor will be required. The architect shall complete all of those shown on the drawing and the Works shall not specifically show them if they may be reasonably foreseeable as necessary to carry out the Works shall be deemed to be included. It is the job / land owner responsible to be aware of Fire Risk etc. And 1996 where buildings in close proximity to adjoining neighbors boundaries.		

DETERMINED
PLAN

- 3 NOV 2008

1133/08