SPALDING Existing Site Plan
Showing Proposed External Fixtures

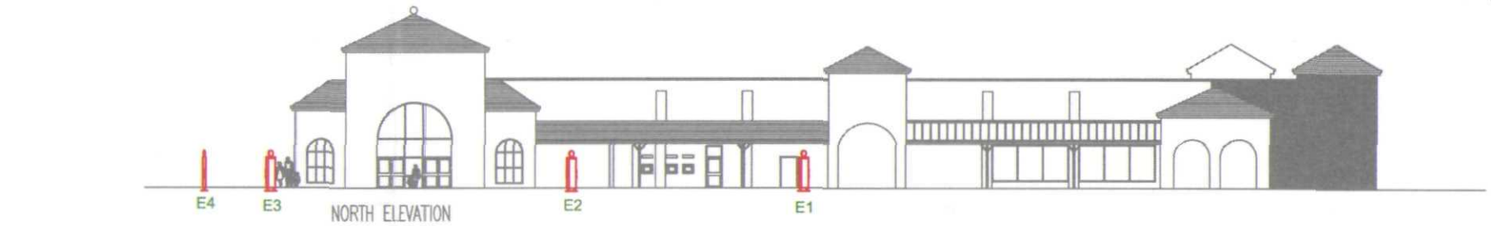

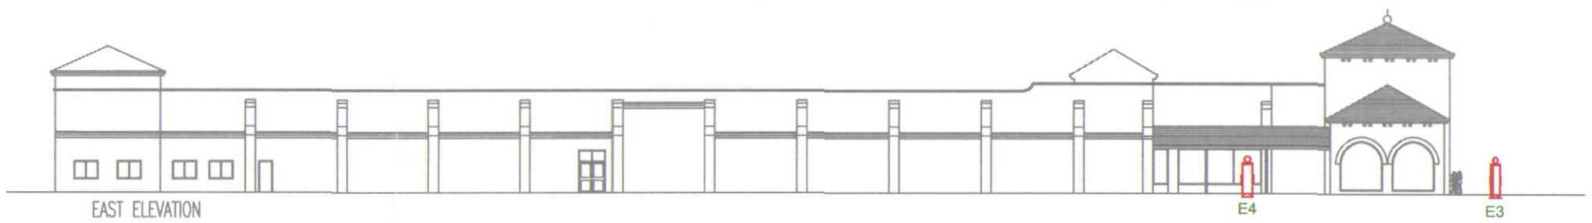

SPALDING ELEVATIONS Scale 1:200

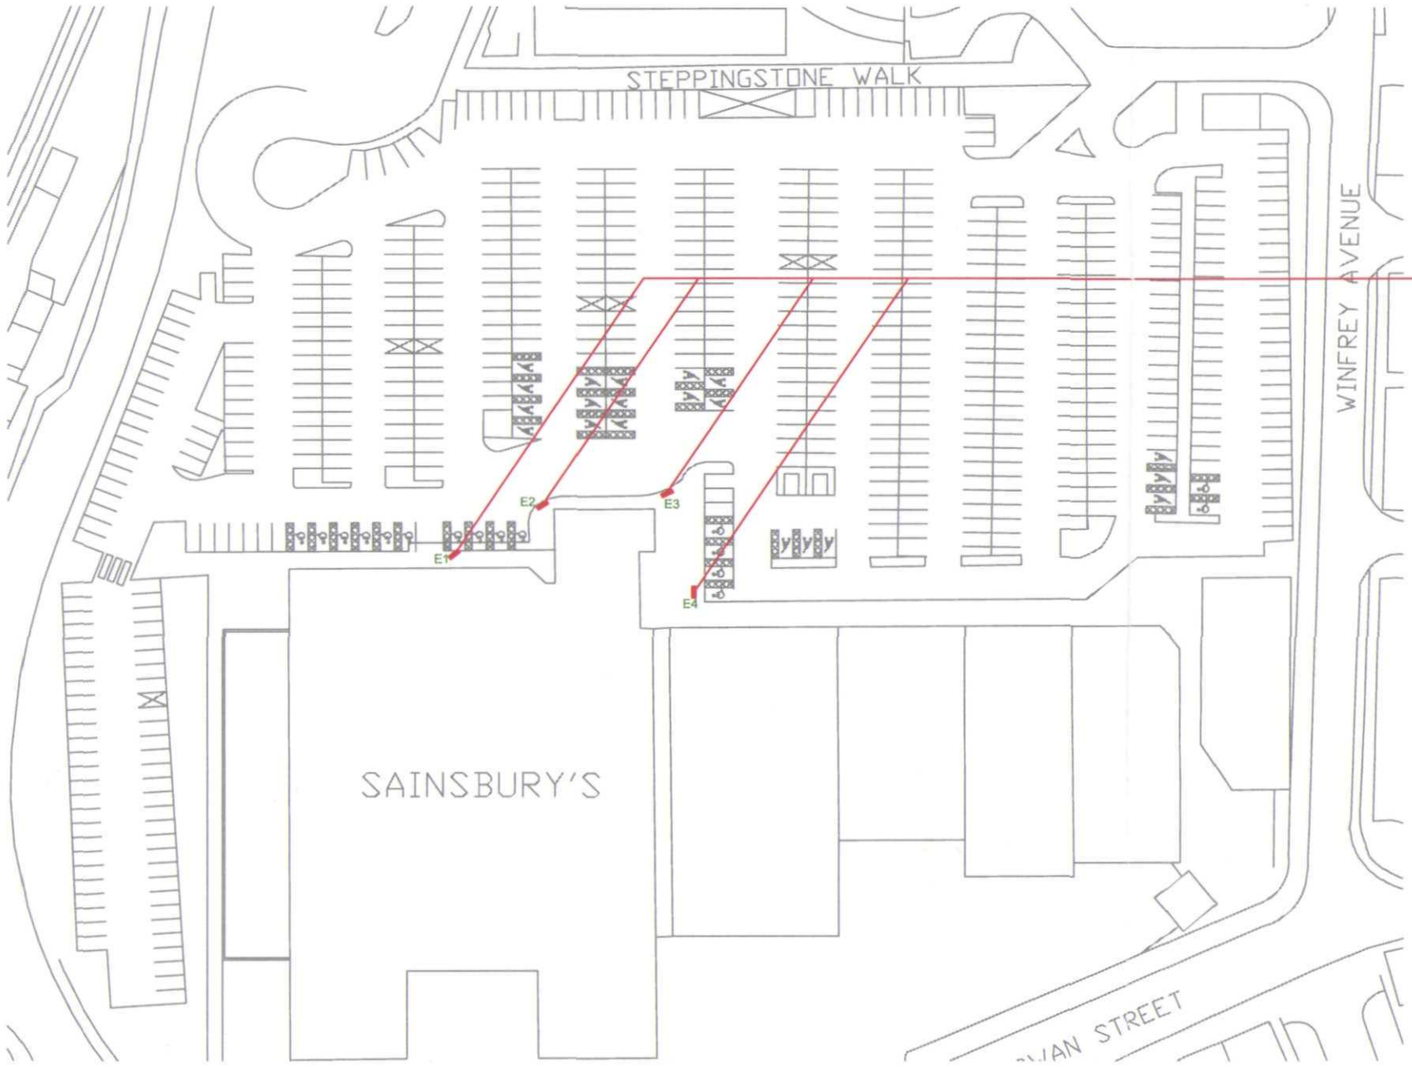

Proposed new fixtures key

A

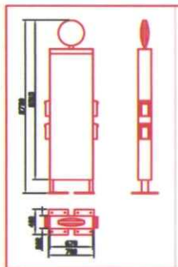

Name: External Spoke

Location: Permanently located adjacent to store entrance

Function: Leaflet dispensing

Dimensions: 2515mm above ground, with 400mmØ roundel

Quantity: 4 No (total for scheme)

DETERMINED PLAN

SHDC
Planning & Development
2 6 AUG 2004
Ref: 1134/04

CUSTOMER & PROJECT: SAINSBURY'S BANK			SLOANE© THE SLOANE GROUP, Booth Drive, Park Farm Estate, Wellingborough, Northamptonshire. NN8 6GR TEL: 01933 401555 FAX: 01933 400507
TITLE: SPALDING (ACQUISITION) SITE PLAN PROPOSAL (FIXED SPOKES)			
MATERIAL:			
FINISH:			
DRAWN: MT	DATED: 14/07/04	SCALED: SEE DRG	
CHECKED:	TOLERANCED:	PART No.	
PROJECTION:	DRG. No. 8160-30	-	ALL DIMENSIONS ARE IN mm UNLESS STATED OTHERWISE

REVISION	DESCRIPTION	DATE	REVISED BY