
a3

3 Hobsons Green | Spalding

remway Design Ltd

Drg No 2728 / 05

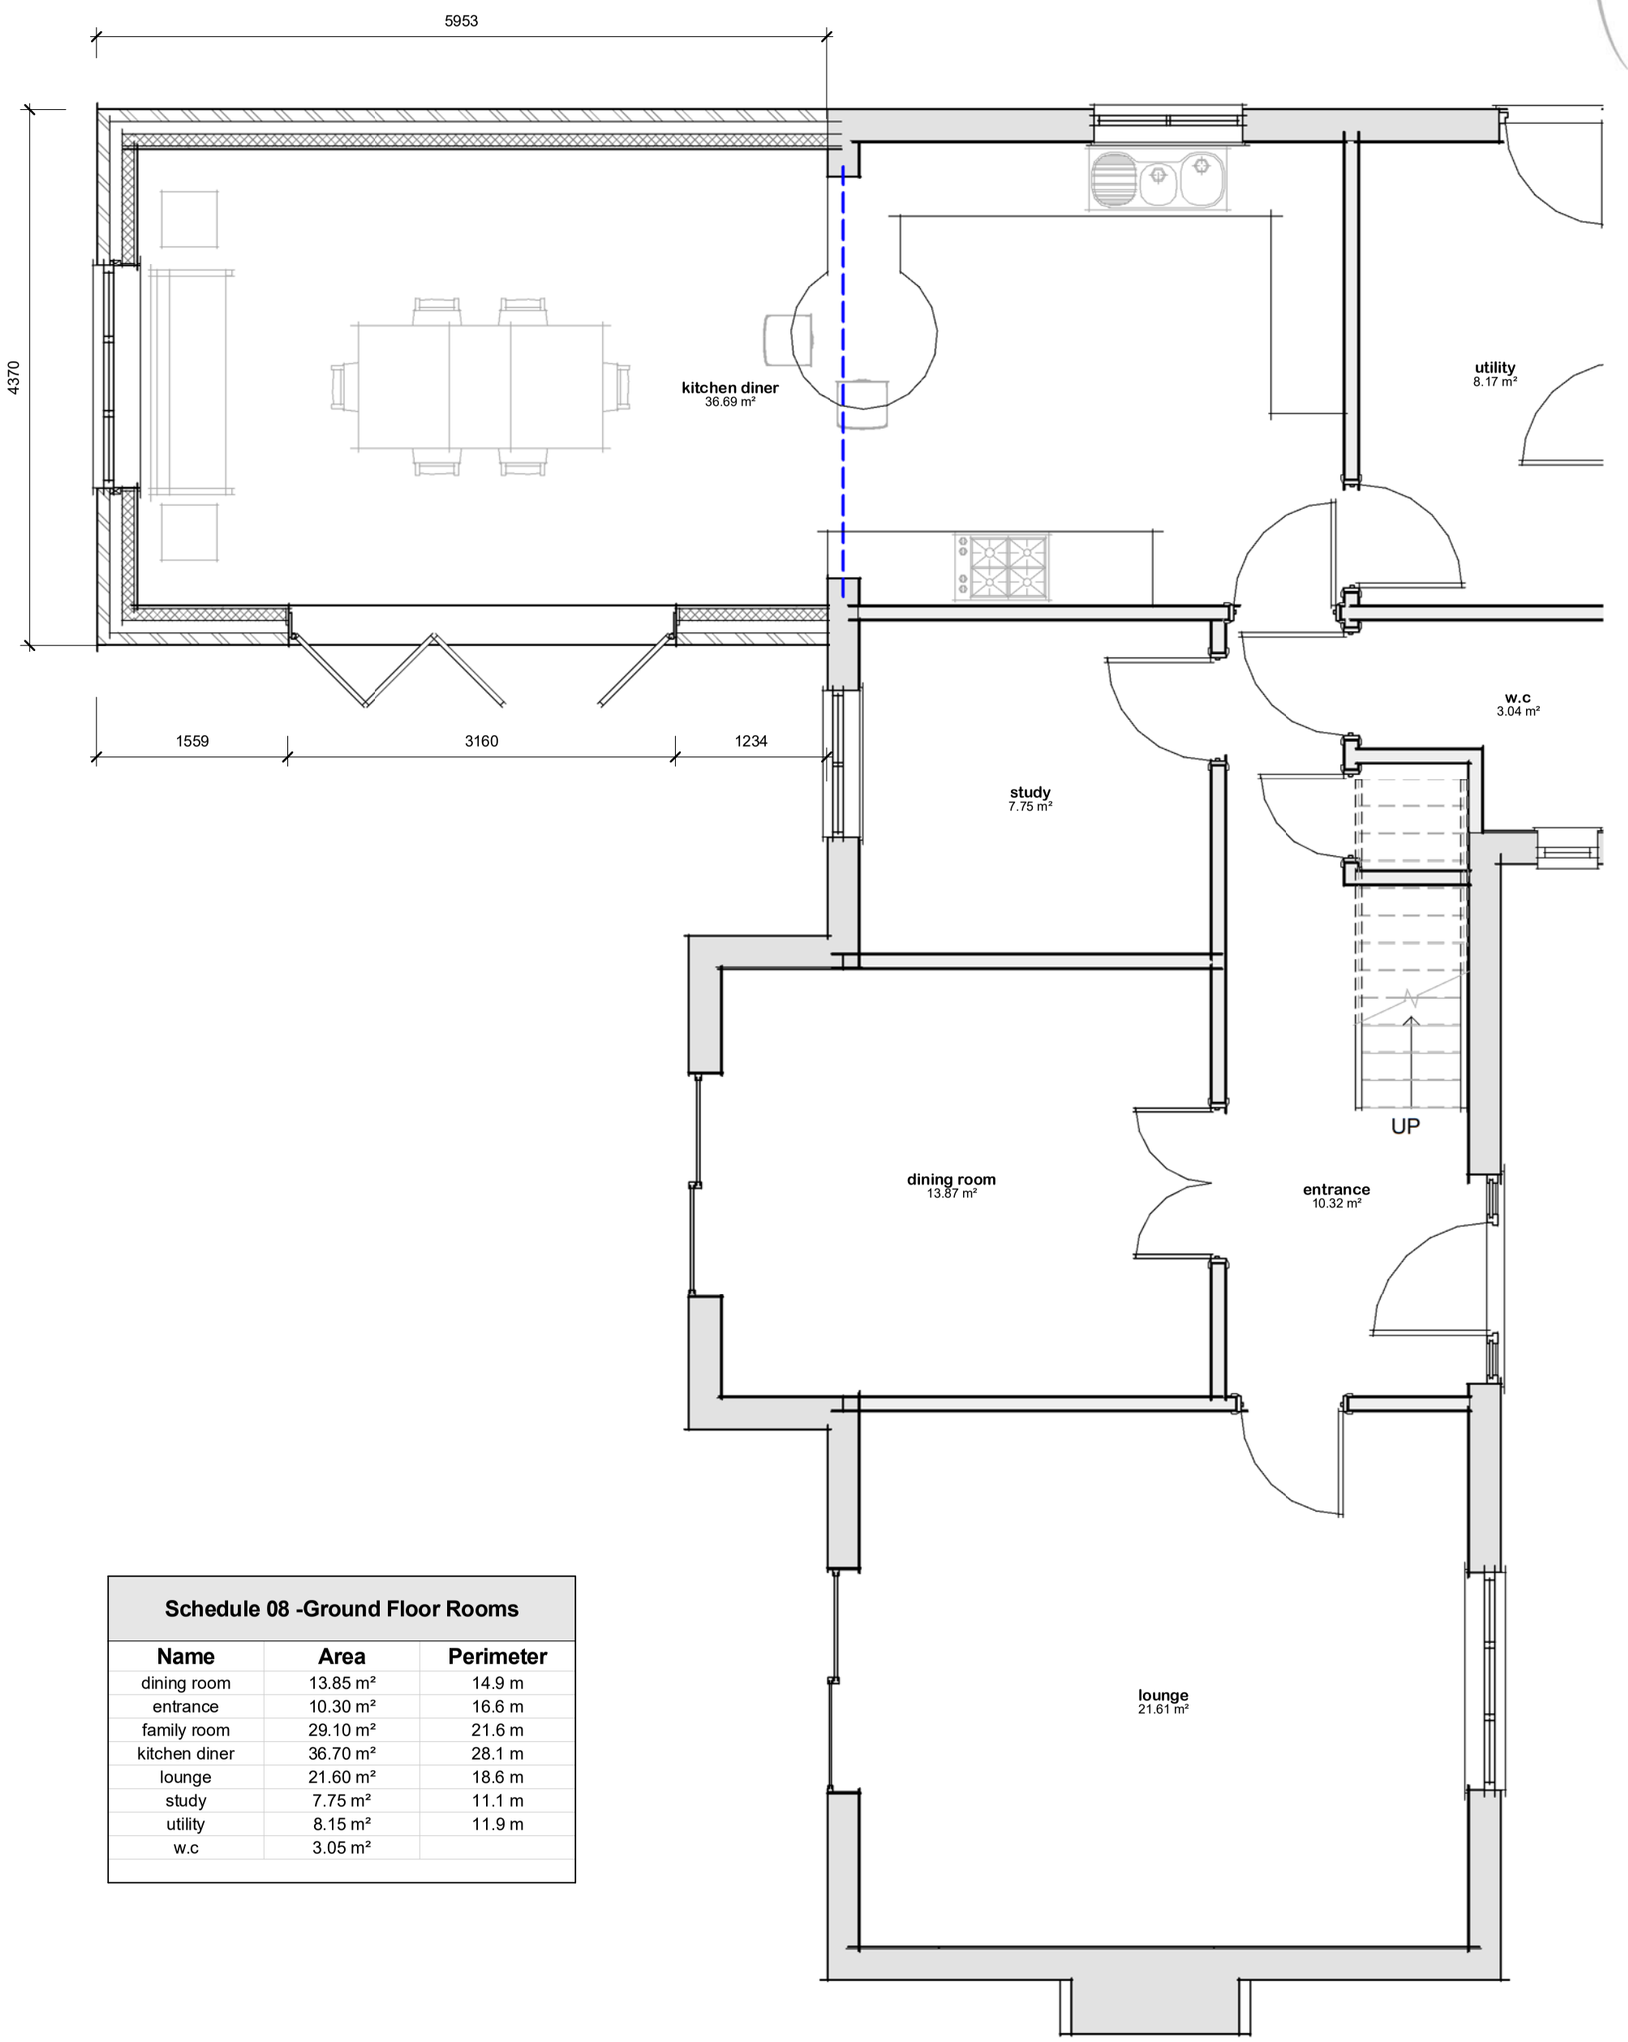

Schedule 08 -Ground Floor Rooms		
Name	**Area**	**Perimeter**
dining room	13.85 m²	14.9 m
entrance	10.30 m²	16.6 m
family room	29.10 m²	21.6 m
kitchen diner	36.70 m²	28.1 m
lounge	21.60 m²	18.6 m
study	7.75 m²	11.1 m
utility	8.15 m²	11.9 m
w.c	3.05 m²	

Plan 01 - Ground

1 : 50

Proposed Ground Floor Layout

Contractors are responsible for checking all dimensions on site prior to work commencing.Due to areas of the structure being covered, unexposed or otherwise inaccessible the notes / specifications of existing materials are subject to confirmation of site when it is feasible to expose the relevant areas of construction. All material schedules are given in good faith and for pricing purposes only. It is the responsibility of the contractor to check their accuracy before ordering any materials. Remway Design accepts no responsibility for the accuracy of these material schedules.