


APPENDIX B
SITE PLAN FOR IDENTIFICATION PURPOSES ONLY

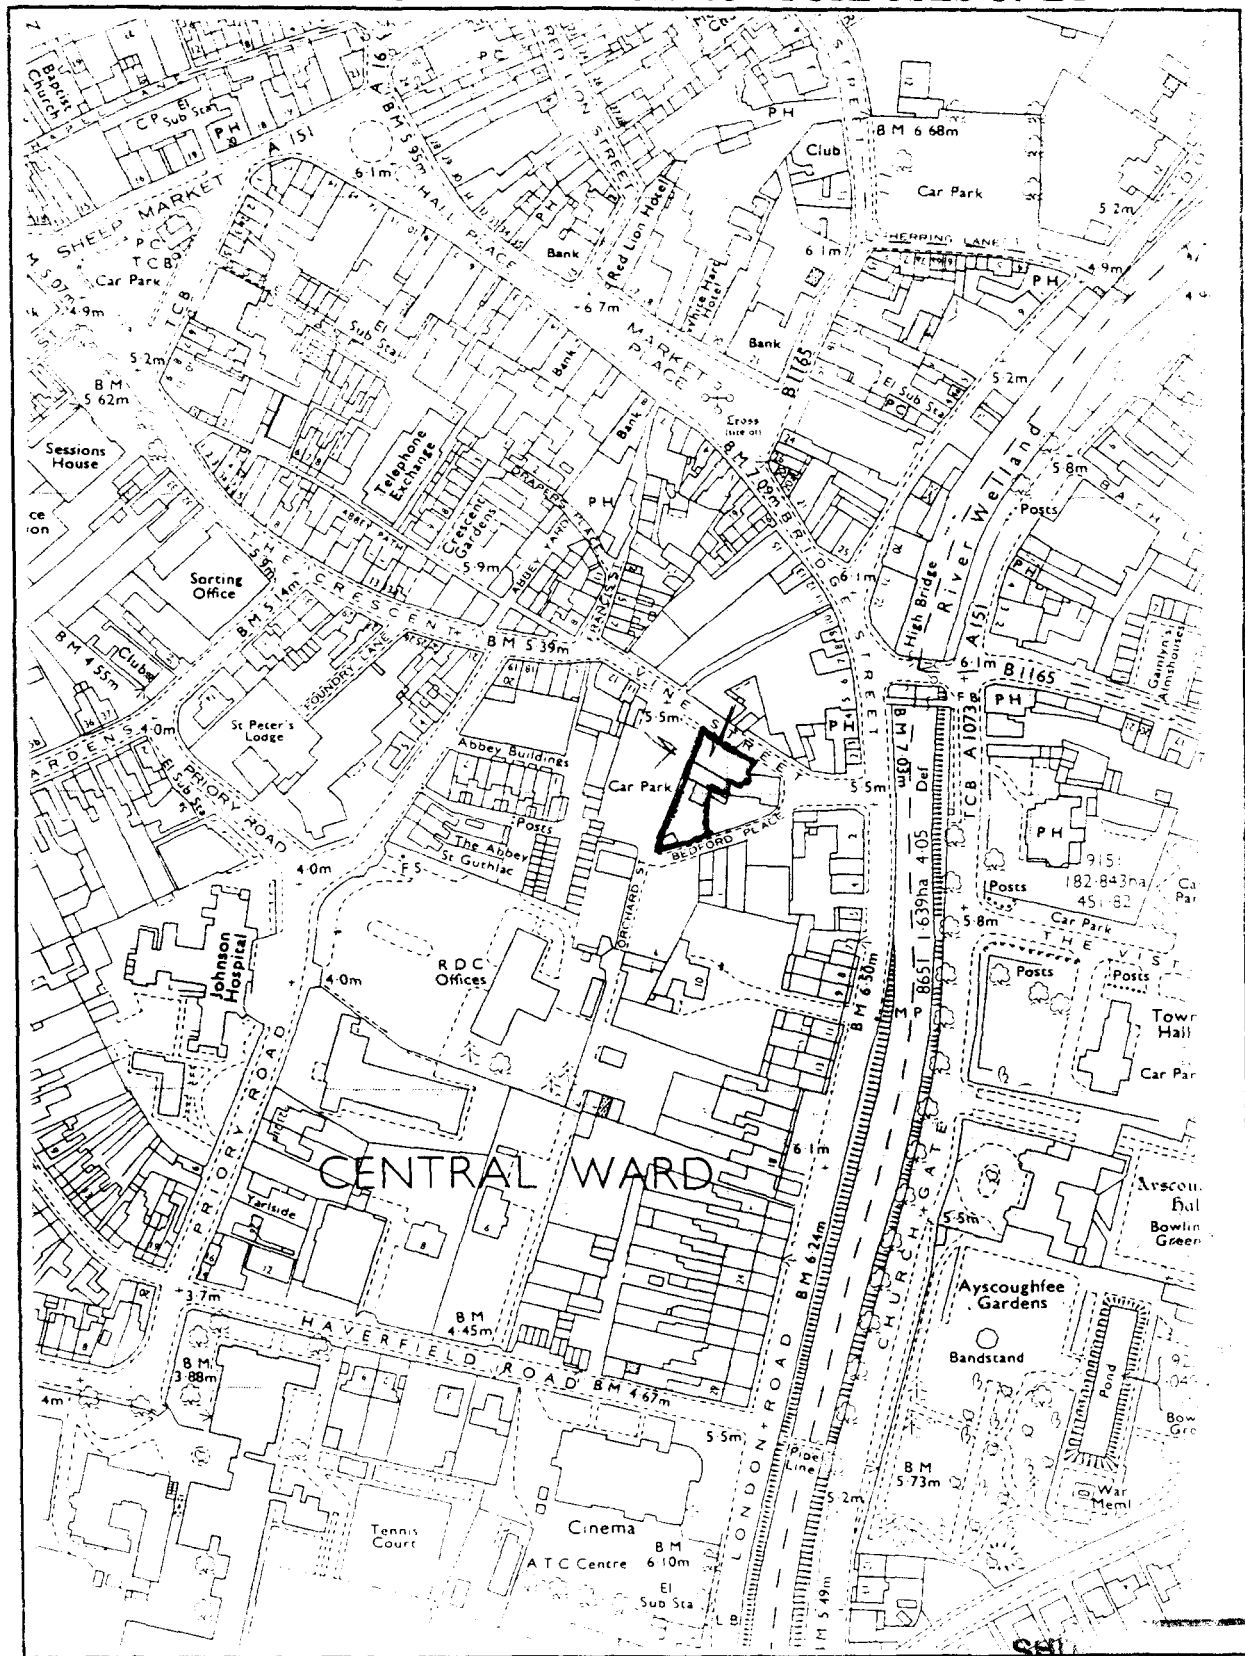

SHL
ing & ment

12

10 Oct

Ref

1135/2