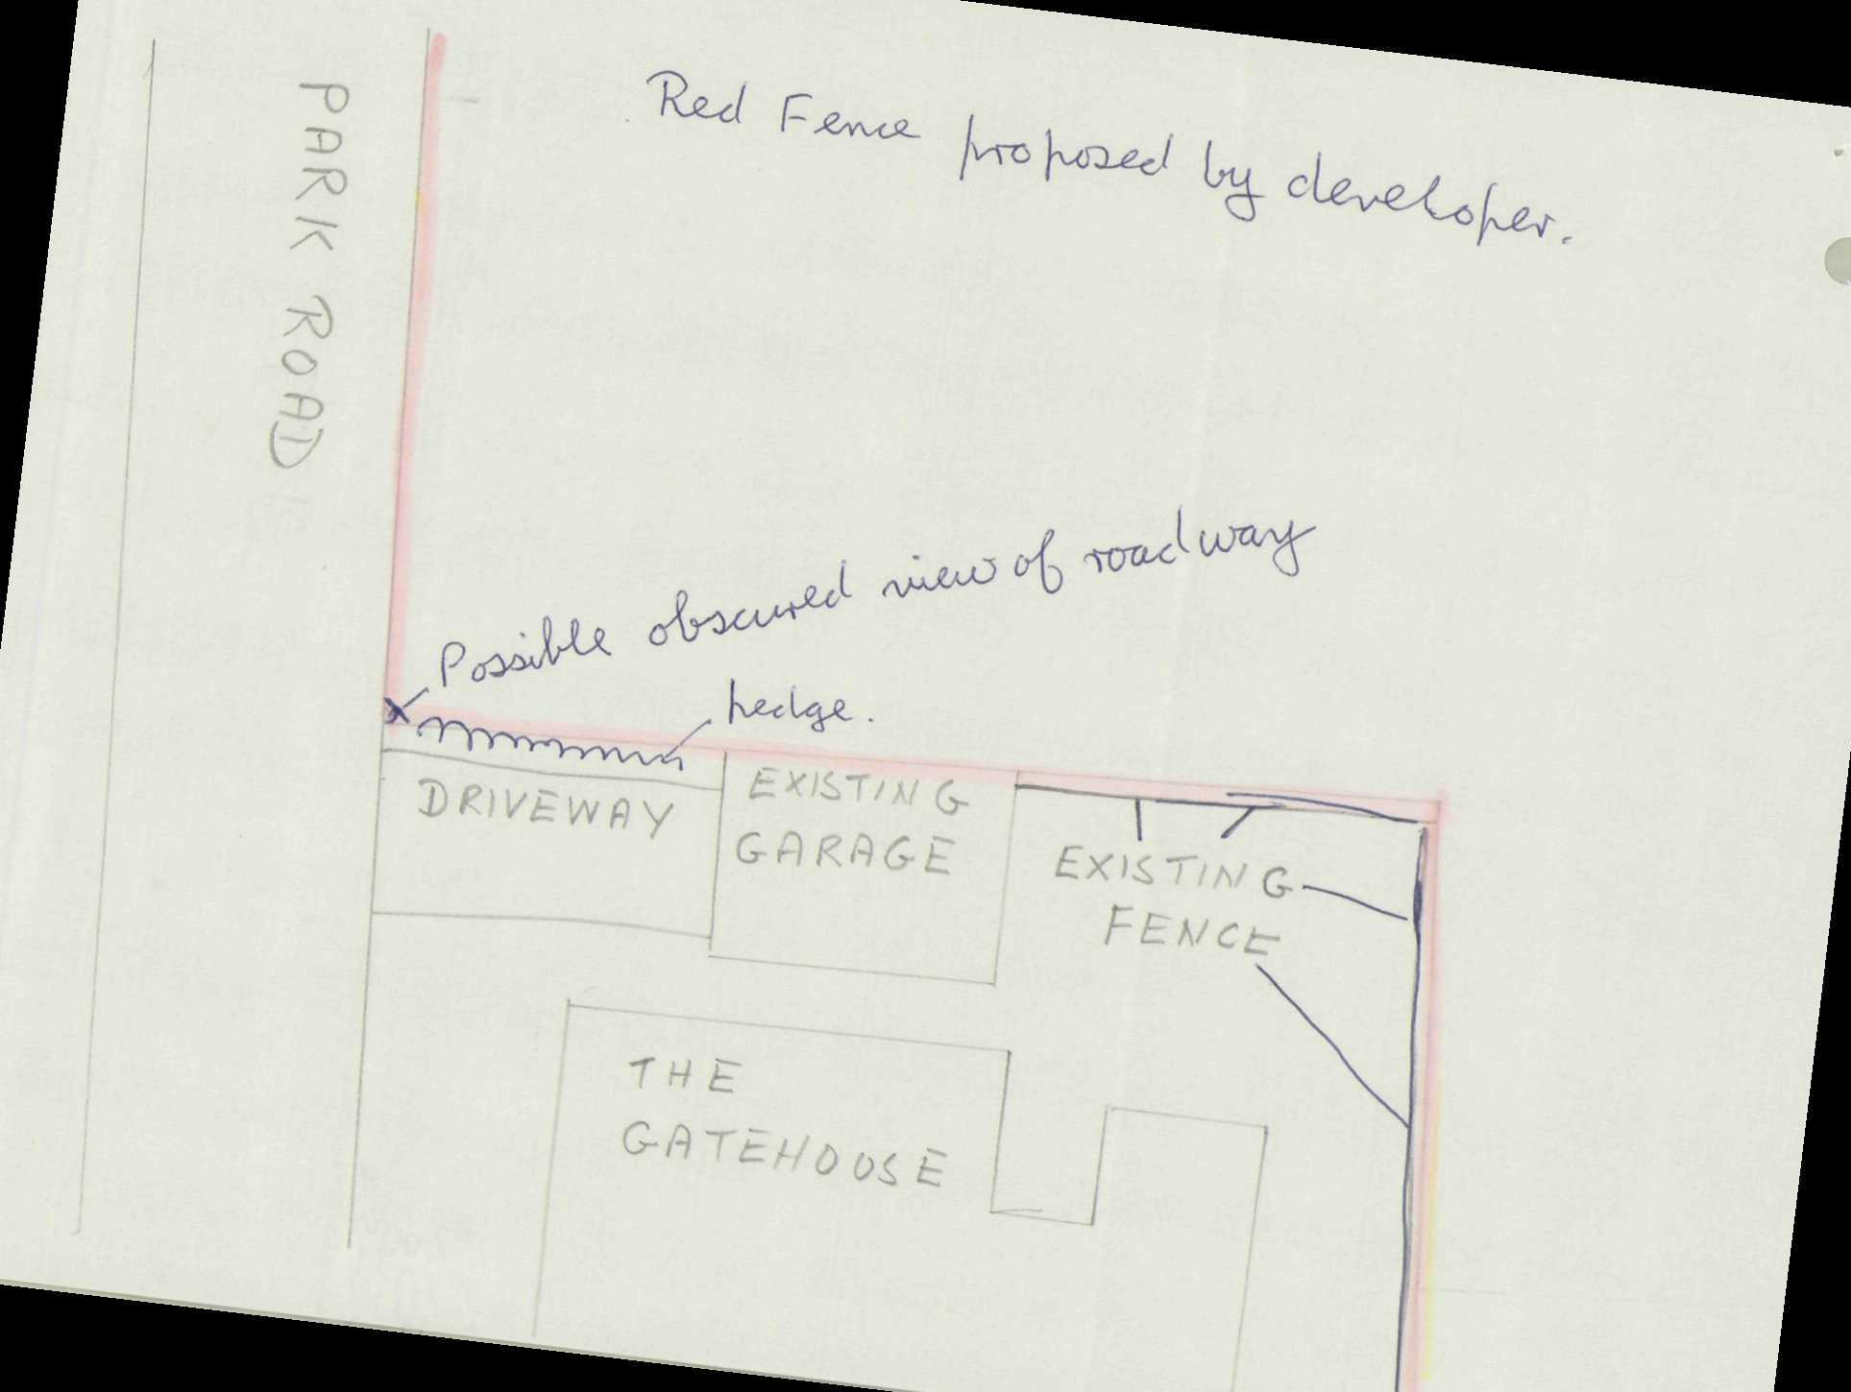

PARK ROAD
Red Fence proposed by developer.
Possible obscured view of roadway
hedge.
DRIVEWAY
EXISTING GARAGE
EXISTING FENCE
THE GATEHOUSE