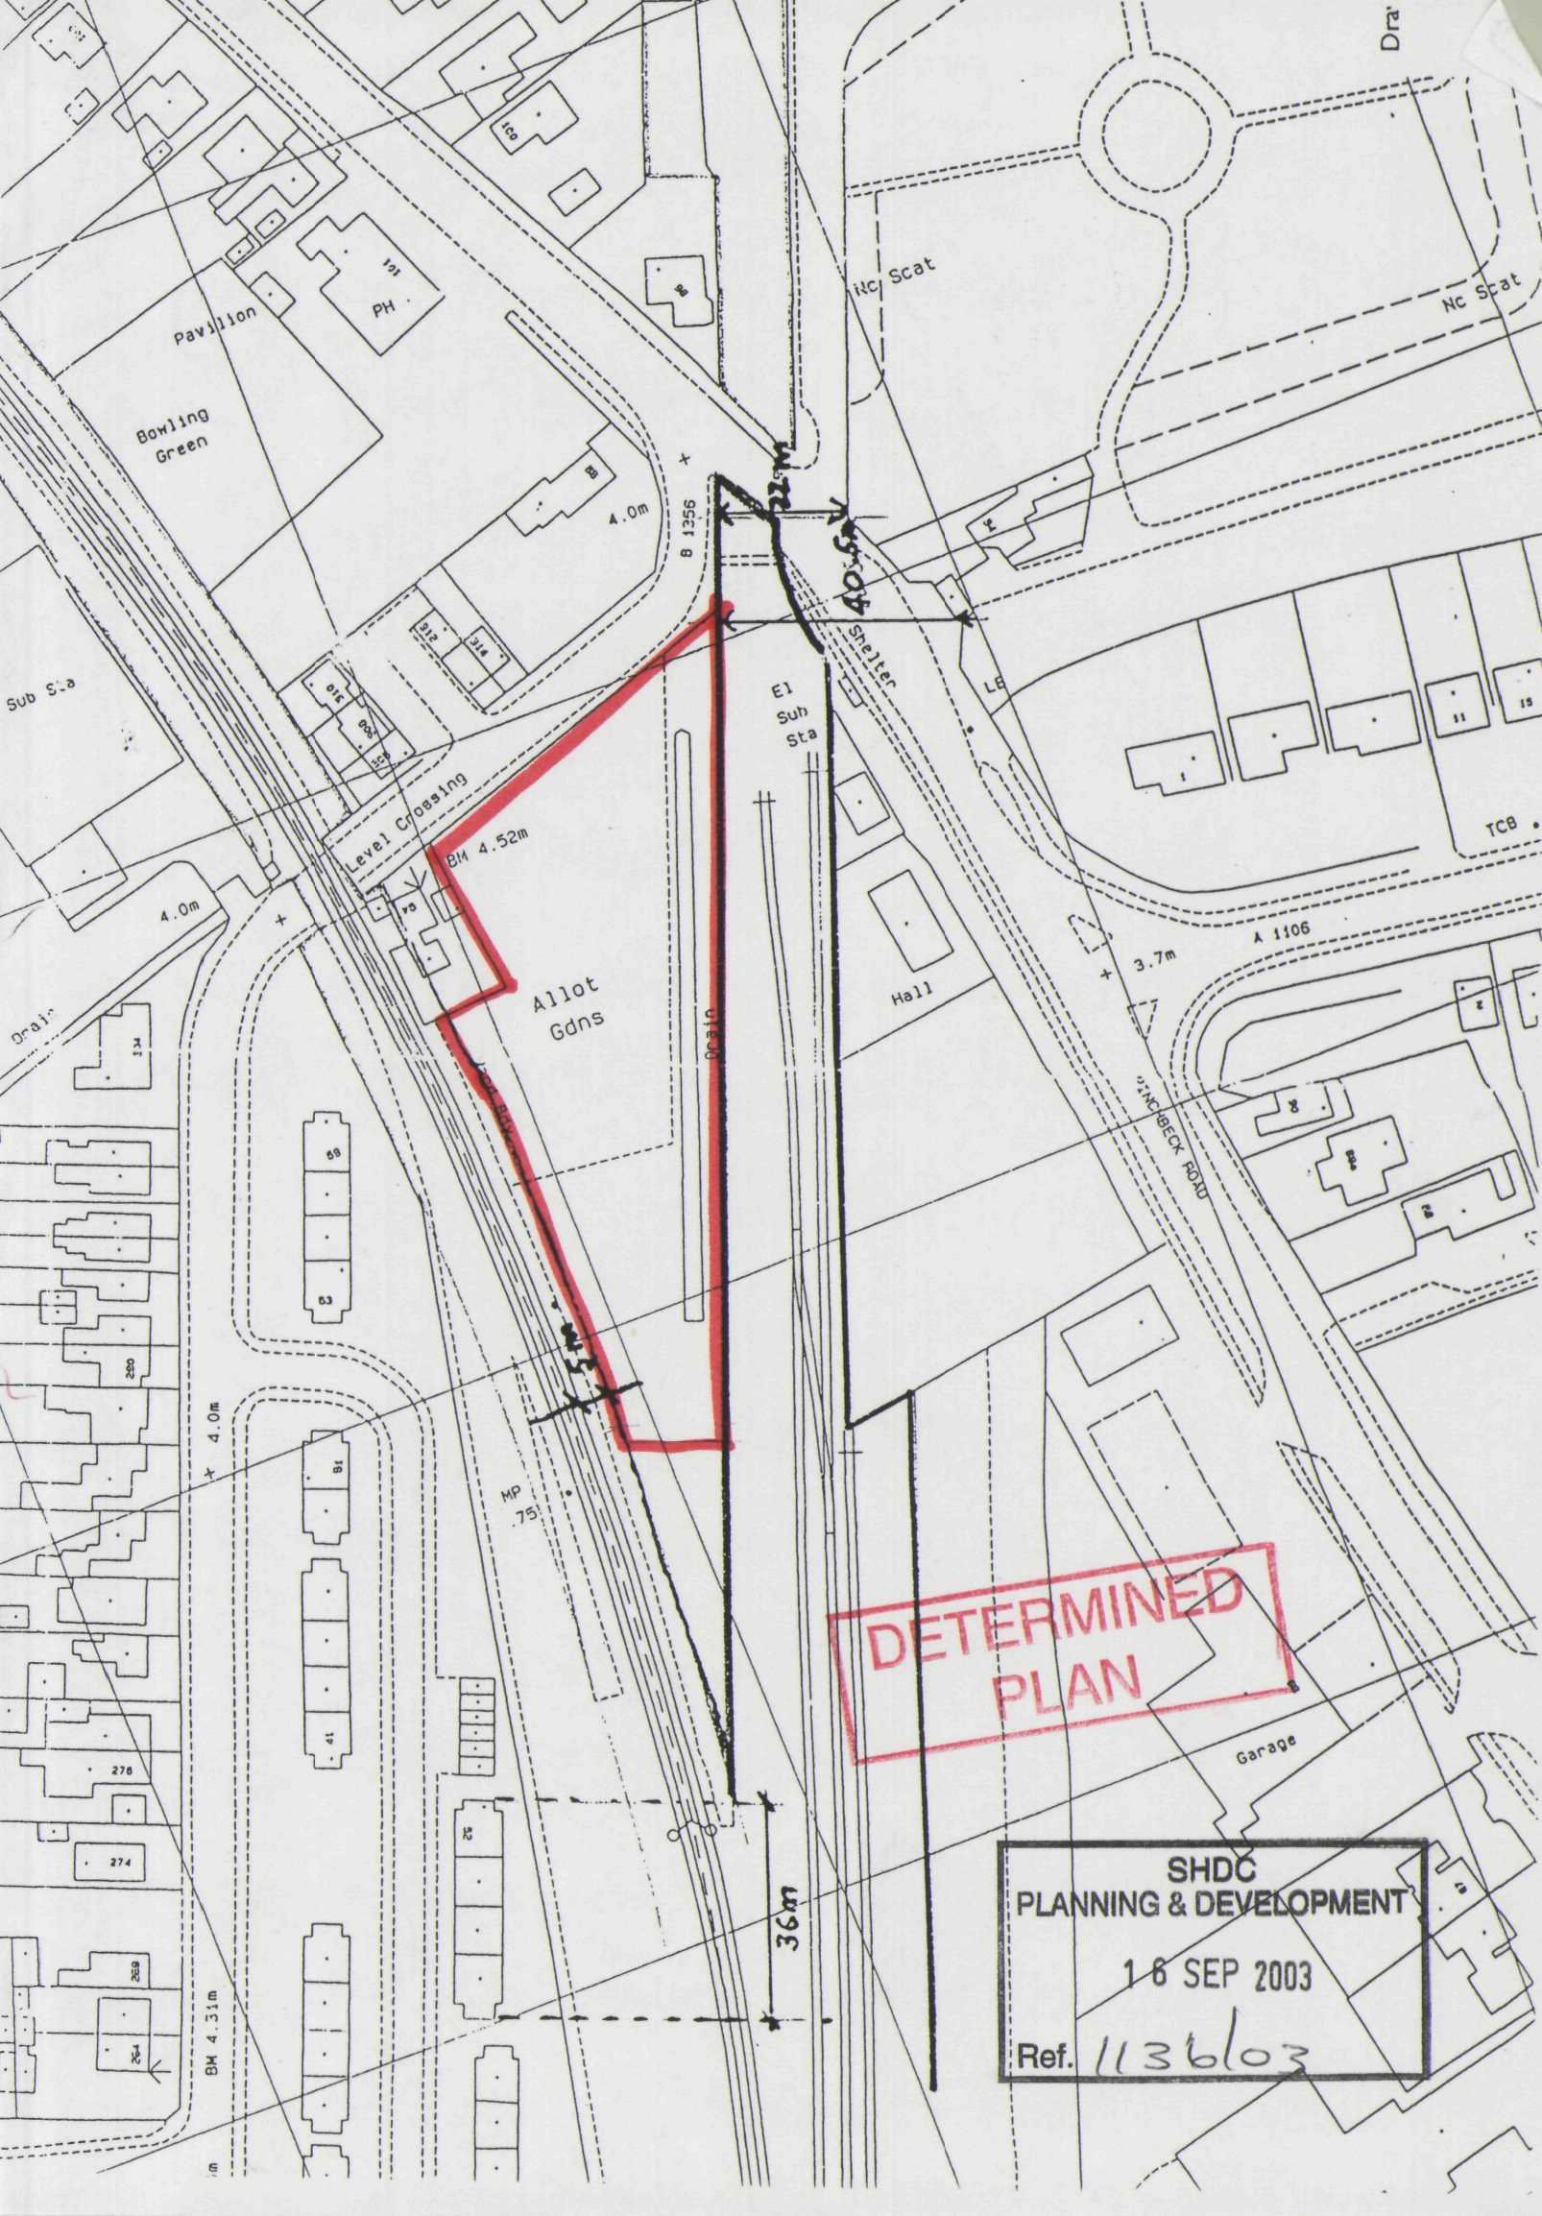

Pavilion
PH
Bowling Green
4.0m
B 1356
Sub Sta
Level Crossing
BM 4.52m
Allot Gdns
Drain
El Sub Sta
Shelter
Hall
Nc Scat
Nc Scat
A 1106
3.7m
NICHOLBECK ROAD
TCB
4.0m
MP 75
36m
BM 4.31m
Garage
DETERMINED PLAN
SHDC
PLANNING & DEVELOPMENT
16 SEP 2003
Ref. 1136/03