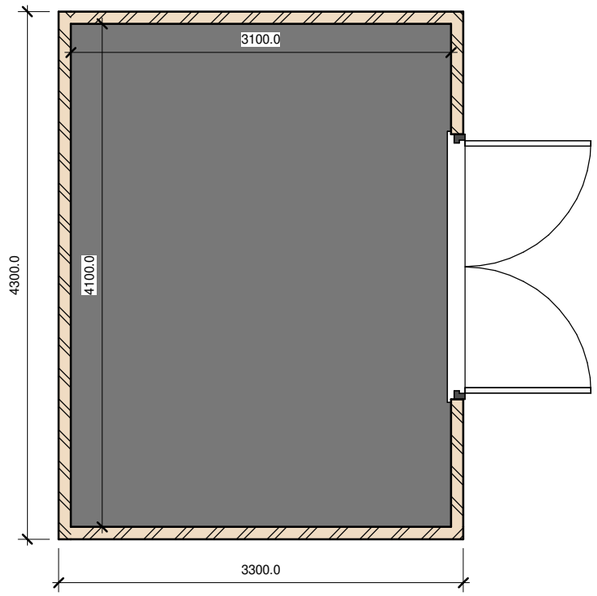

Plan View
1 : 50

Front
1 : 50

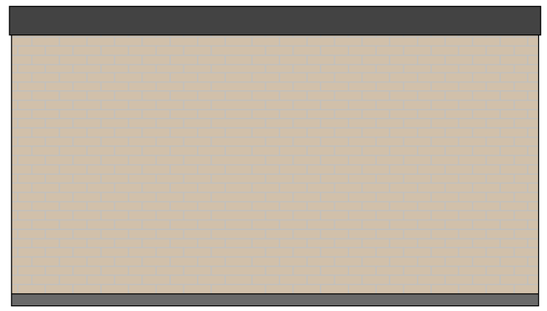

Rear
1 : 50

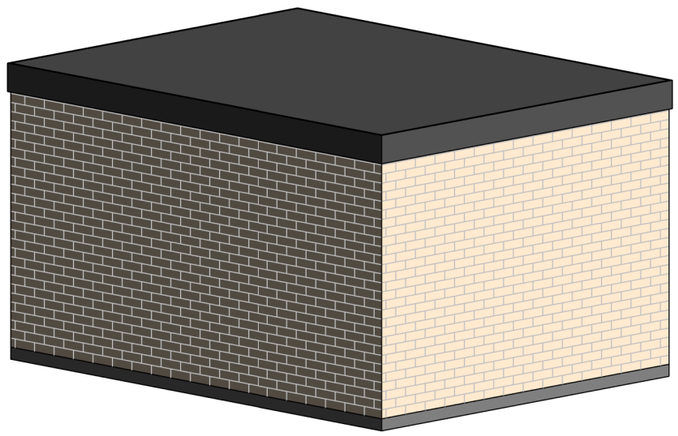

3D View

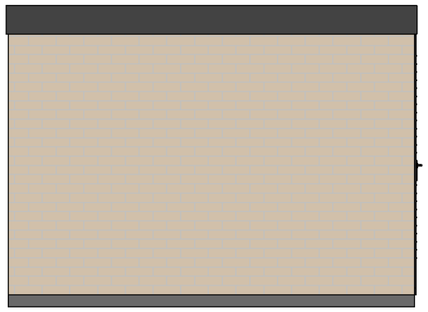

Side Elevation A
1 : 50

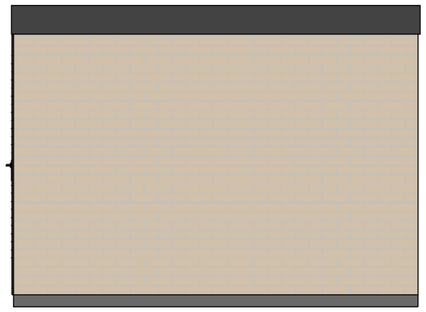

Side Elevation B
1 : 50

Sprinkler Store Details

Client: Country Court Care Group

Project Title: Proposed care home at former Goodfellows School, Spalding Common, Spalding

Drawing Title: Sprinkler Store Details

Scale: 1 : 50 @ A3 Date: 01.11.2019 Project No. 076 Drawing No. (24)002 Rev P00 Status: PLANNING

LineStyle ARCHITECTURE

4 Pelham Court
Pelham Road
Nottingham
NG5 1AP
tel +44 (0)115 727 0559
design@linestyle.co.uk
www.linestyle.co.uk

Do not scale from this drawing • dimensions and levels to be checked on site by the contractor. The title, copyright and confidential information in this document belongs to LineStyle Architecture. Copyright 2016. All rights reserved. You may not reproduce this document or disclose it to others without the written consent of LineStyle Architecture