


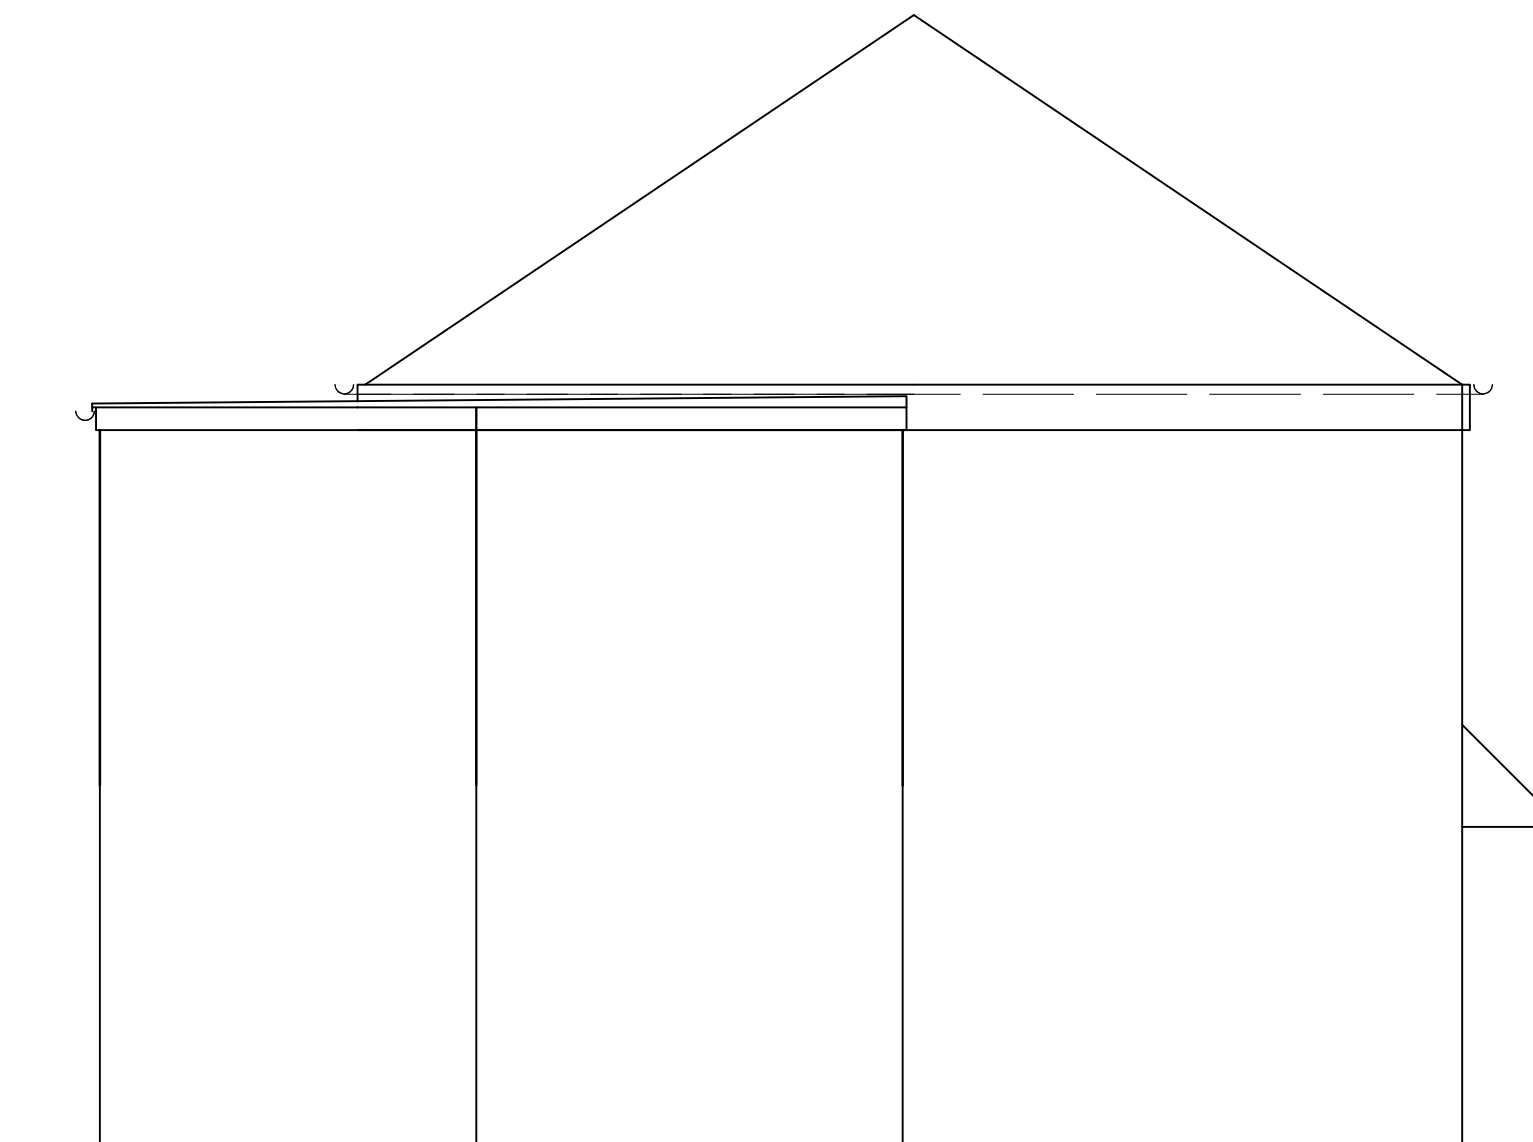

Rev A - SG - 04.12.15 - Proposed extension roof changed to flat roof.

**Do Not Scale From This Drawing**

This drawing is copyright and may not be altered, traced, photographed or copied without prior written consent from South Holland Building Consultancy.  
The contractor should check all dimensions on site prior to commencement and report any discrepancies to the Architect.



South Holland Building Consultancy  
Council Offices  
Priory Road  
Spalding  
Lincs  
PE11 2XE  
01775 764447

|           |                                |
|-----------|--------------------------------|
| Project : | Bedroom extension              |
| Address   | 18 Clarence Gardens, Spalding. |
| Client :  | Master R Creamer               |
| Scale :   | 1 : 50                         |
| Date :    | 30th June 2015                 |
| Title:    | Proposed Side Elevation        |
| Dwg No :  | 625/Grant/09 A                 |
|           | Drawn : SG                     |