
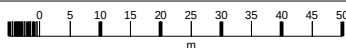


13 Winsover Road

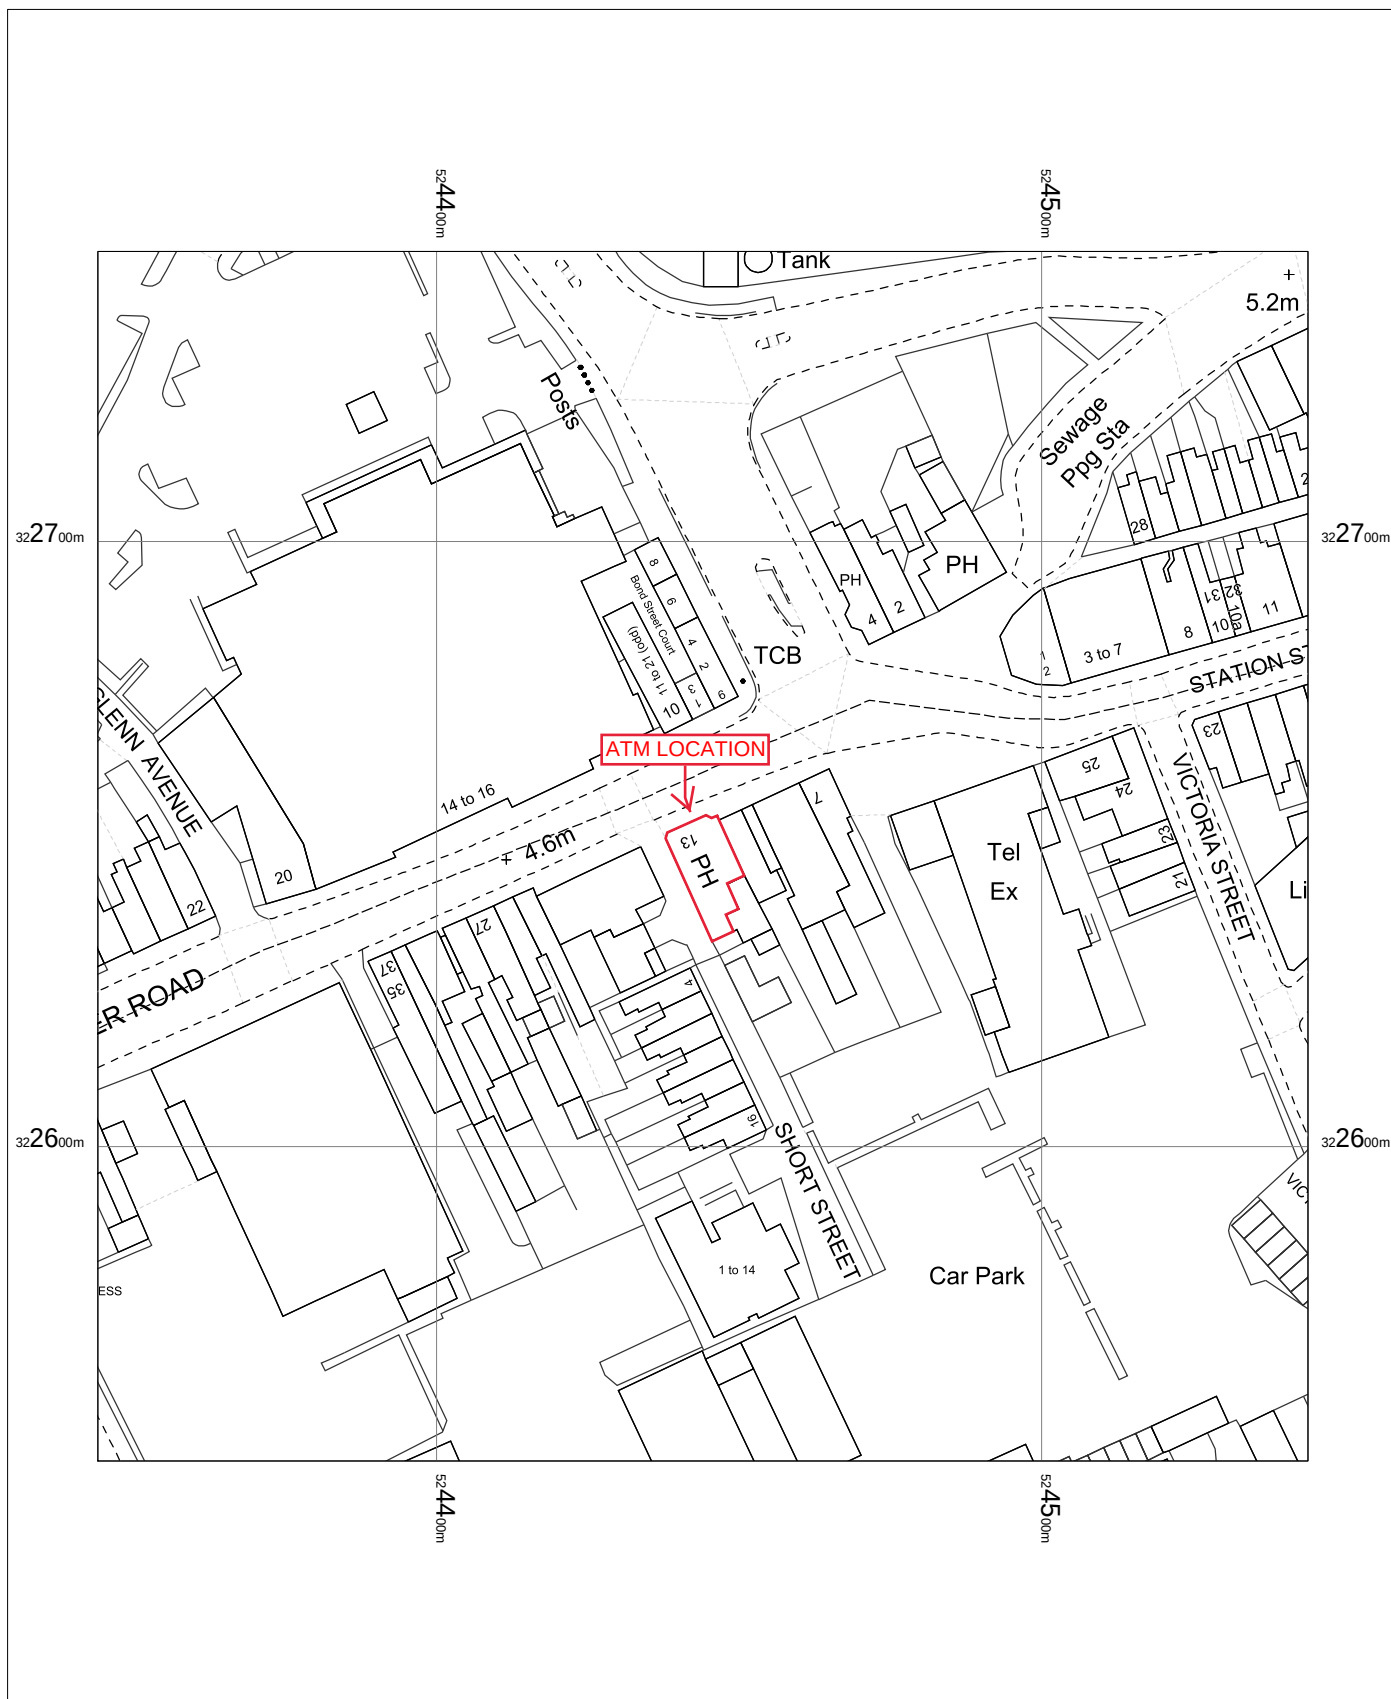

Nisa
13 Winsover Road
Spalding
PE11 1EG

T020924

OS MasterMap 1250/2500/10000 scale
Friday, June 17, 2022, ID: BLJT-01045075
www.planningapplicationmaps.co.uk

1:1250 scale print at A4, Centre: 524444 E, 322648 N

©Crown Copyright Ordnance Survey. Licence no. 100051661

