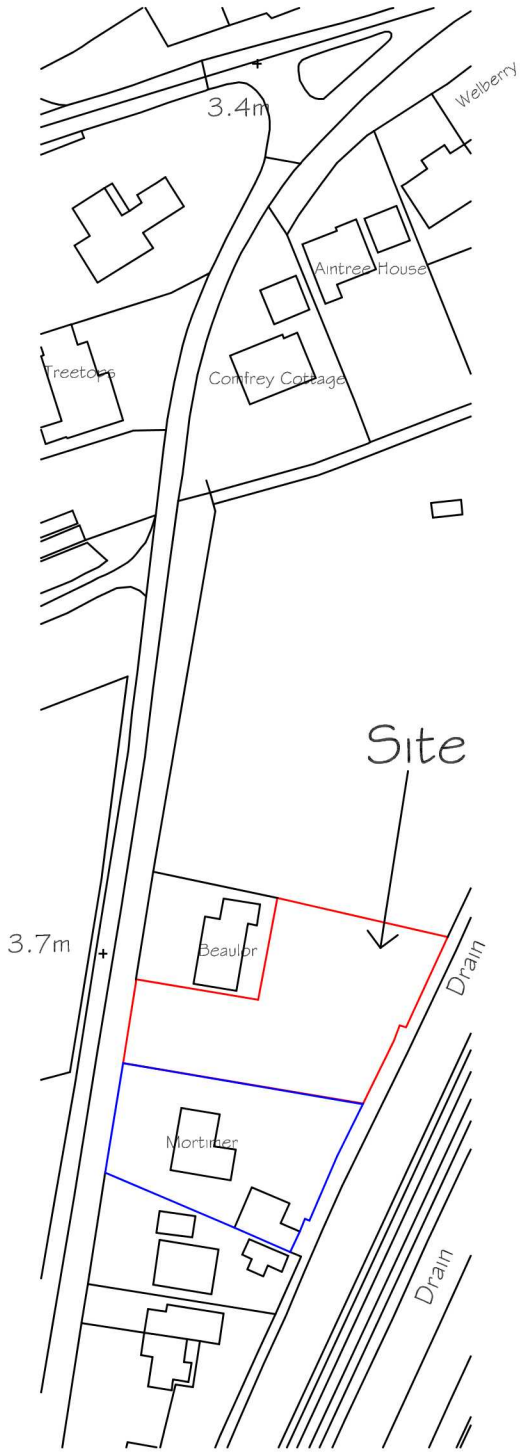


Location Plan

0 10 20 30 40 50m

Scale Bar 1/1250

A Project title amended with the removal of the referance to access mjw 9/2/21

REVISIONS	BY	DATE

DRAWN	MJW	DATE	14/12/20
SCALE	As Shown	CHECKED	

CLIENT

Mr A.A. Bettinson
' Mortimer '
The Raceground
Spalding Common
Spalding Lincs PE11 3AP

PROJECT

Residentrial development - Proposed building plot for bungalow

DETAILS

Location & Block Plan

Malcolm Watson
architectural - detailing services
Residential - Commercial - Industrial - Agricultural
Planning & Building Regulations Submissions

13 Wimberley Way, Pinchbeck, Spalding, Lincs. PE11 3RY.
Tel / Fax : 01775 767650
email : mjw.13@btinternet.com

partner LABC

DRWG No. 599/LP/2020A

A4