



SIDE ELEVATION

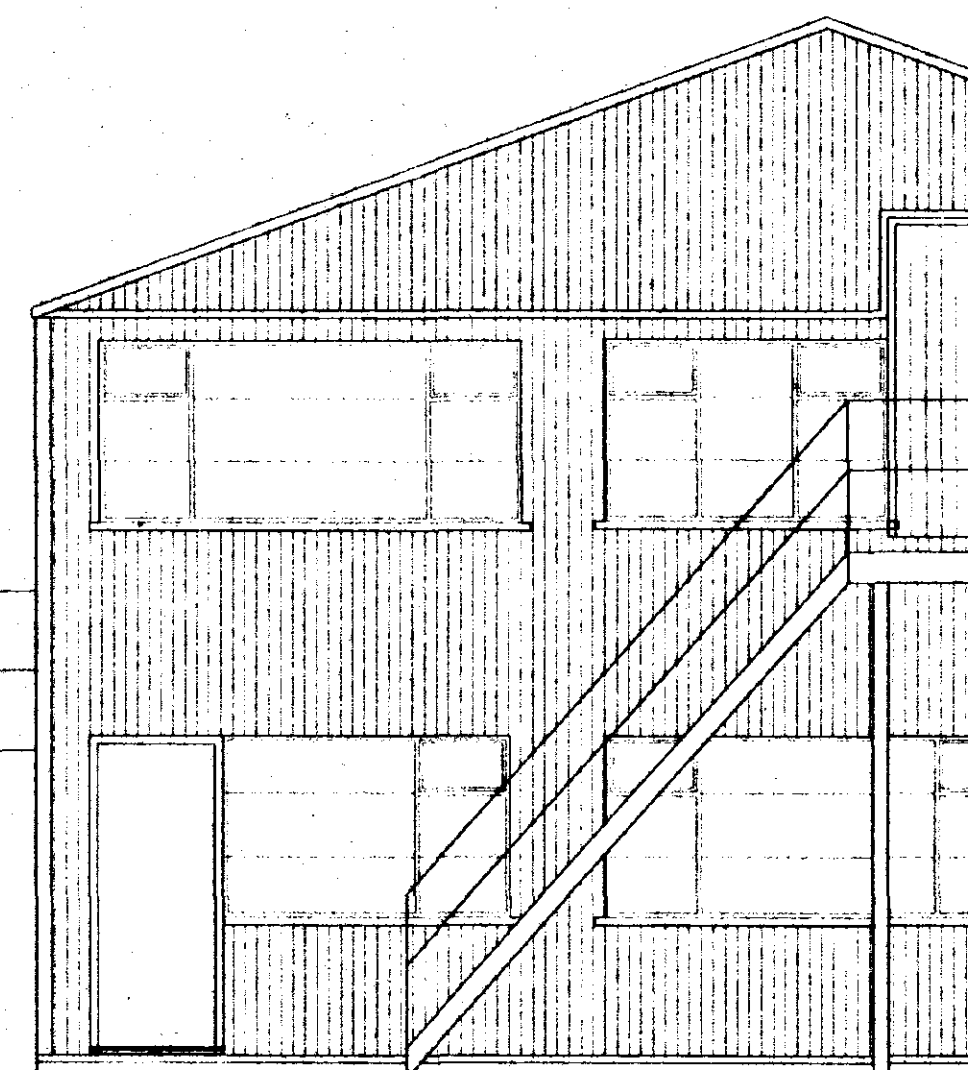


ENTRANCE PORCH TO BE CONSTRUCTED FROM STEEL AND GLASS AS SHOWN ON ELEVATIONS.
STEELWORK TO BE POWDER COATED ELECTRIC BLUE WITH THE LETTERING IN CANARY YELLOW.

**SOUTH HOLLAND DC
HOUSING & PLANNING**
24 SEP 2001
Ref: 1139/01

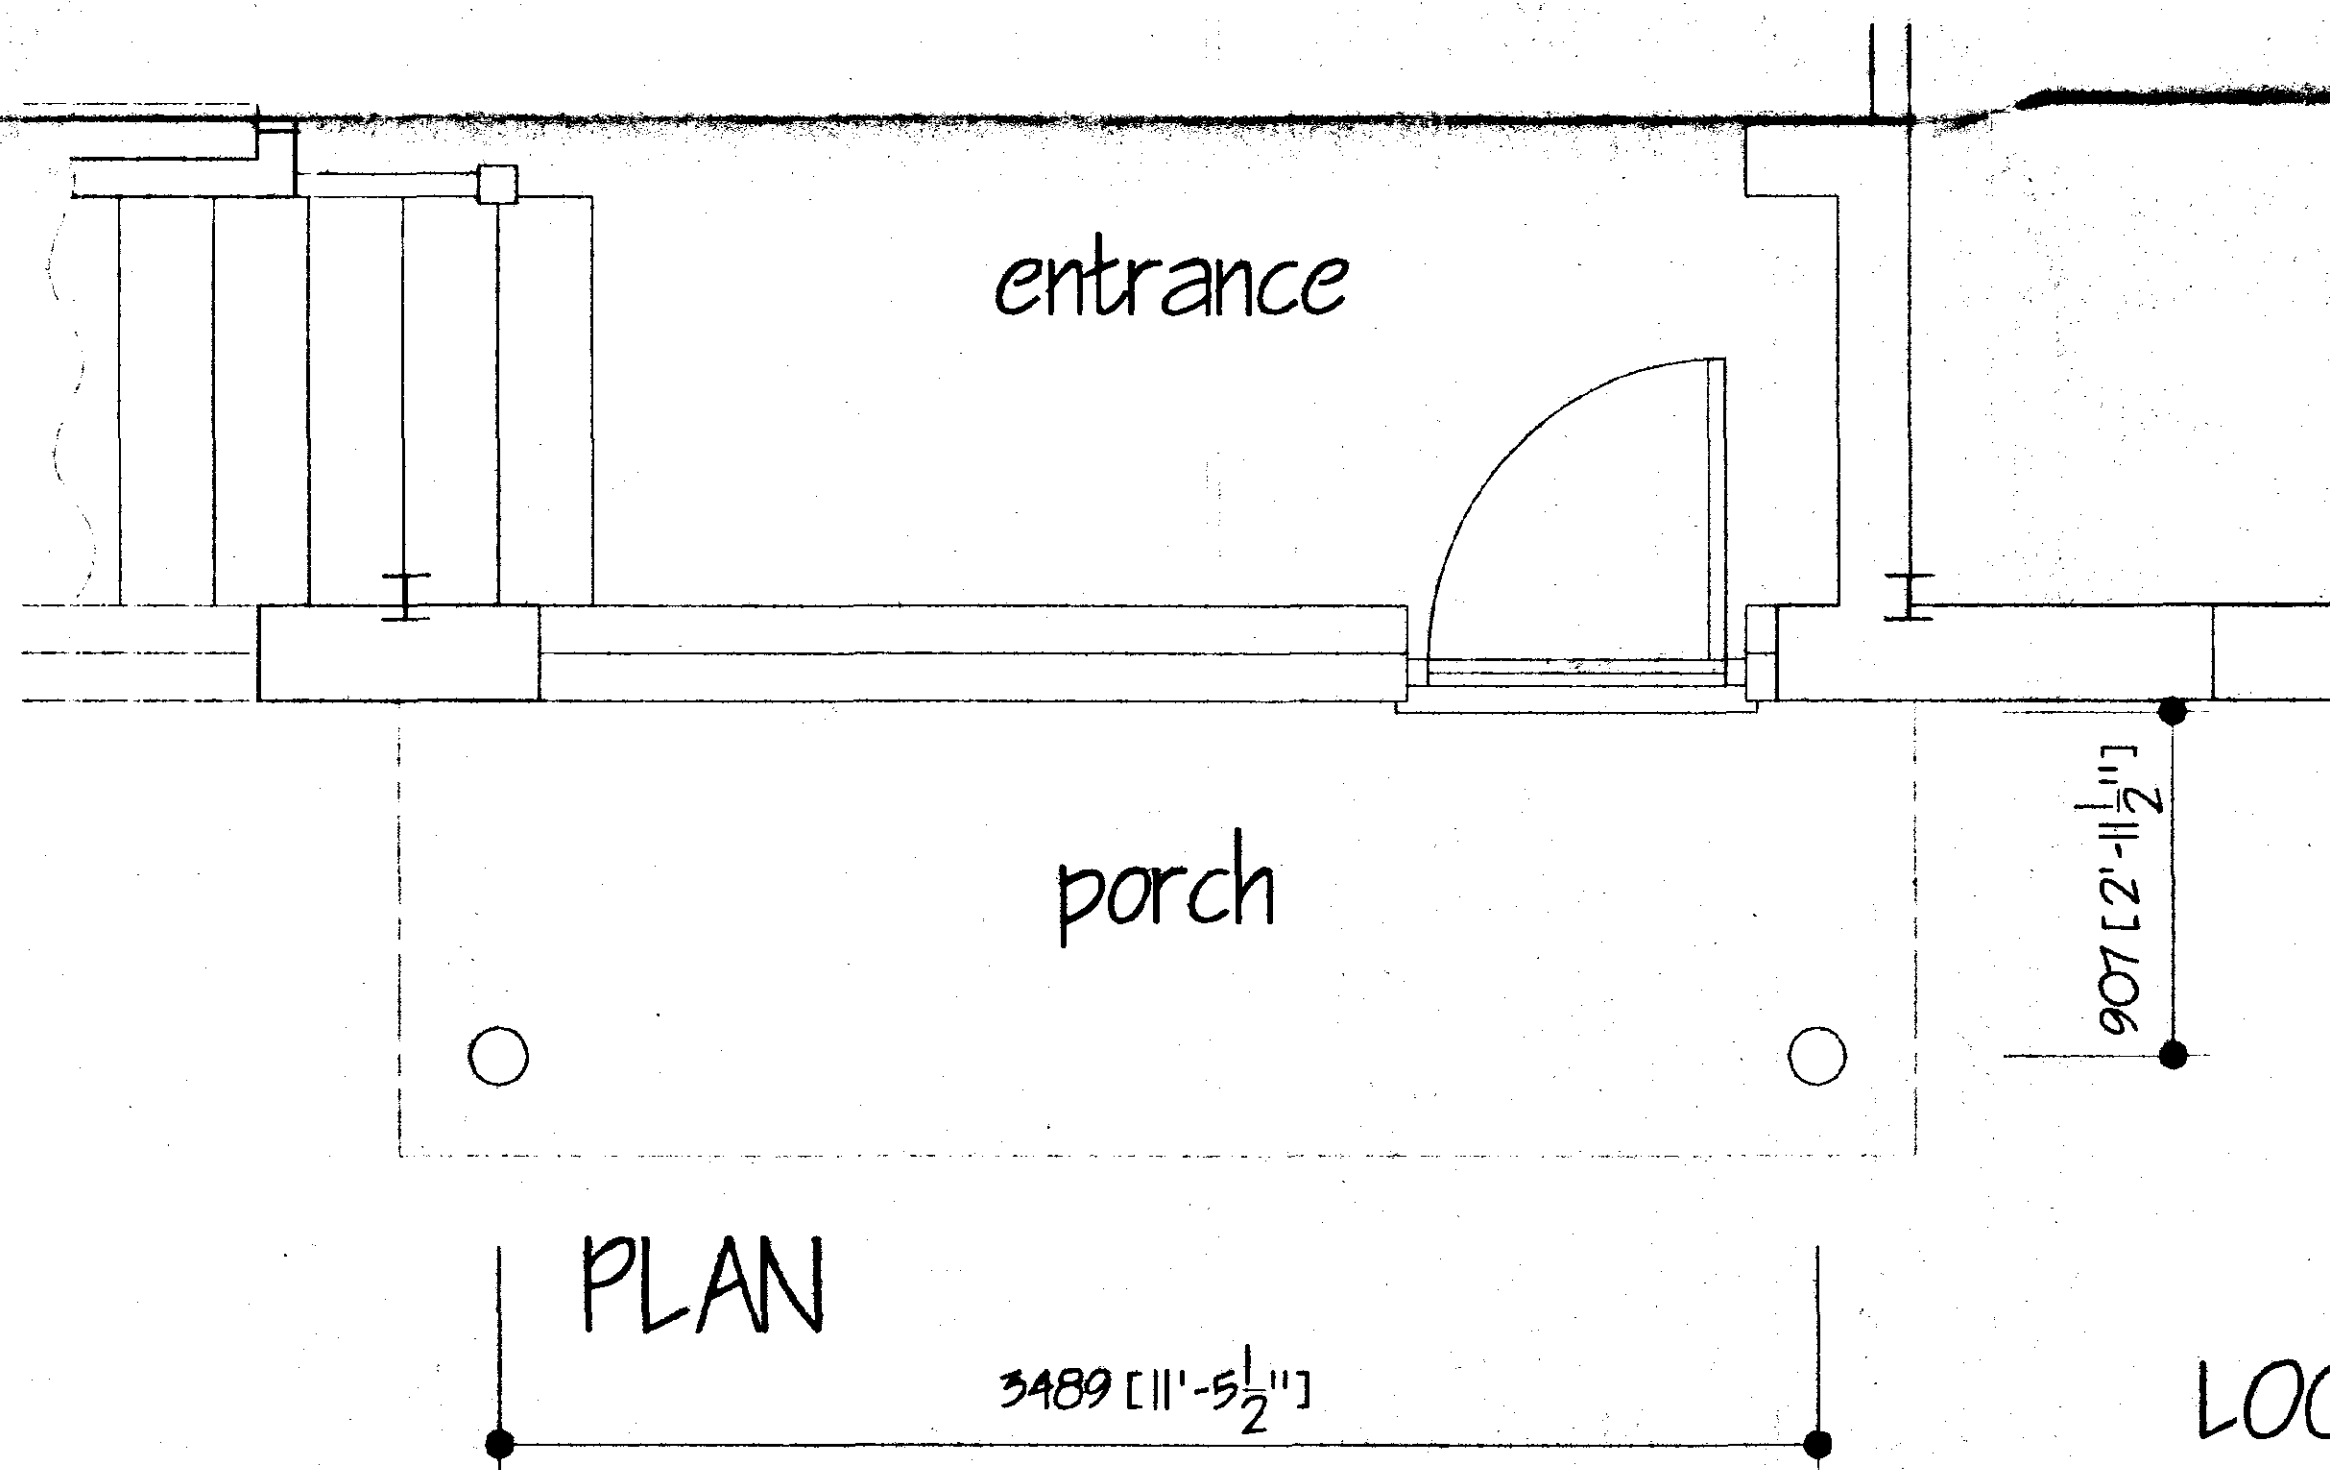

LOCATION PLAN

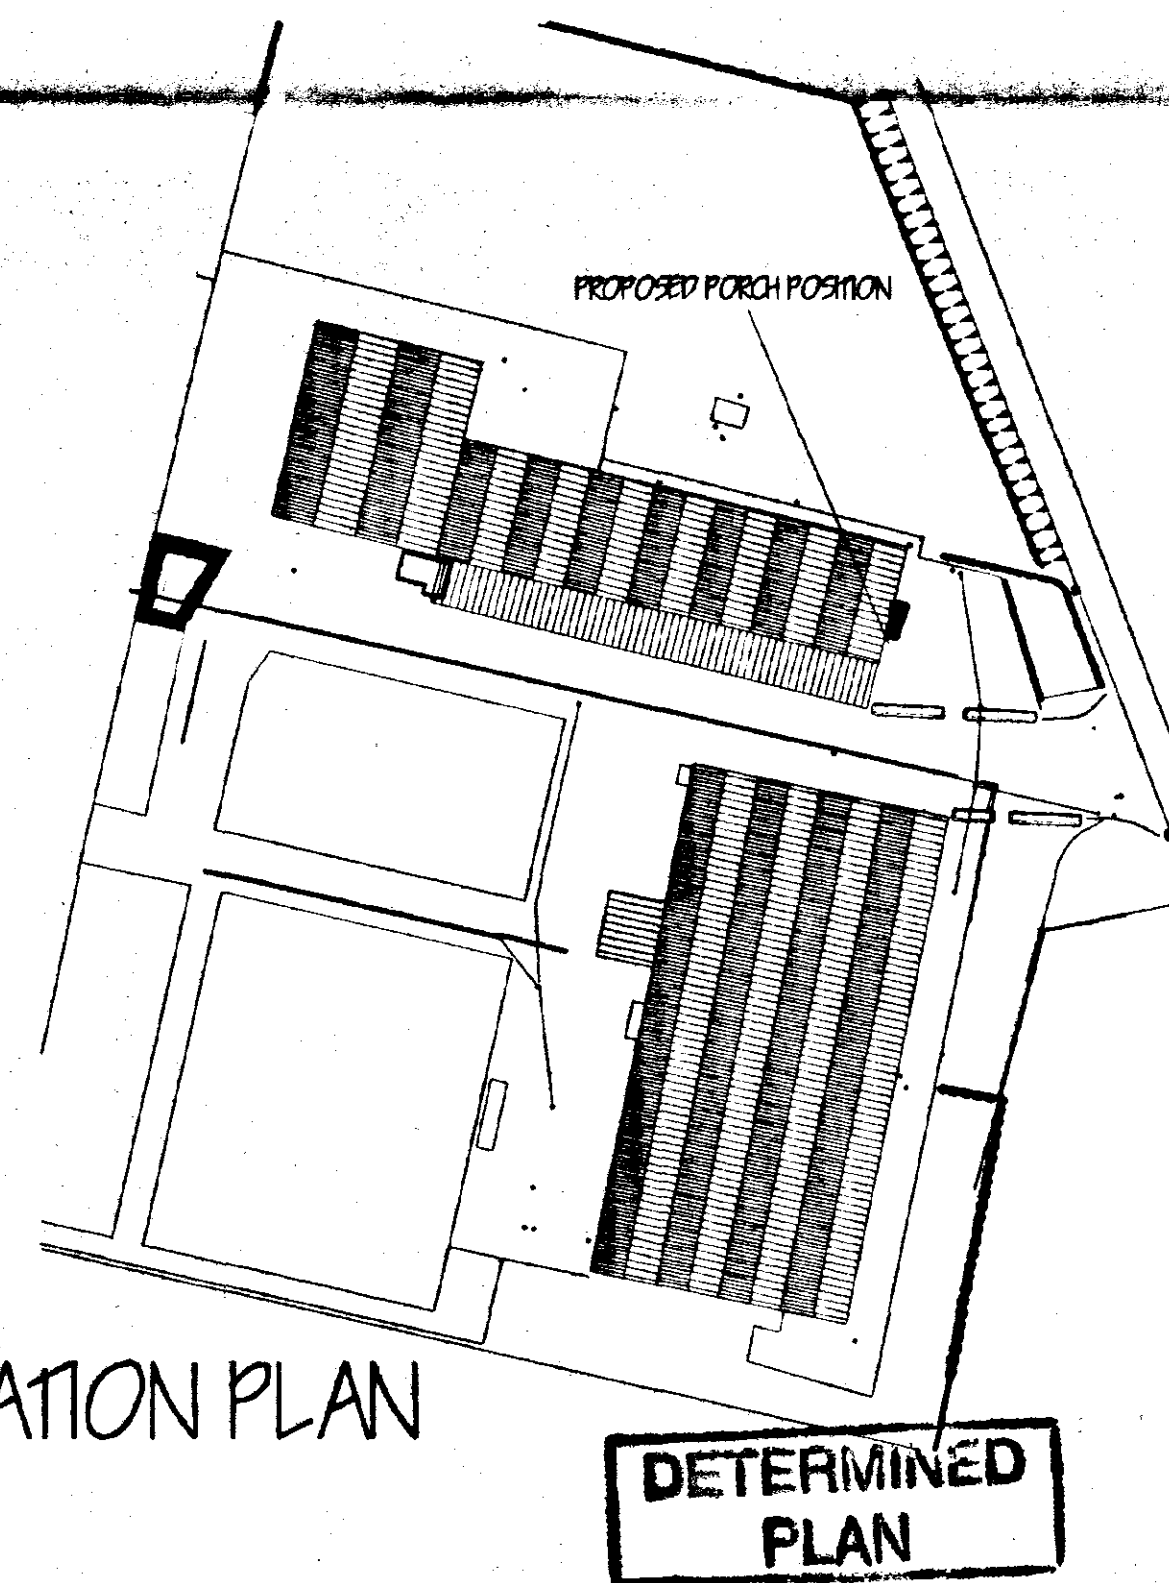

G. R. MERCHANT
LEWIS AMICE PRIMO

**ARCHITECTURAL, STRUCTURAL
AND LAND DRAINAGE
CONSULTANTS**

Unit 4, Wrights Row
12A Park Road, Holford,
Spalding, Lincs. PE12 7EZ
Tel 01406 480900
Fax 01406 425744

5-20th G. R. Merchant & Merchant, F.R.I.C.
Co., UK

Project

PROPOSED ENTRANCE PORCH
FILLNEY NURSERY
SPALDING
COUNTY

Client
FLOWER PLUS LTD.

Drawing

PLANS AND ELEVATIONS

Job Ref.	Drawing No
229/01	02

Date	Drawn
SEP 2001	JPW

Scores	1/50	1/20	1/1250
--------	------	------	--------

[illegible]