
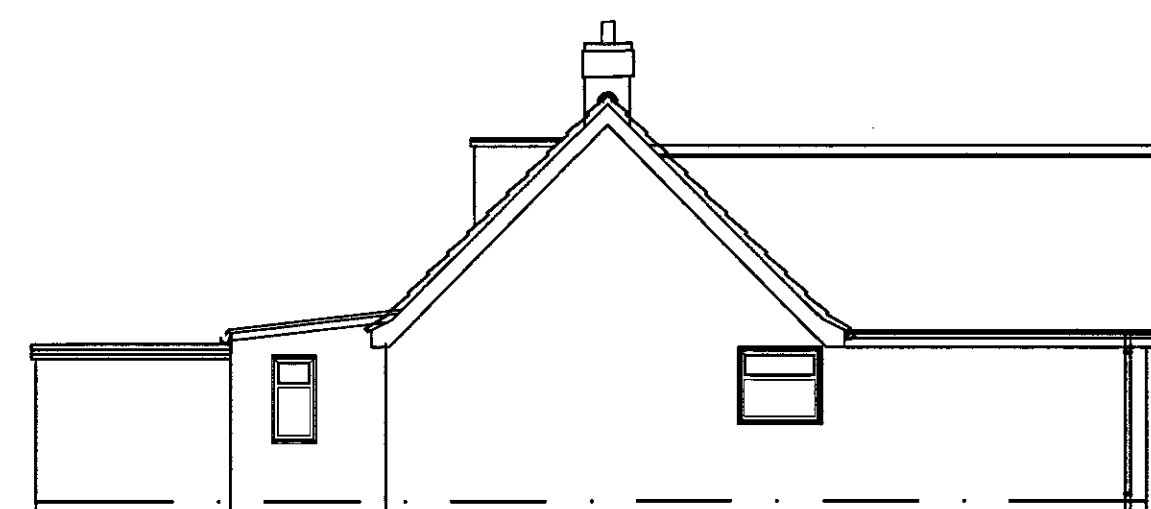
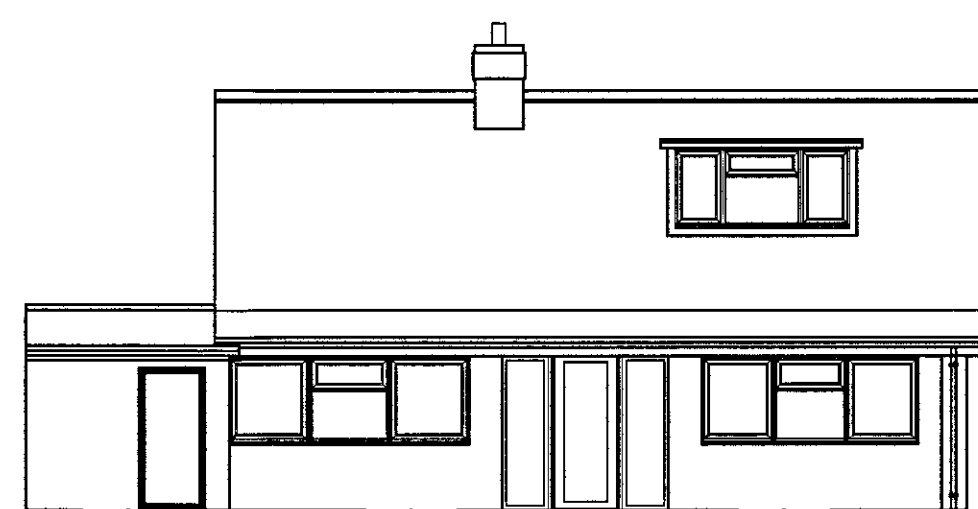
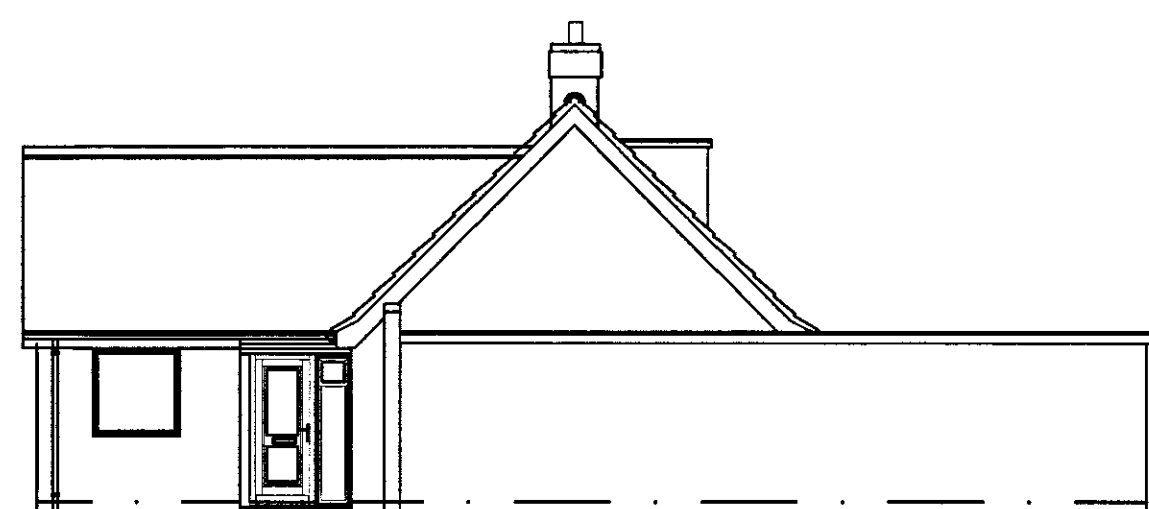
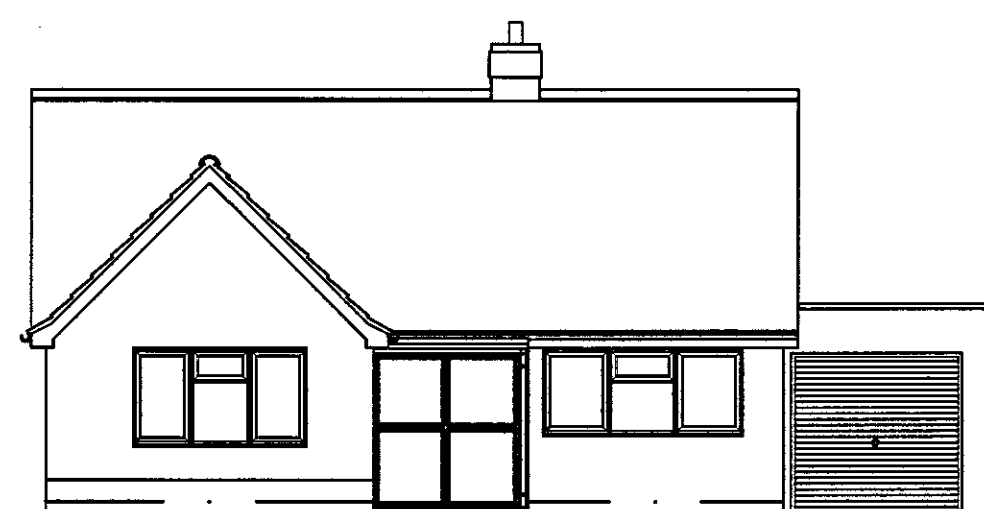
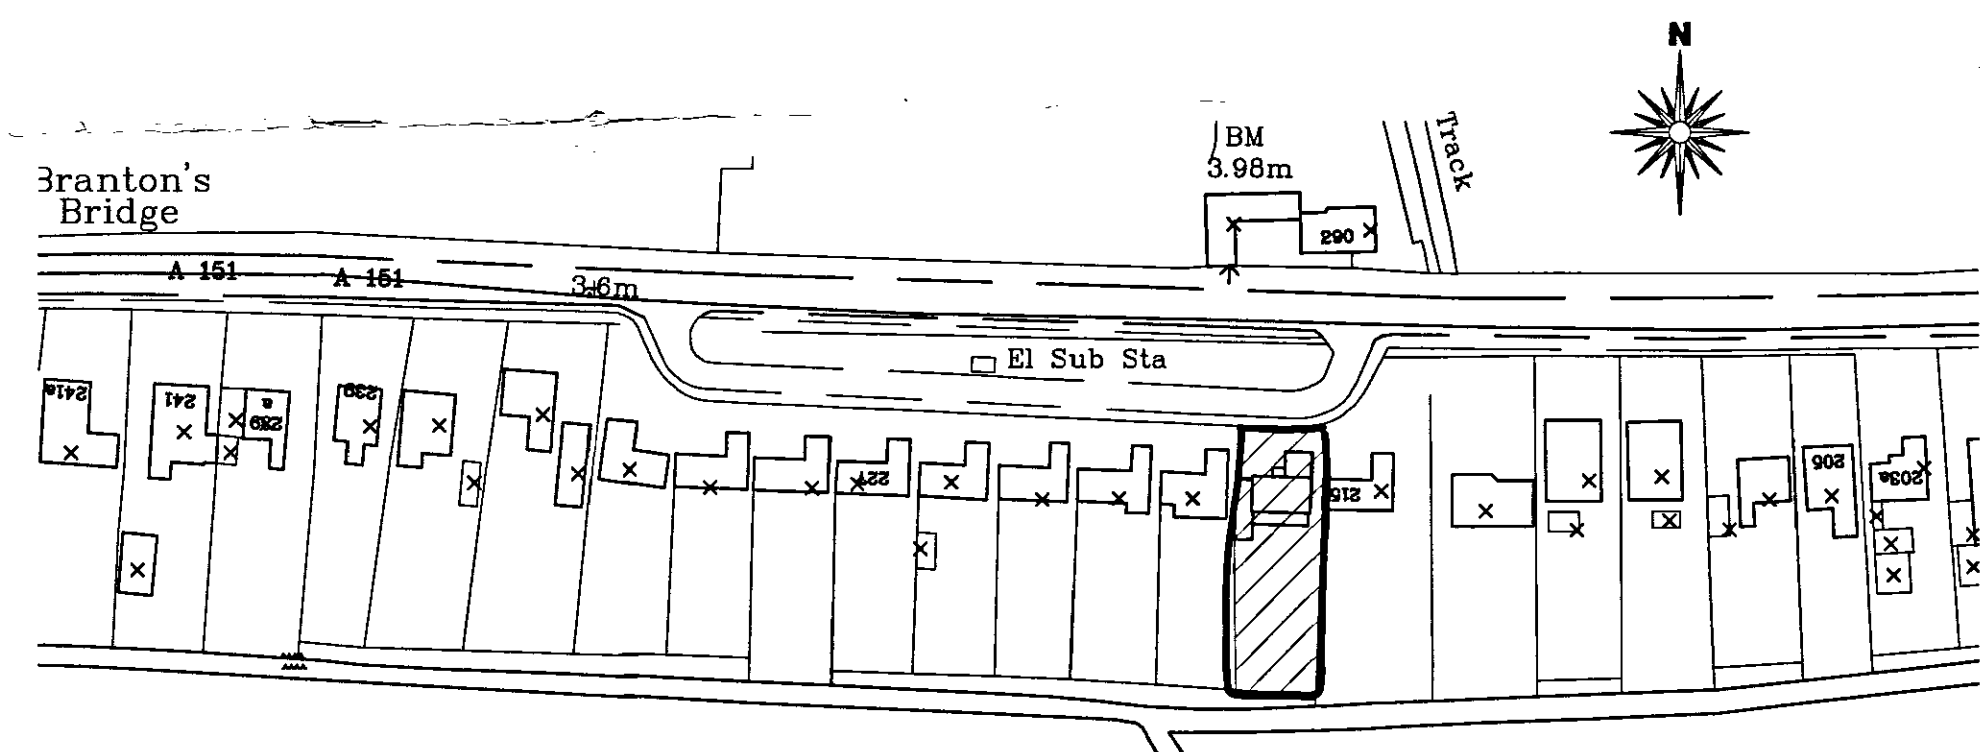
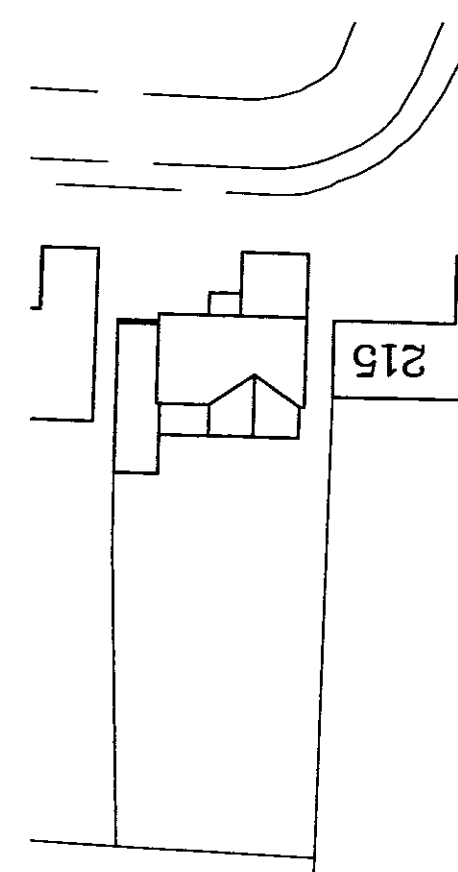
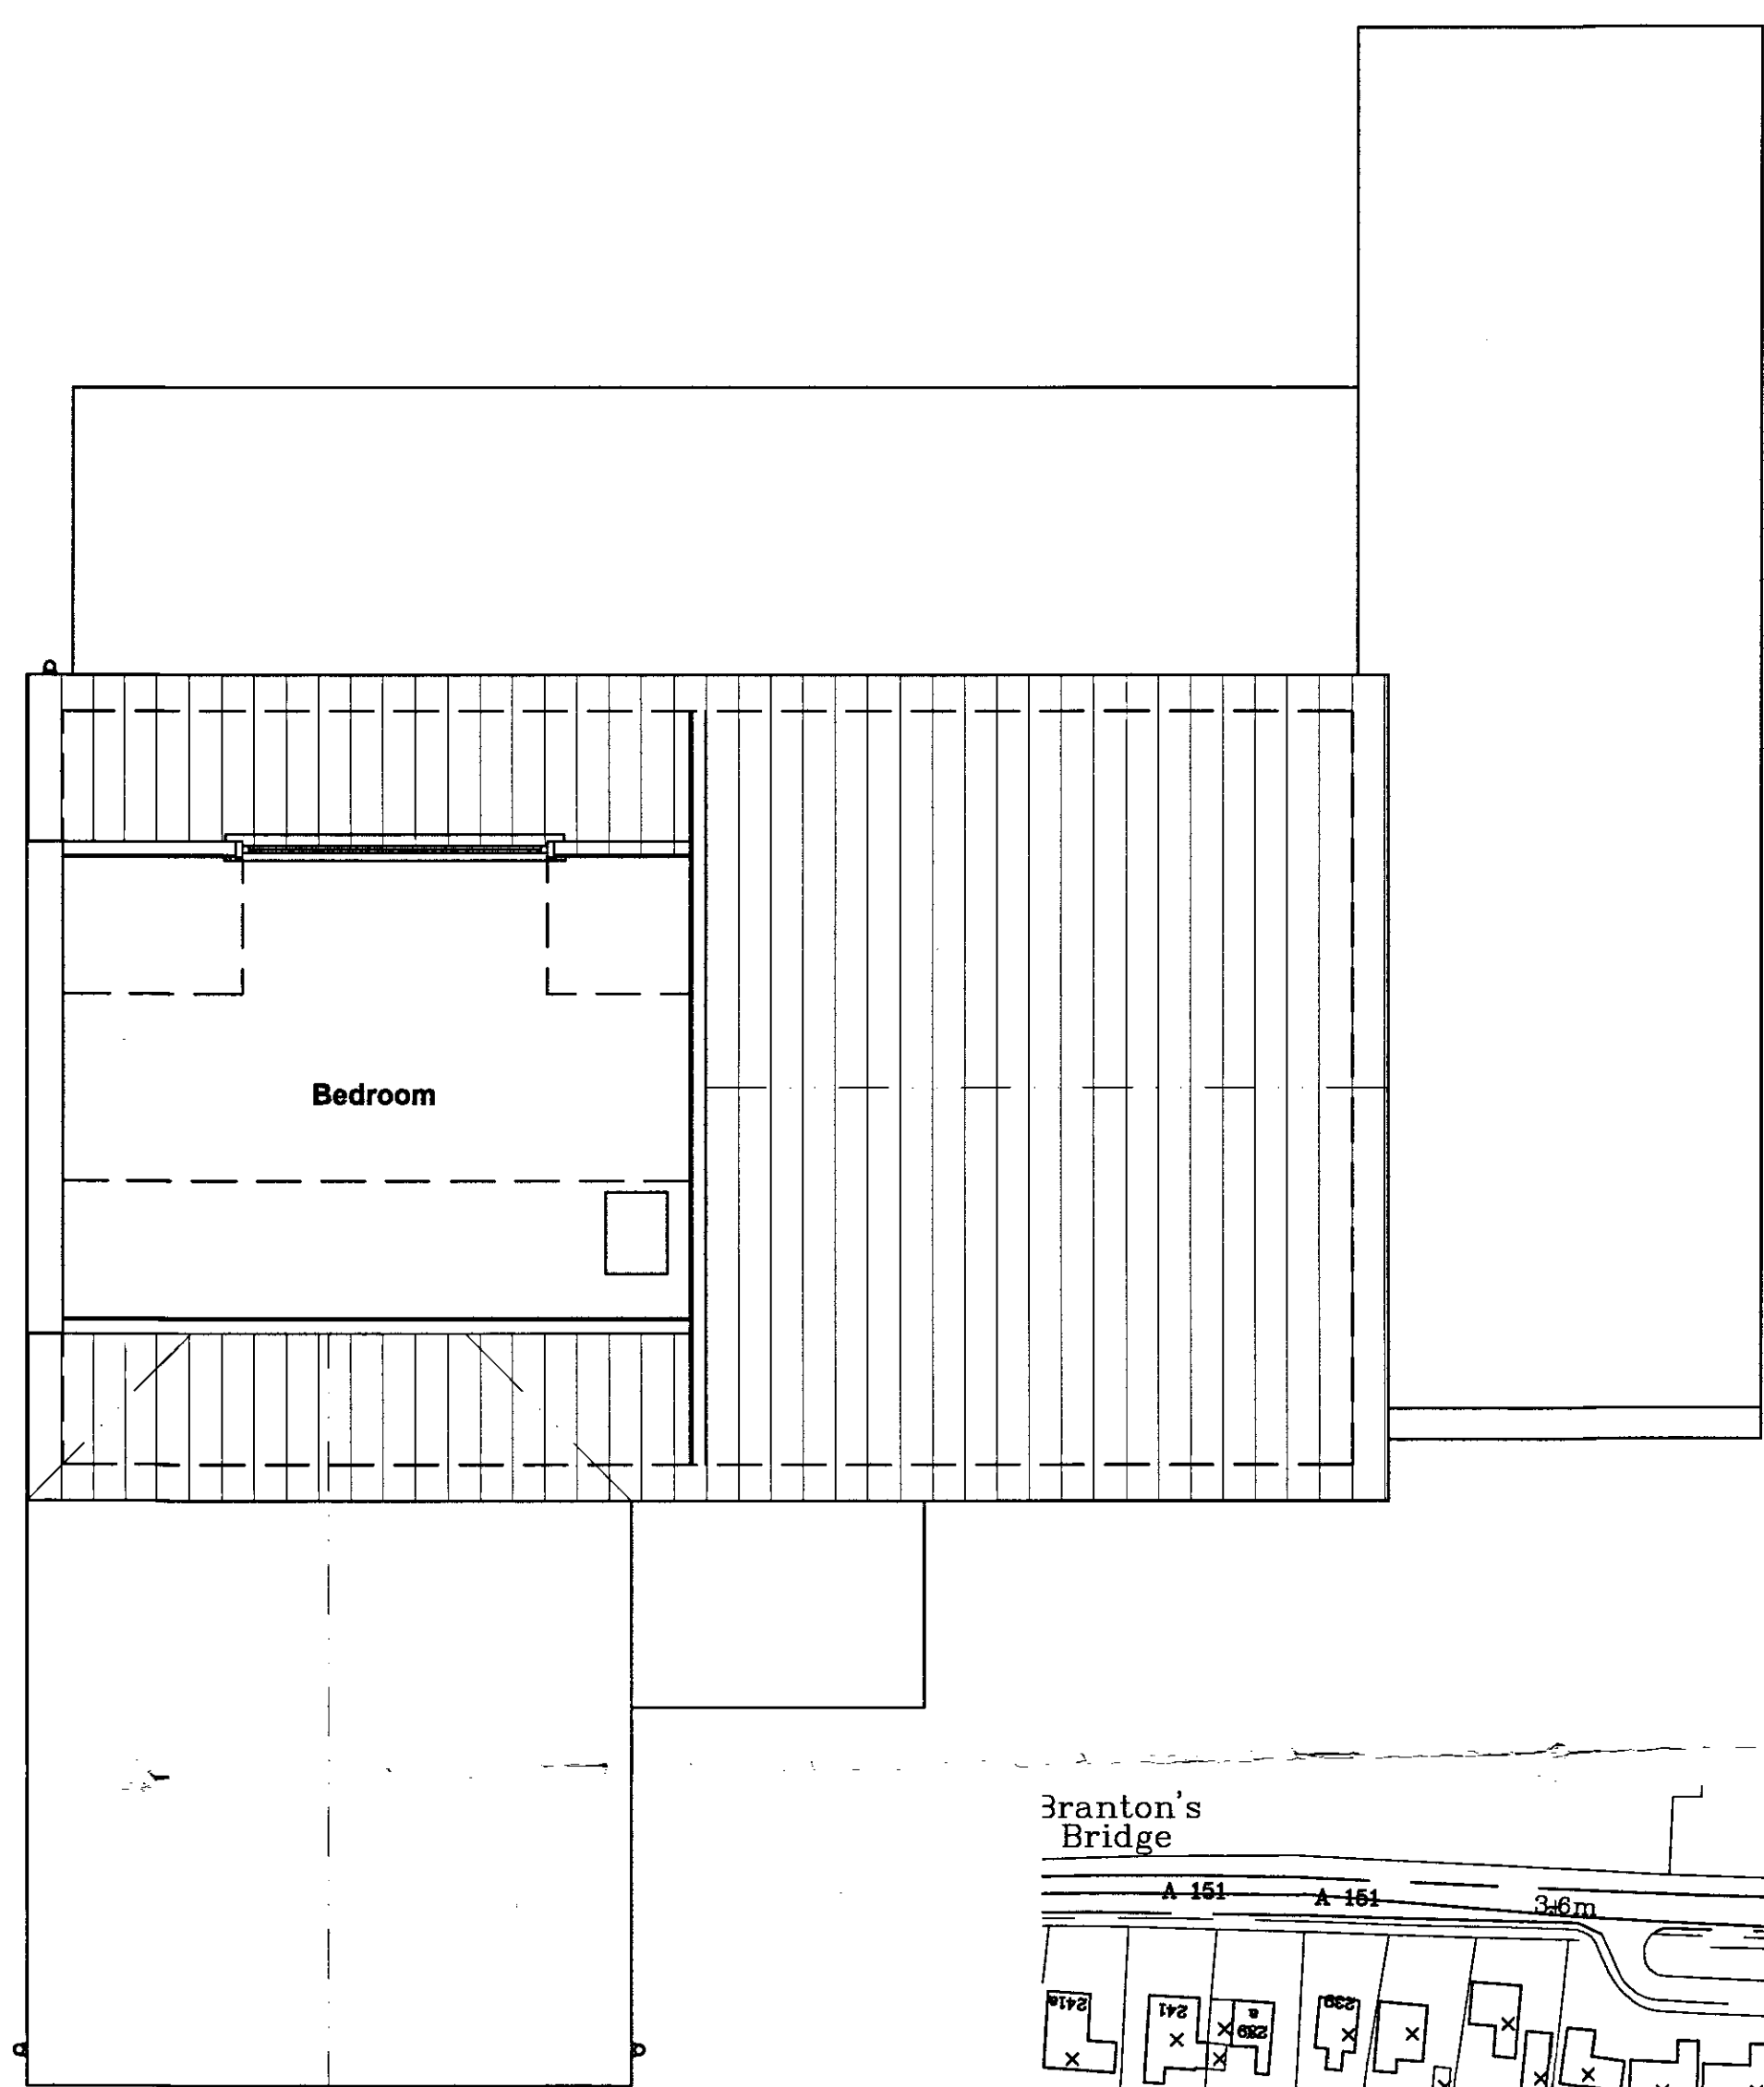


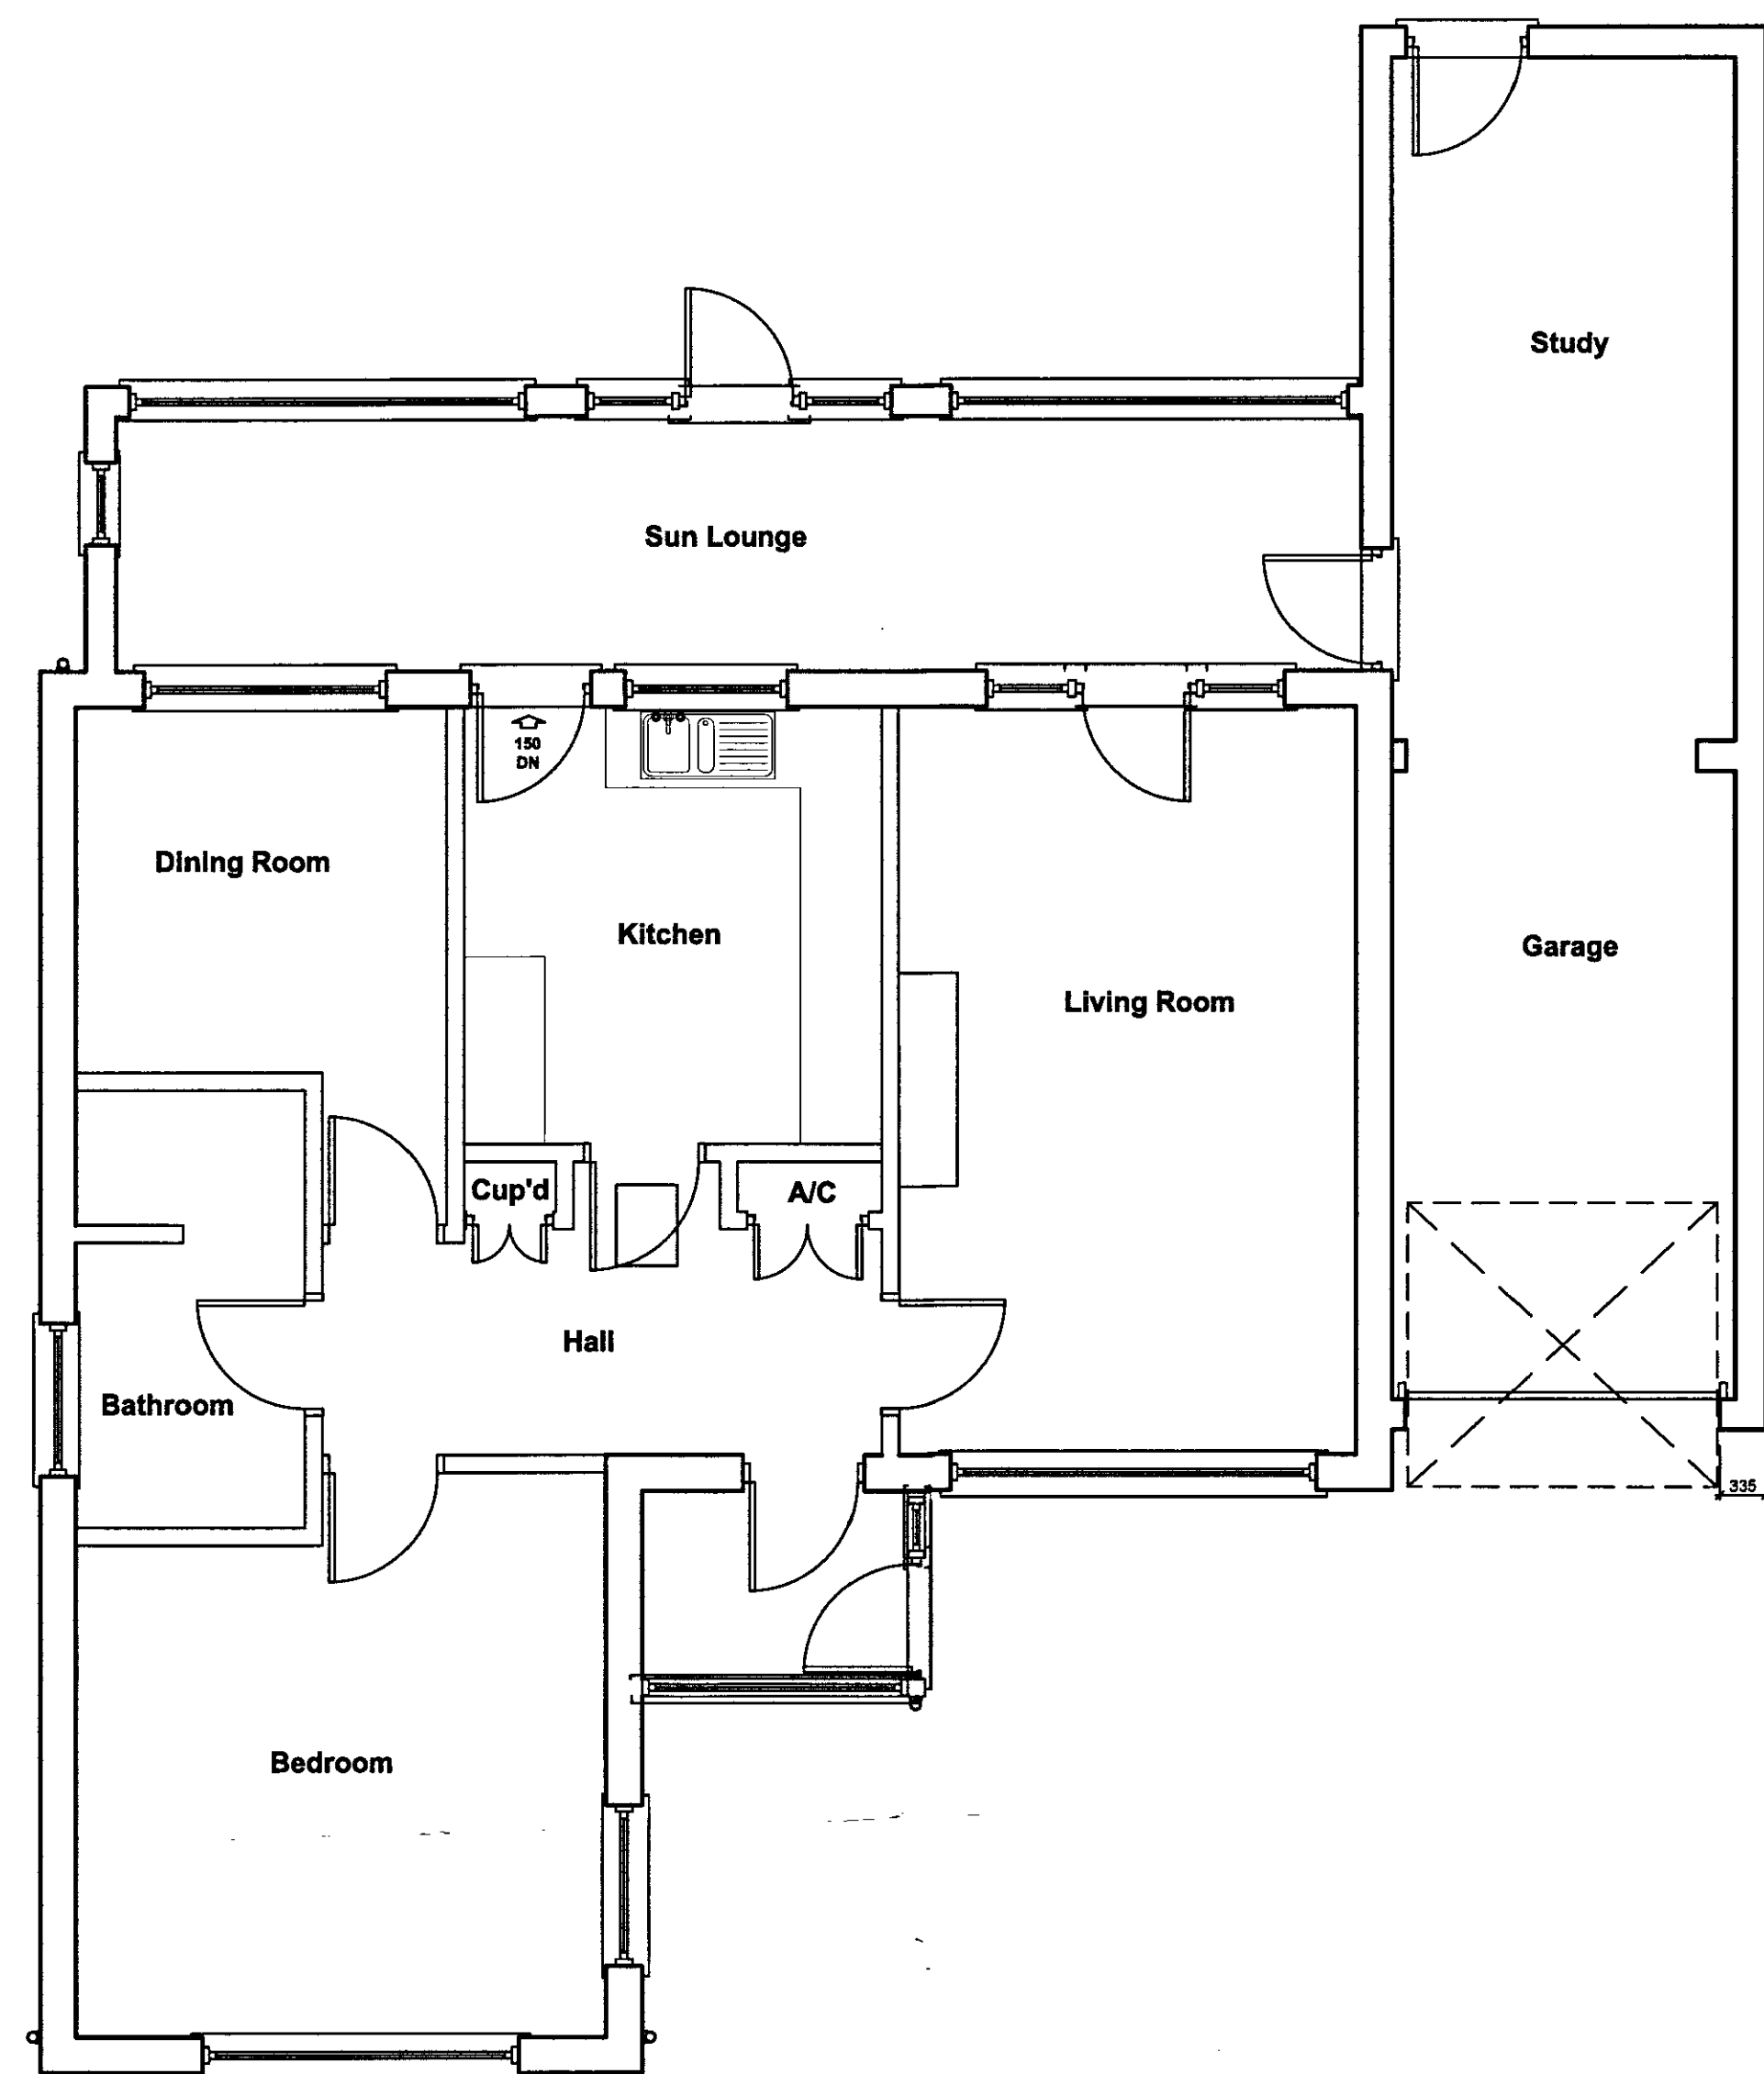

SHDC
Planning & Development
17 AUG 2007
Ref: 1139/07

Client :
Mr & Mrs Surridge
217 Bourne Rd
Spalding
PE11 3LW

Site :
Proposed Loft Conversion,
removal of existing flat roof to
rear and replaced with Pitched
Roof

remway
Design Ltd
2 Red Lion Street
Spalding
PE11 1SX
Tel / Fax: 01775 768 921
Mobile: 07815 112 058
e-mail: jason@remwaydesign.co.uk

**DETERMINED
PLAN**

Date : july07 Scale : As Noted

Drawing No:
1421-01