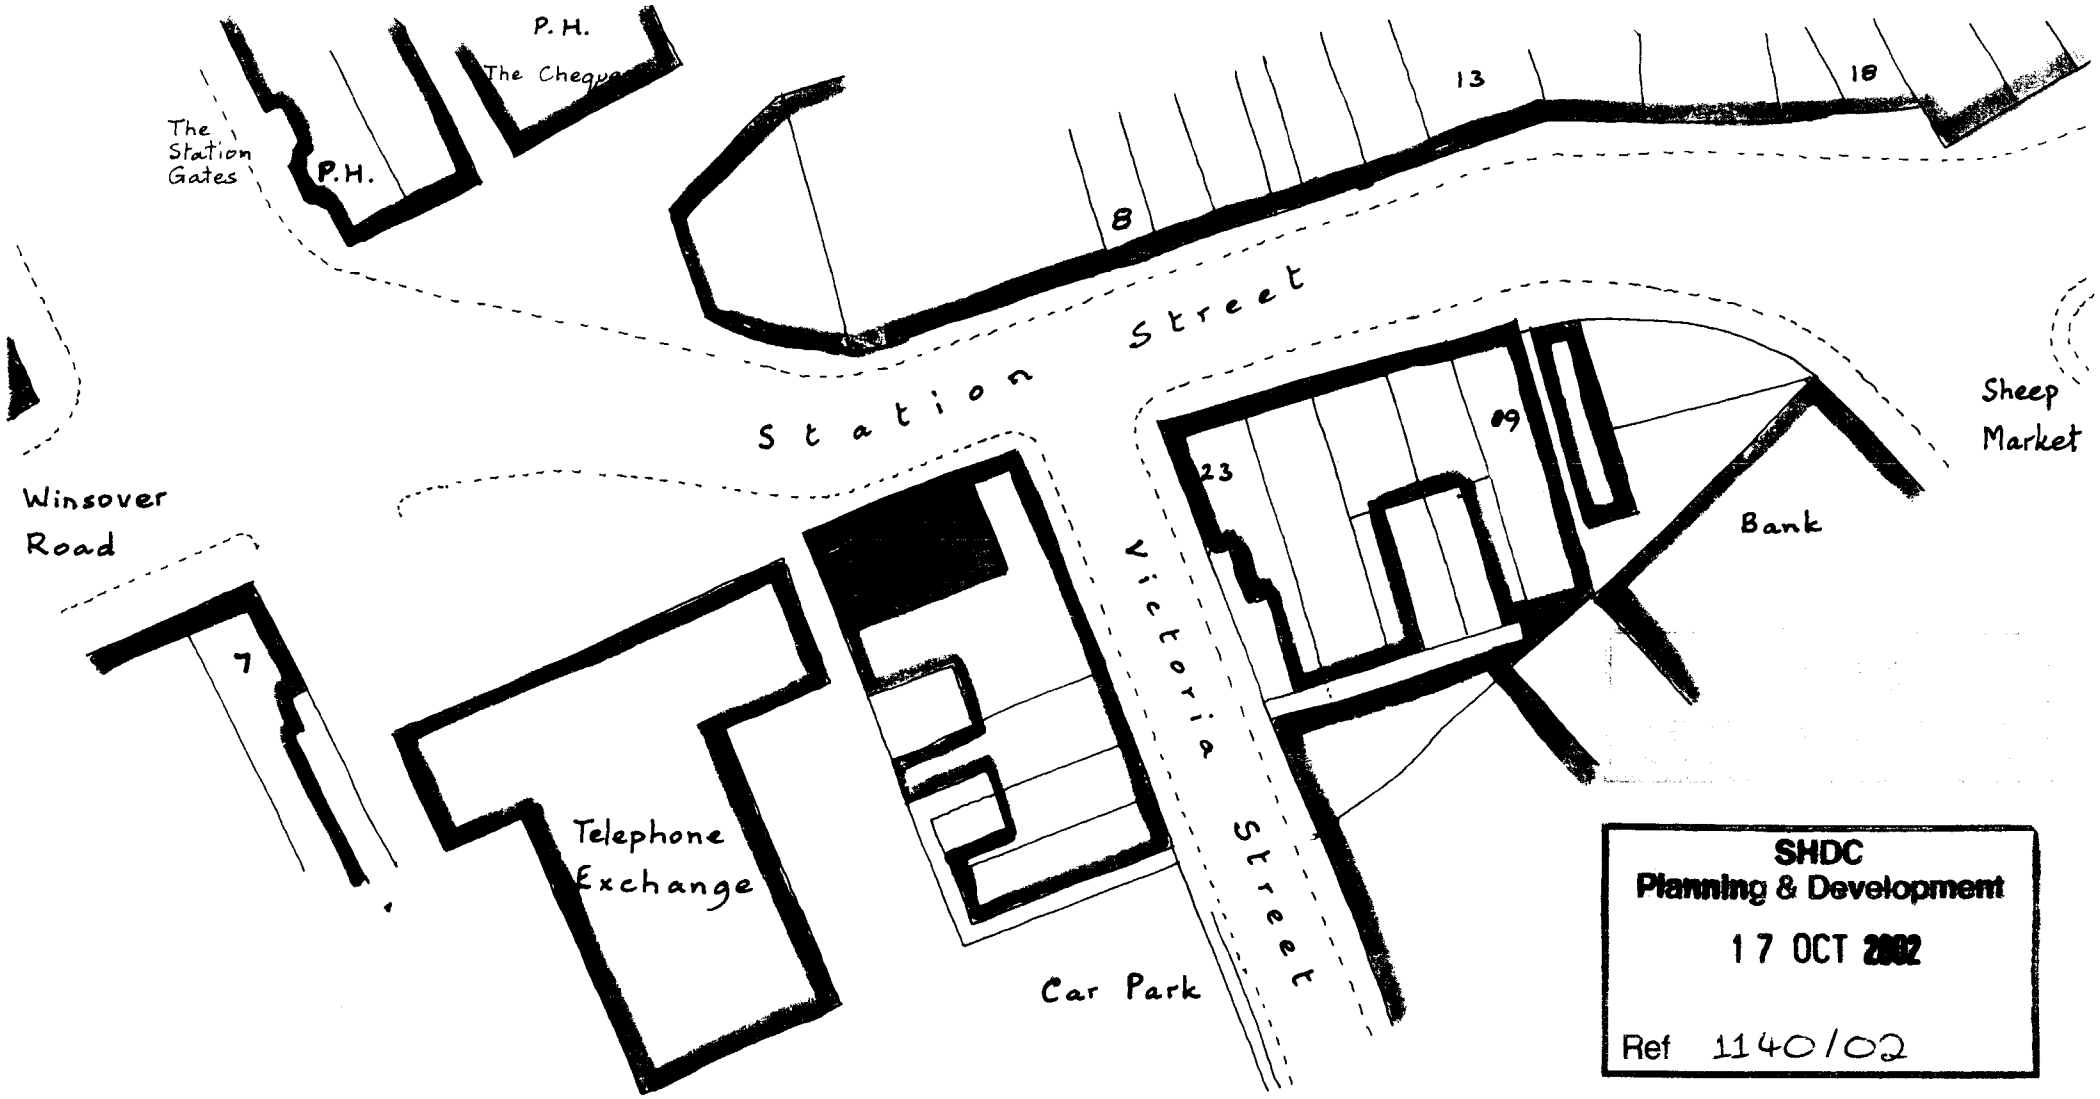


SHDC
Planning & Development
17 OCT 2002
Ref 1140/02

Site / Location Plan

Scale 1:500
O.S. Map ref. TF 2422

Change of Use
25, Station Street, SPALDING

Alwyn Roffe
Building Design and Plans
1, Green Lane,
SPALDING, Lincs. PE11 2YB
Tel. 01775 – 723 680