
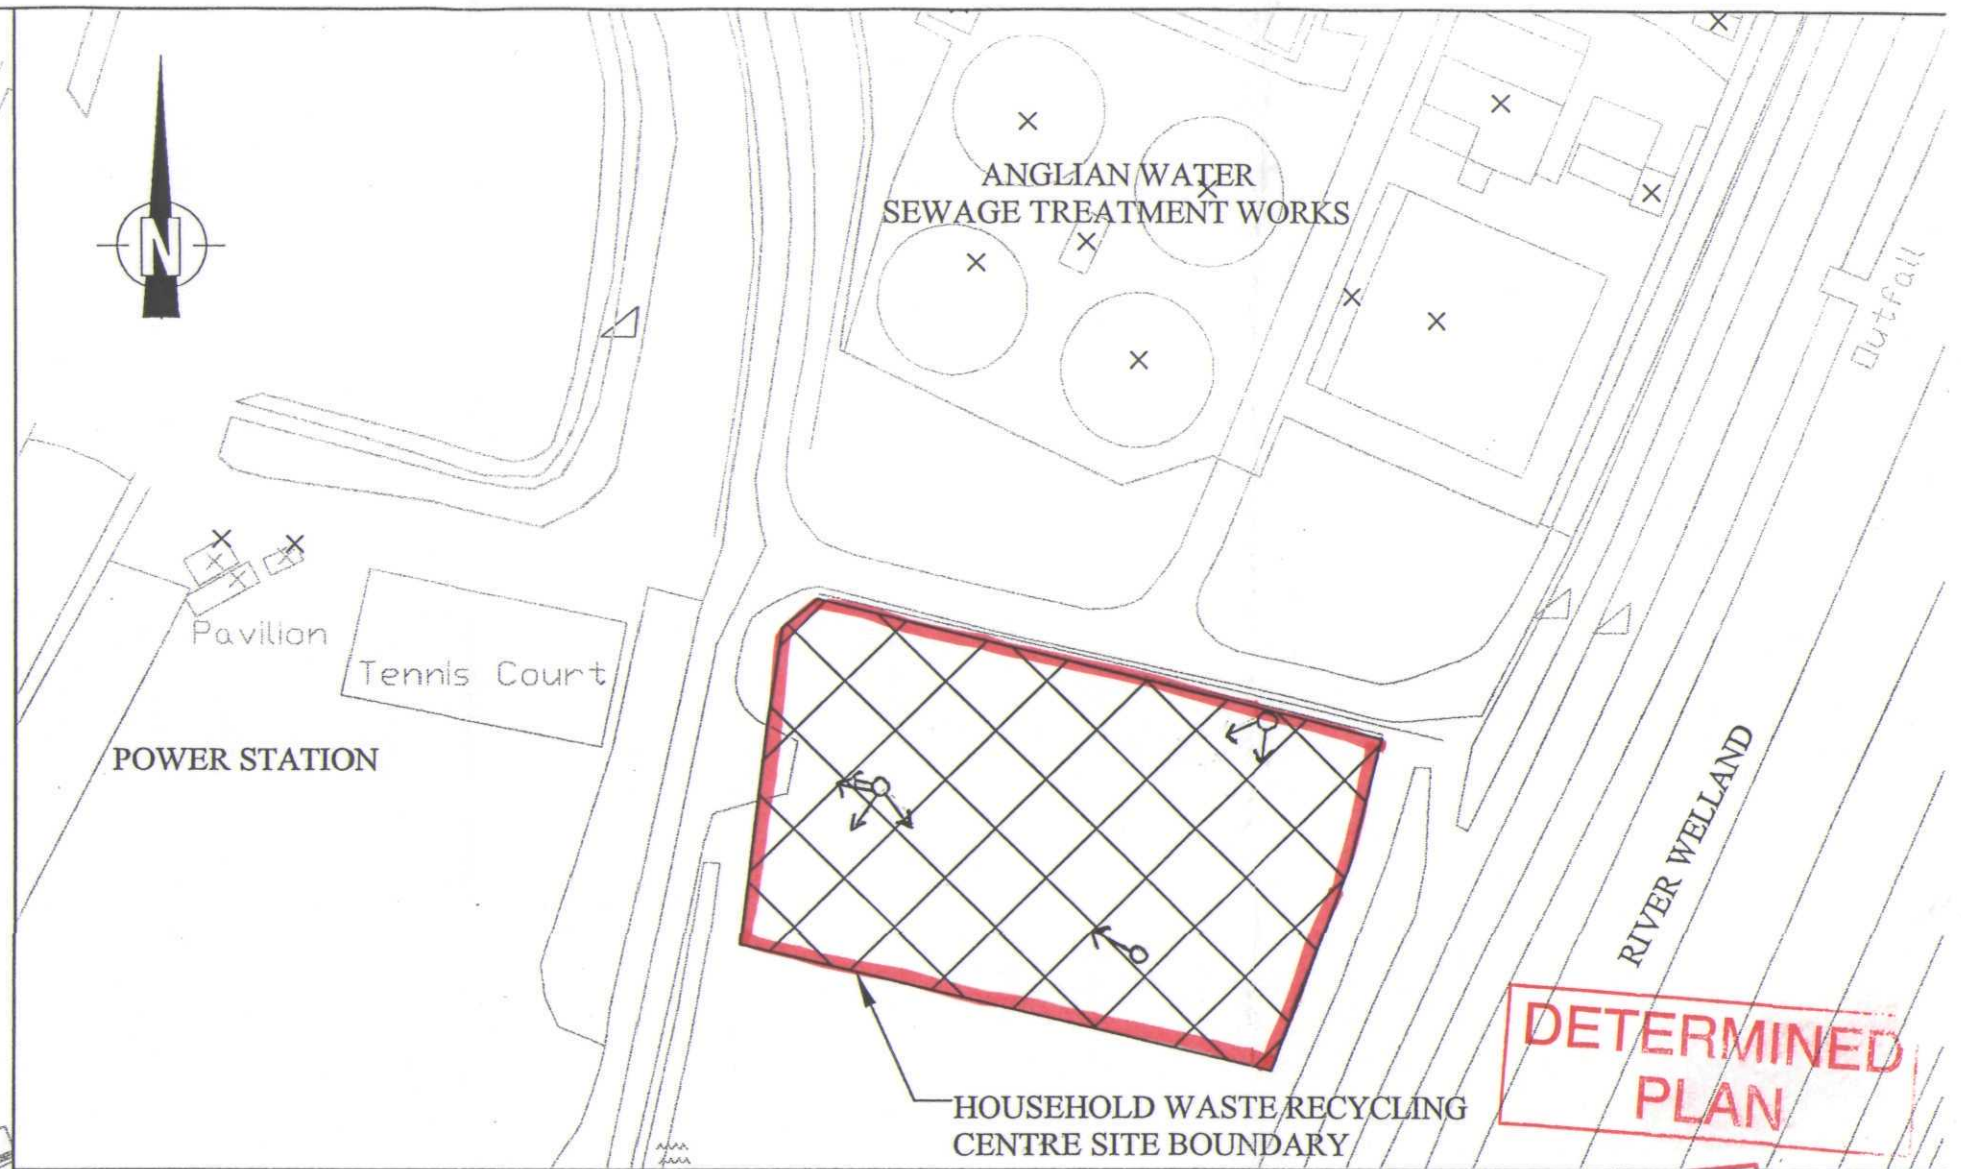


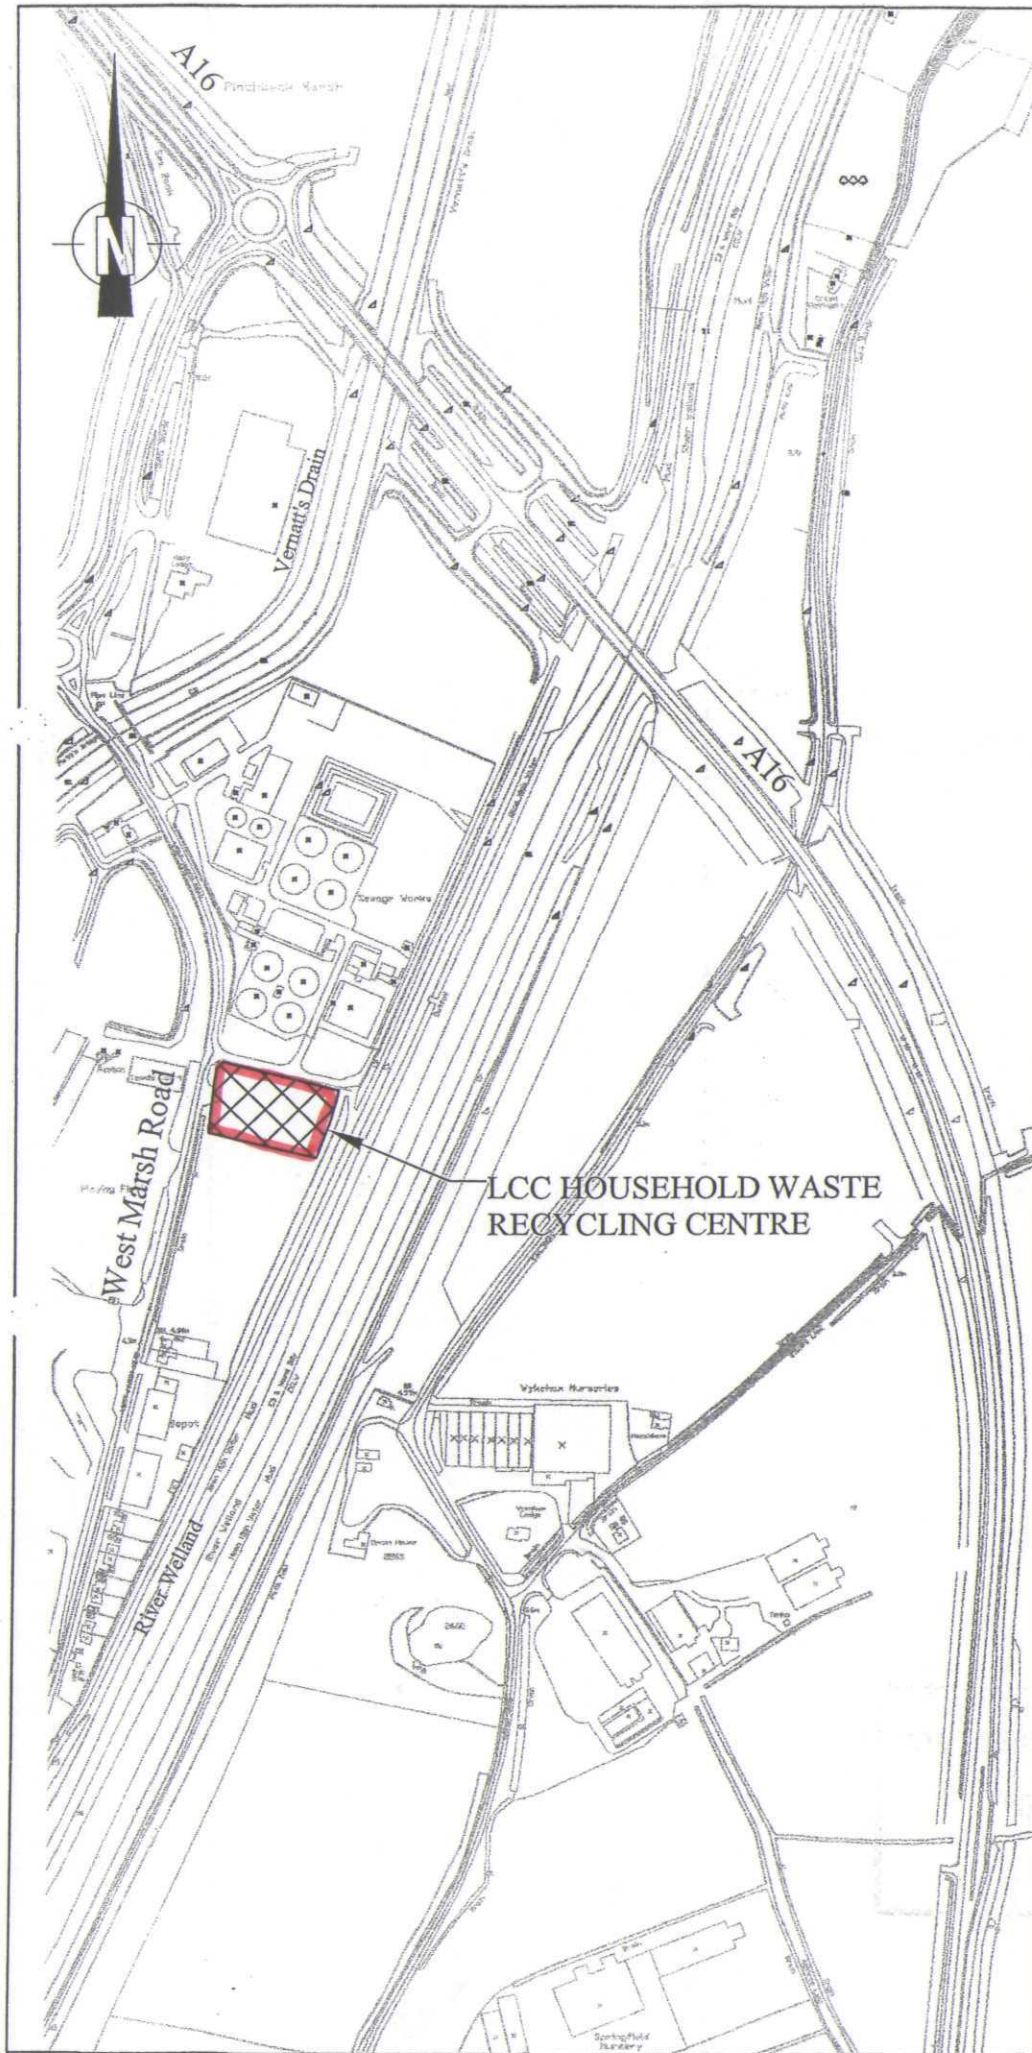

Highways & Planning
Directorate
27 JUL 2004
Planning &
Conservation

Rev: Date: Description: Approved by:
AMENDMENT DETAILS

SHDC
Planning & Development
27 AUG 2004
Ref: 1140/04

LINCOLNSHIRE - Part of the East Midlands Region
LINCOLNSHIRE COUNTY COUNCIL
HIGHWAYS & PLANNING DIRECTORATE
Director: Richard Wills - Waste Management Services
Witham Park House, Witham Park, Waterside South, Lincoln LN5 7JN
Drawing No. D/WDIS/5/G2/0001
Structure No.
Rd No. Parish: Spalding
Scheme: Household Waste Recycling Centre
Drg. Description: Location Plan, West Marsh Road
(OS GRID REF TF262249)
Scale: Sheet No:

APPROVAL:
Draughted by: DEM
Approved by: DEM
Approval Date: 27/04/04

LINCOLNSHIRE COUNTY COUNCIL
Reproduced from the 1995 OS Mapping
with the permission of Her Majesty's
Stationary Office. Crown Copyright.
Unauthorised reproduction infringes
Crown Copyright and may lead to civil
proceedings.
OS Licence: LA070232
FOR THIRD PARTY USE, THIS DRAWING SHALL BE DEEMED TO BE CURRENT ONLY ON THE DATE OF APPROVAL.
PLEASE CHECK FOR AMENDMENTS BEFORE USE.