




EXISTING EAST (REAR) BOUNDARY ↑
 REVOLUTIONS ON SITE FENCE. APPROX 1800 MM.
 1800
 EXISTING ON SITE FENCE. APPROX 1800 MM.
 EXISTING GATE.
 EXISTING CONSERVATORY.

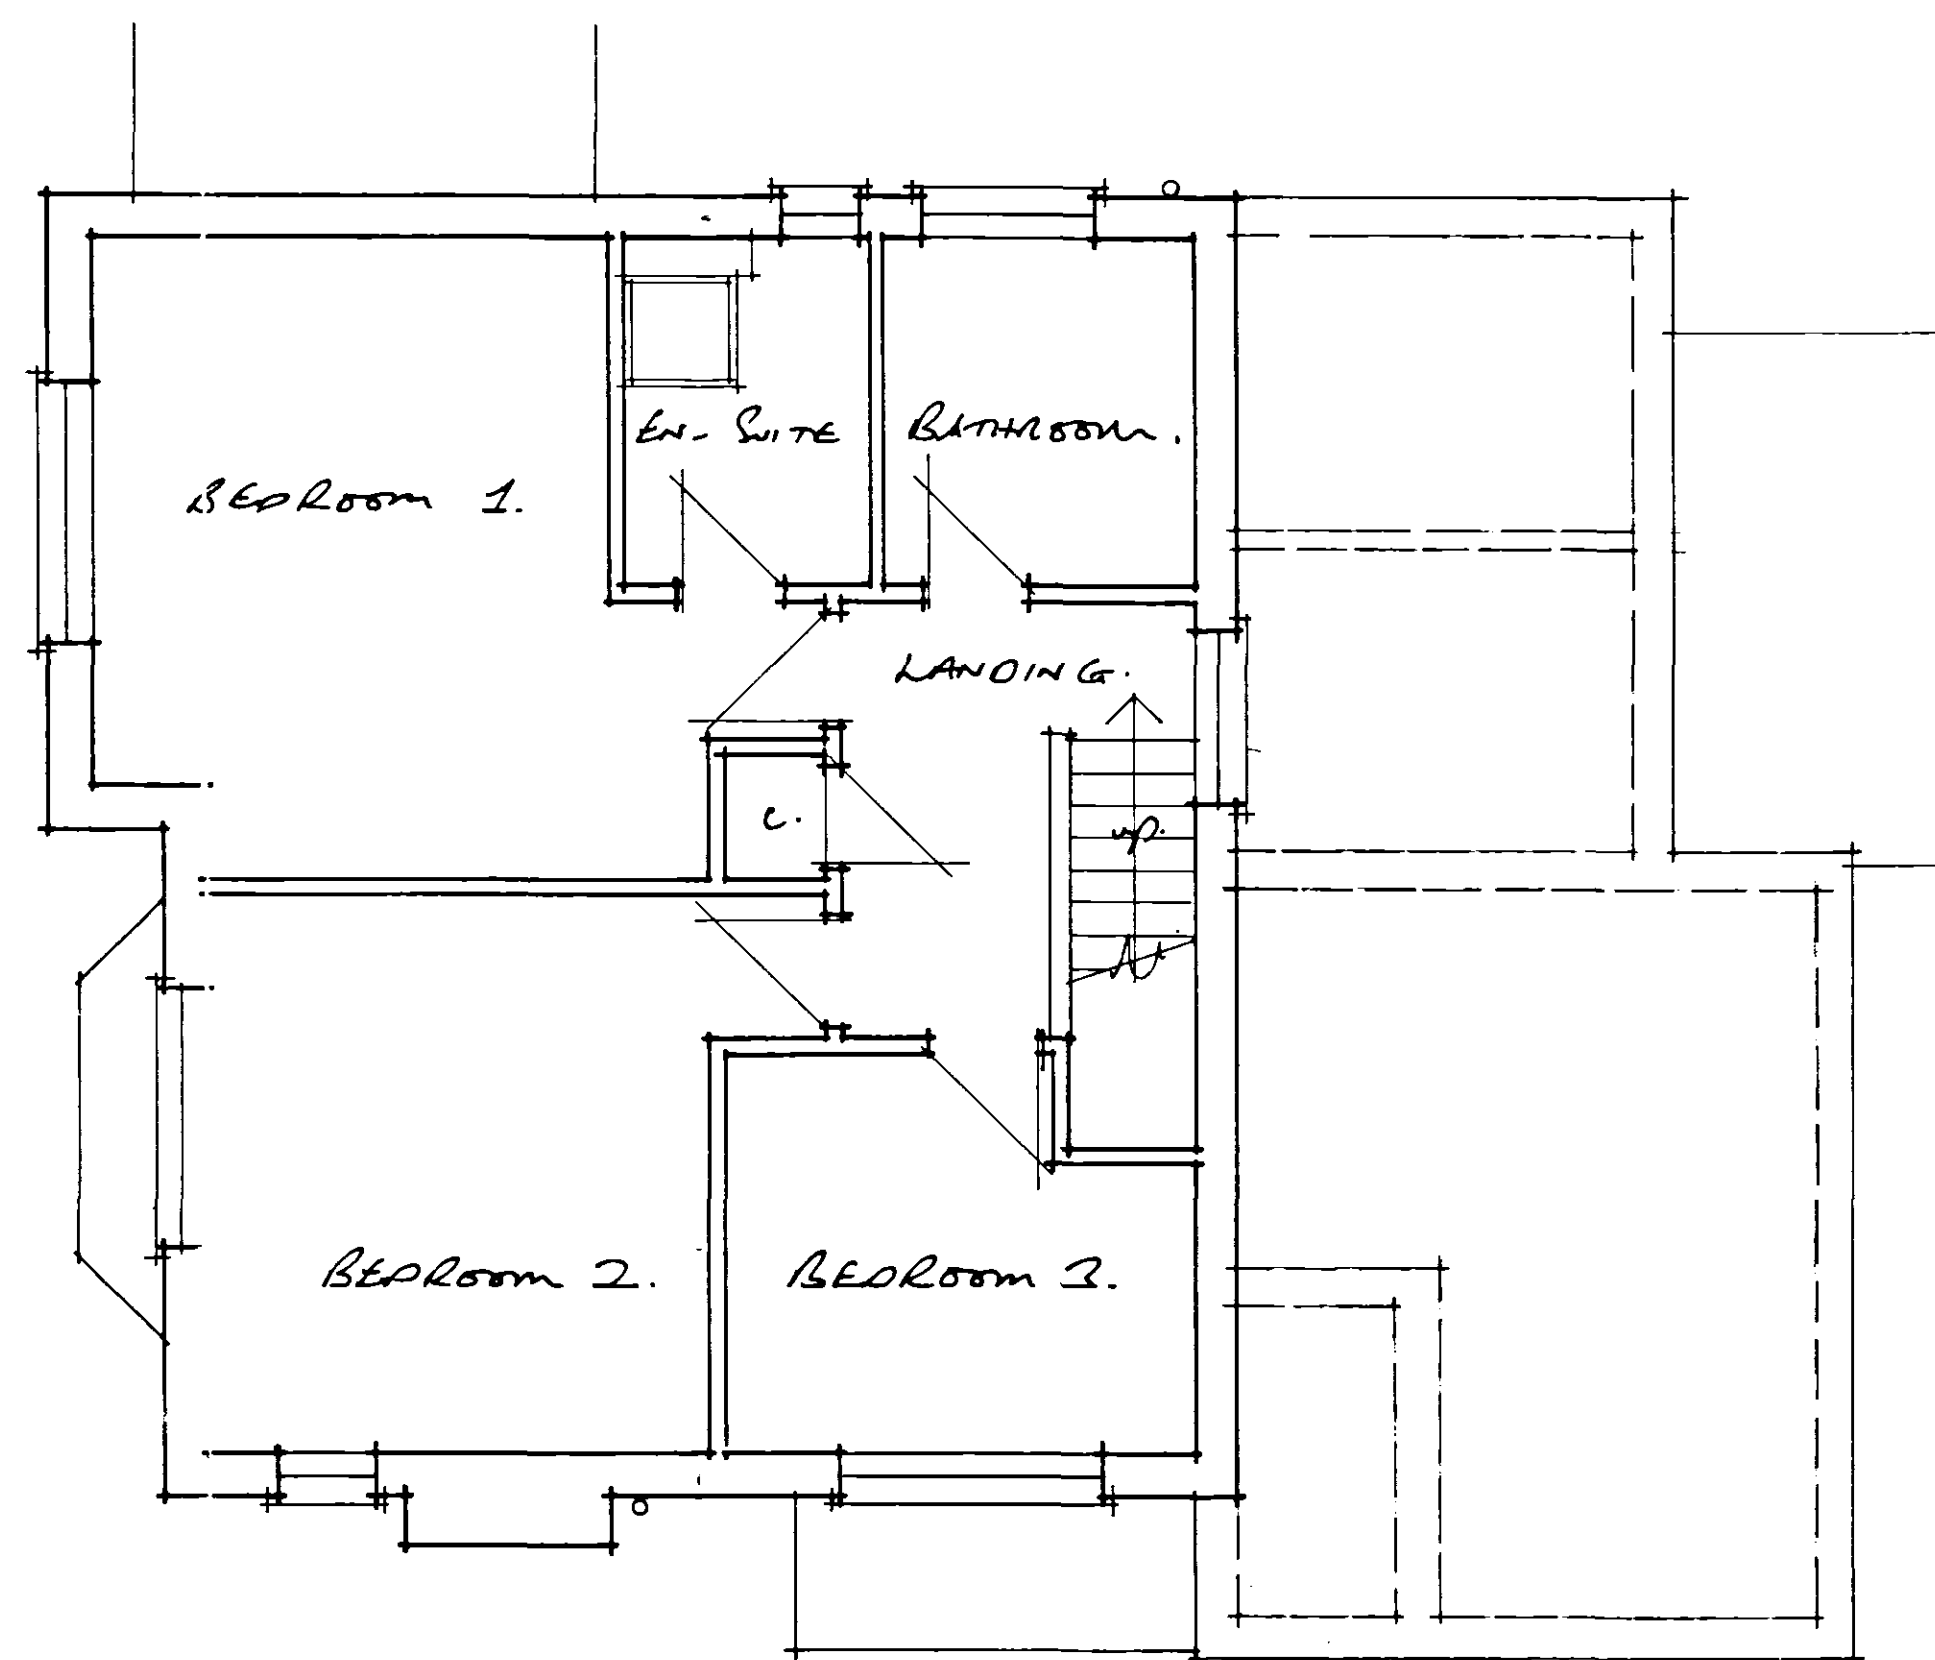


• FIRST FLOOR PLAN AS EXISTING.

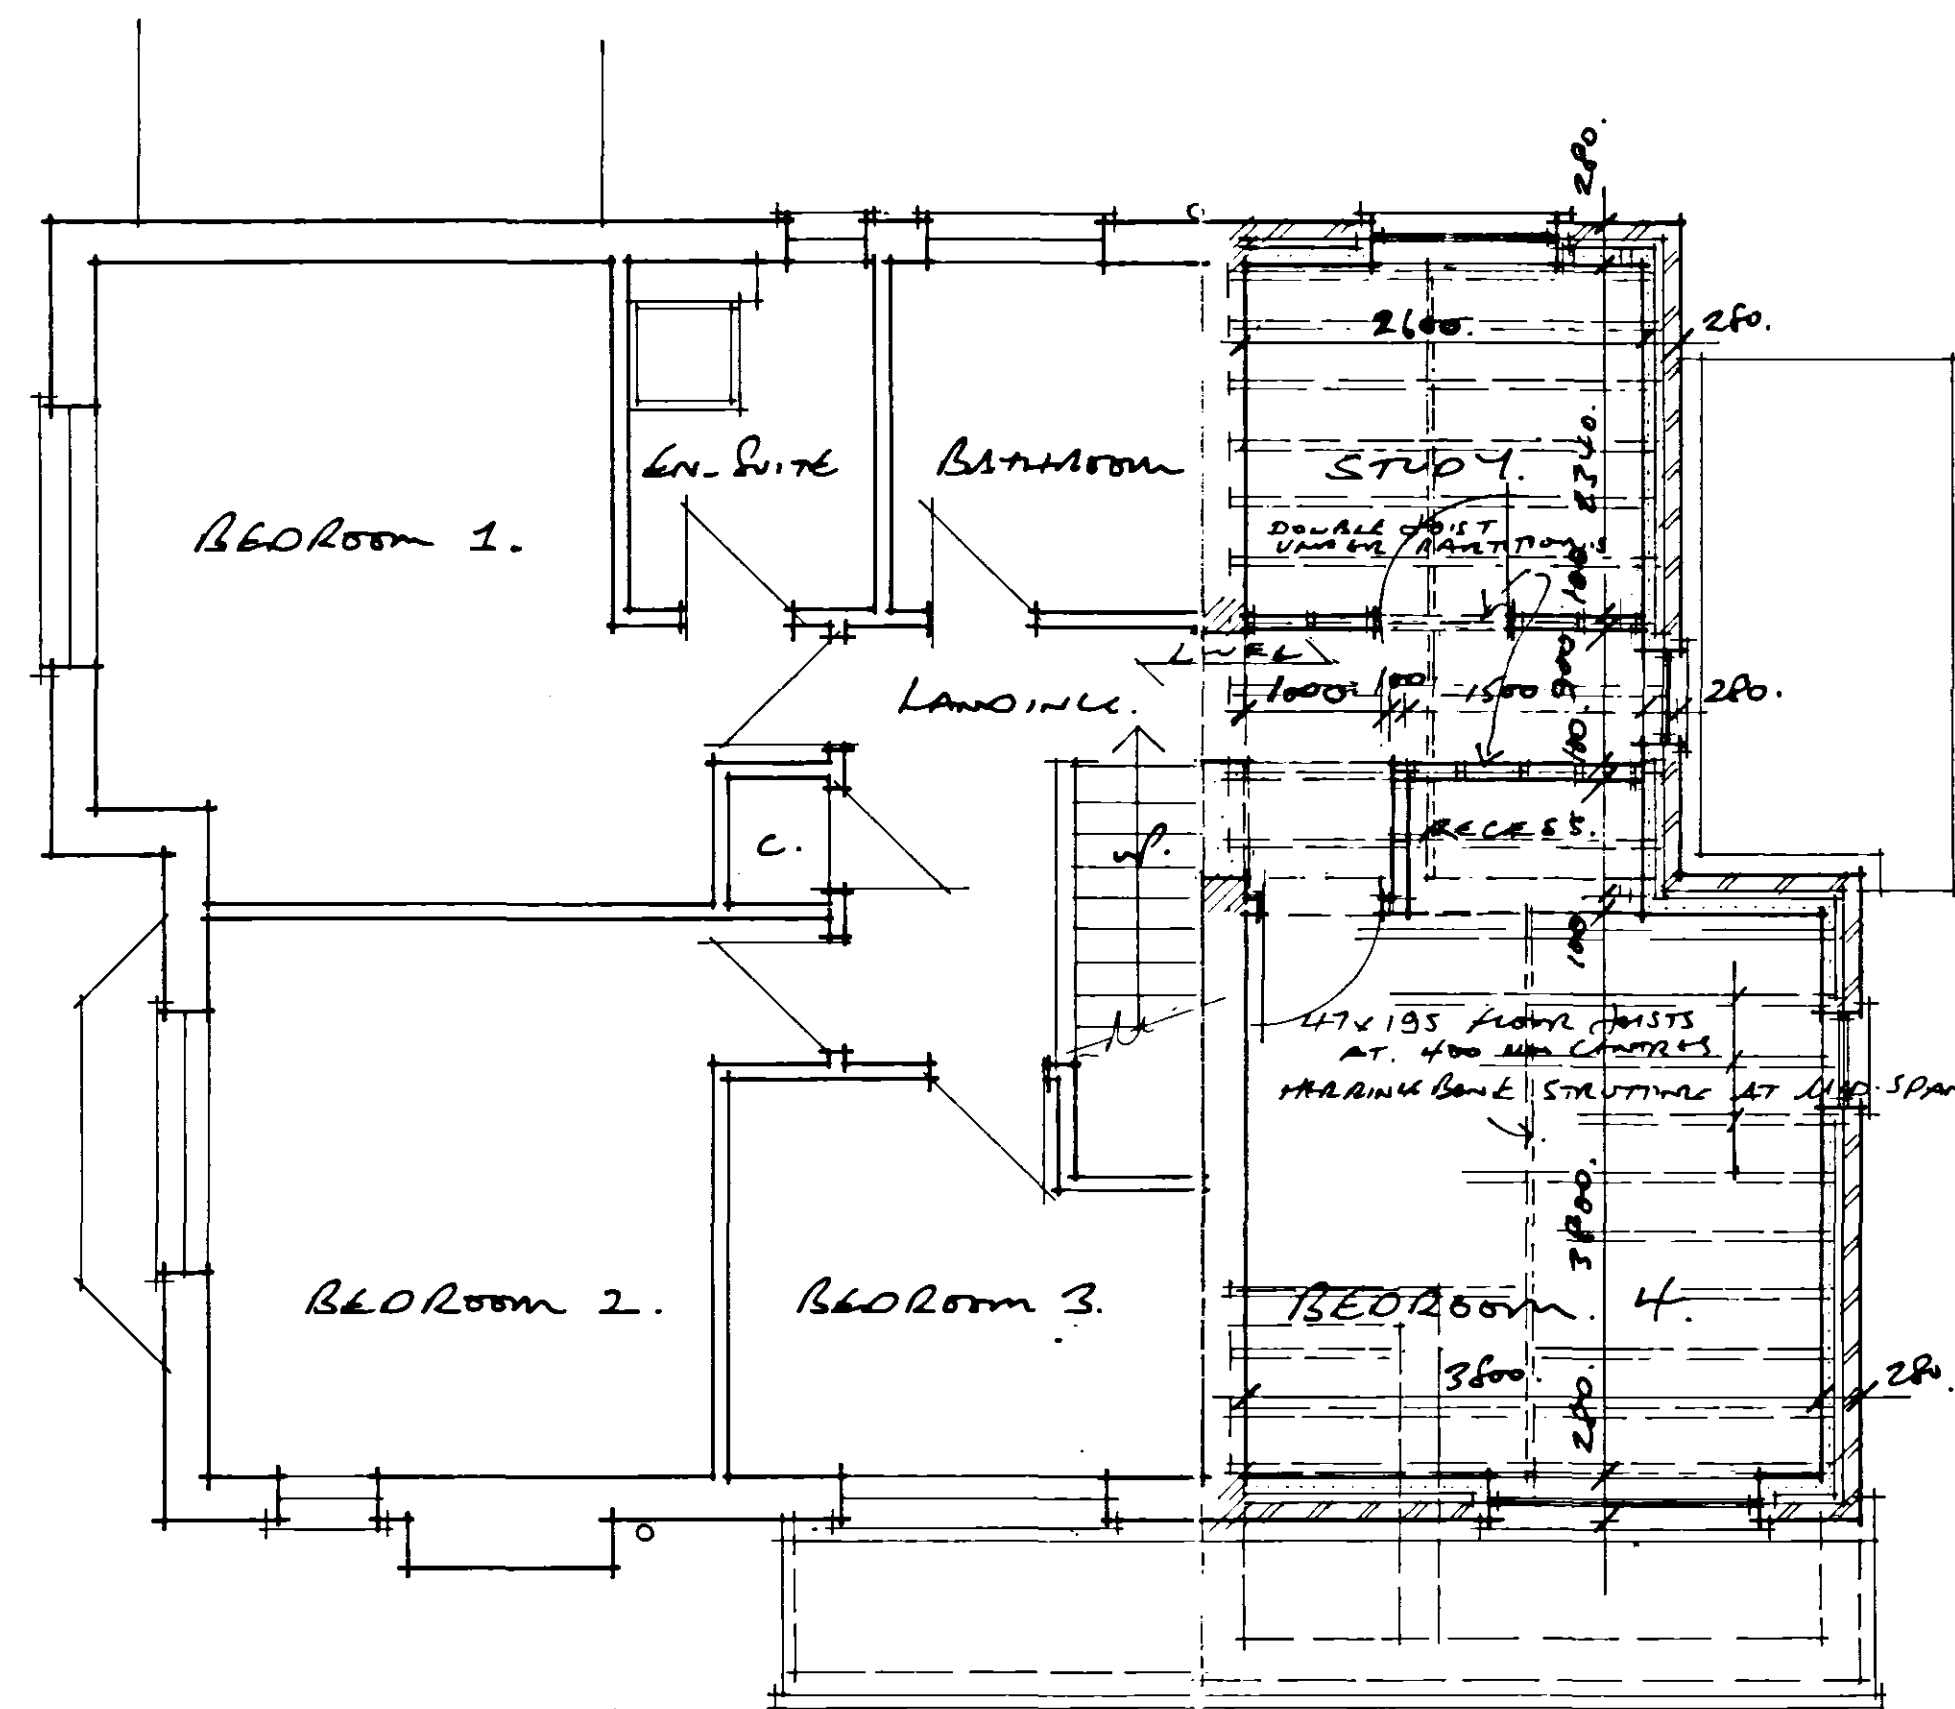

• FIRST FLOOR PLAN AS PROPOSED.

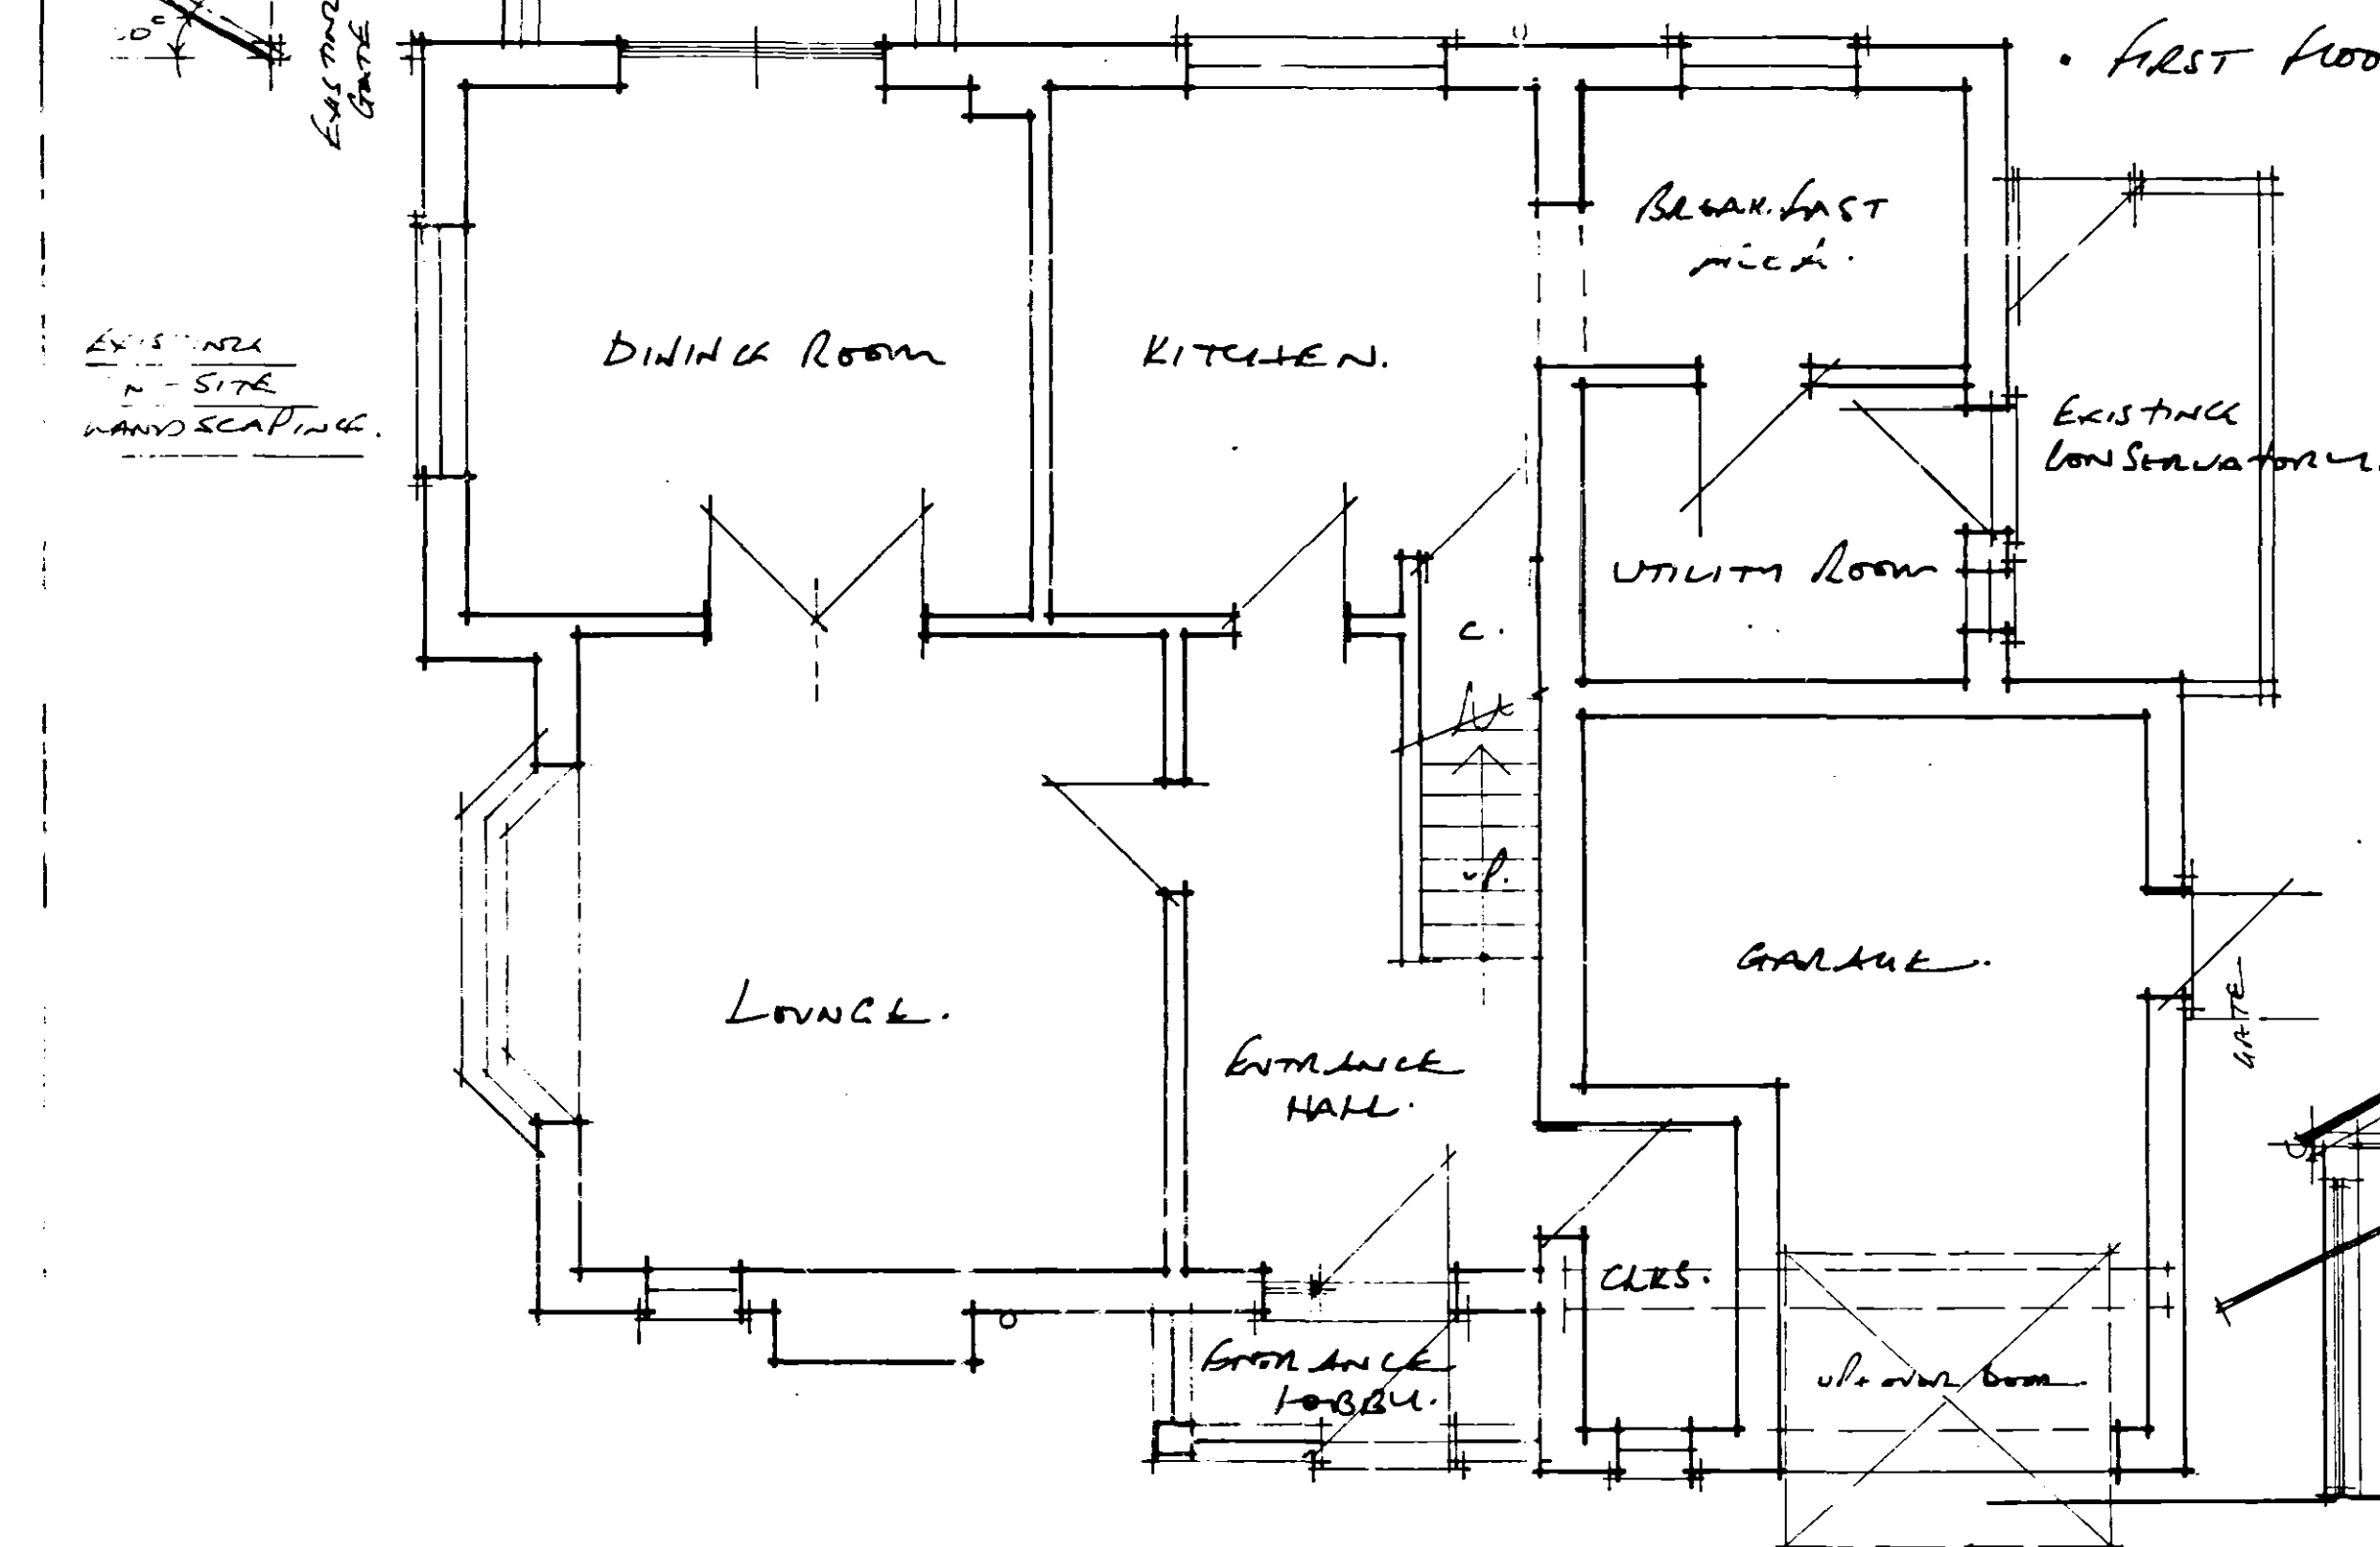

• GROUND FLOOR PLAN AS EXISTING.
 (DIMENSIONS.)

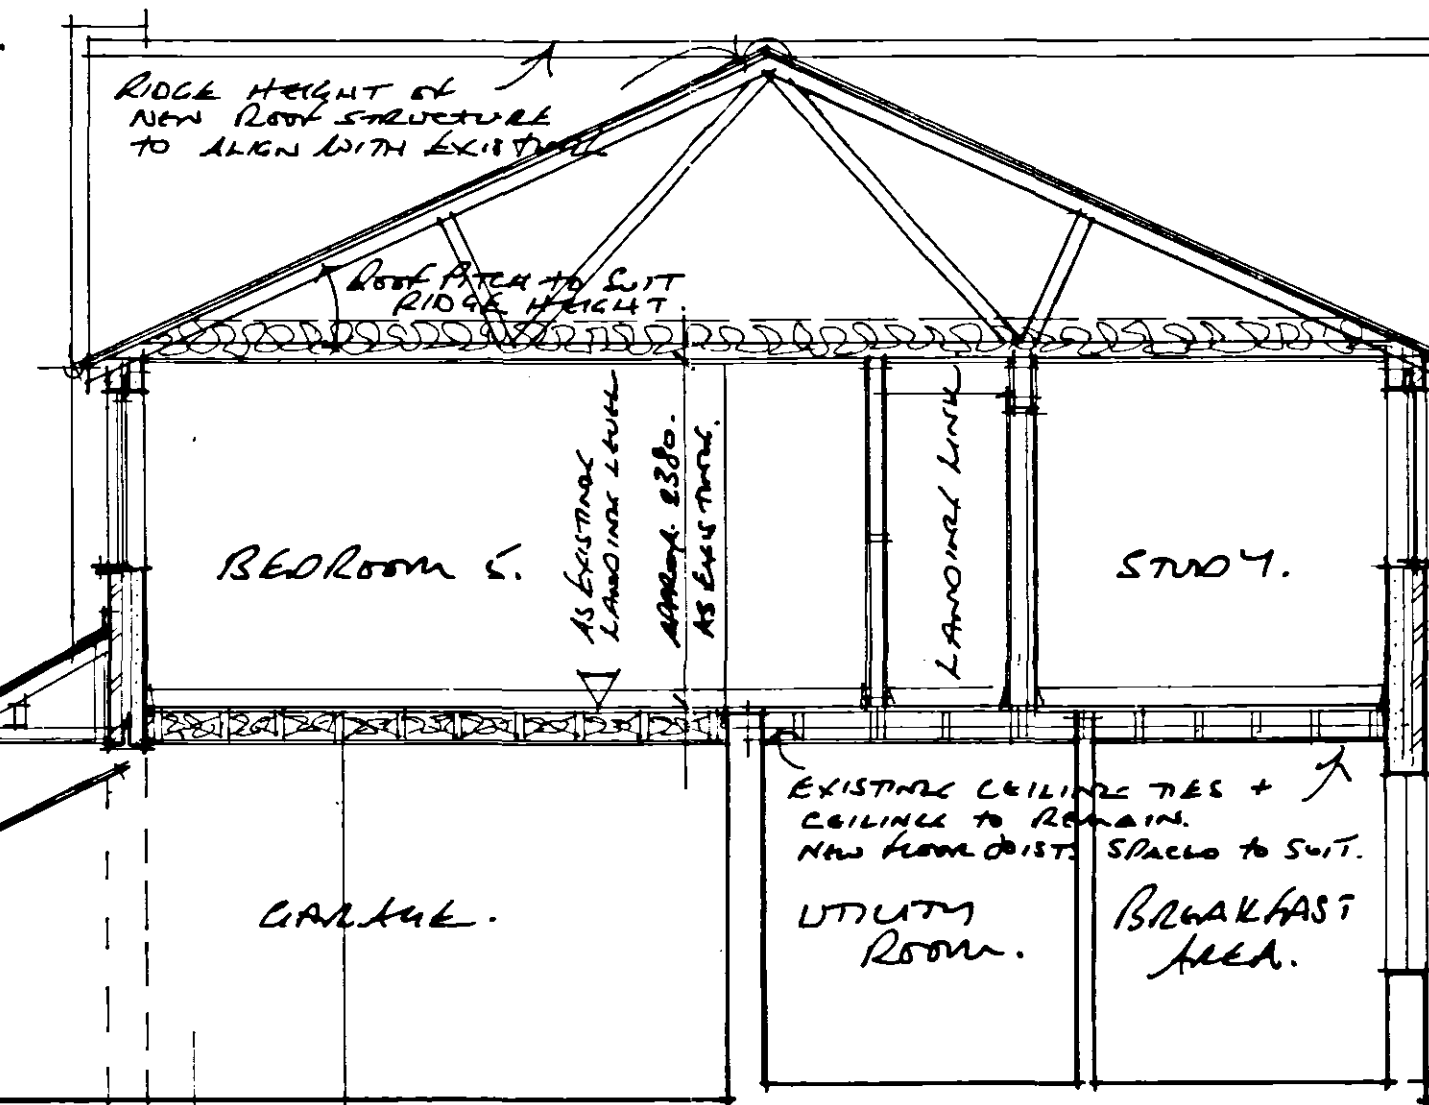

• SECTION A-A.



• WEST ELEVATION.

• EAST ELEVATION.



• SOUTH ELEVATION.

• NORTH ELEVATION.

DETERMINED
 PLAN

SHC
 Planning & Development
 27 AUG 2004
 Ref: 1141/04

PROPOSED ALTERATIONS & EXTENSION TO HOUSE. 19, ESTELLA WAY. SPALDING. LINCOLNSHIRE. LN. MRS H. OGDEN.

DATE 24/1/85. SCALES 1:50 AND 1:100.

R.N. COWLING. M.B.A.T. ARCHITECTURAL TECHNOLOGIST. 9, GILWAY CLOSE. SPALDING Lincs. PE11 5LW. 01775 723836.