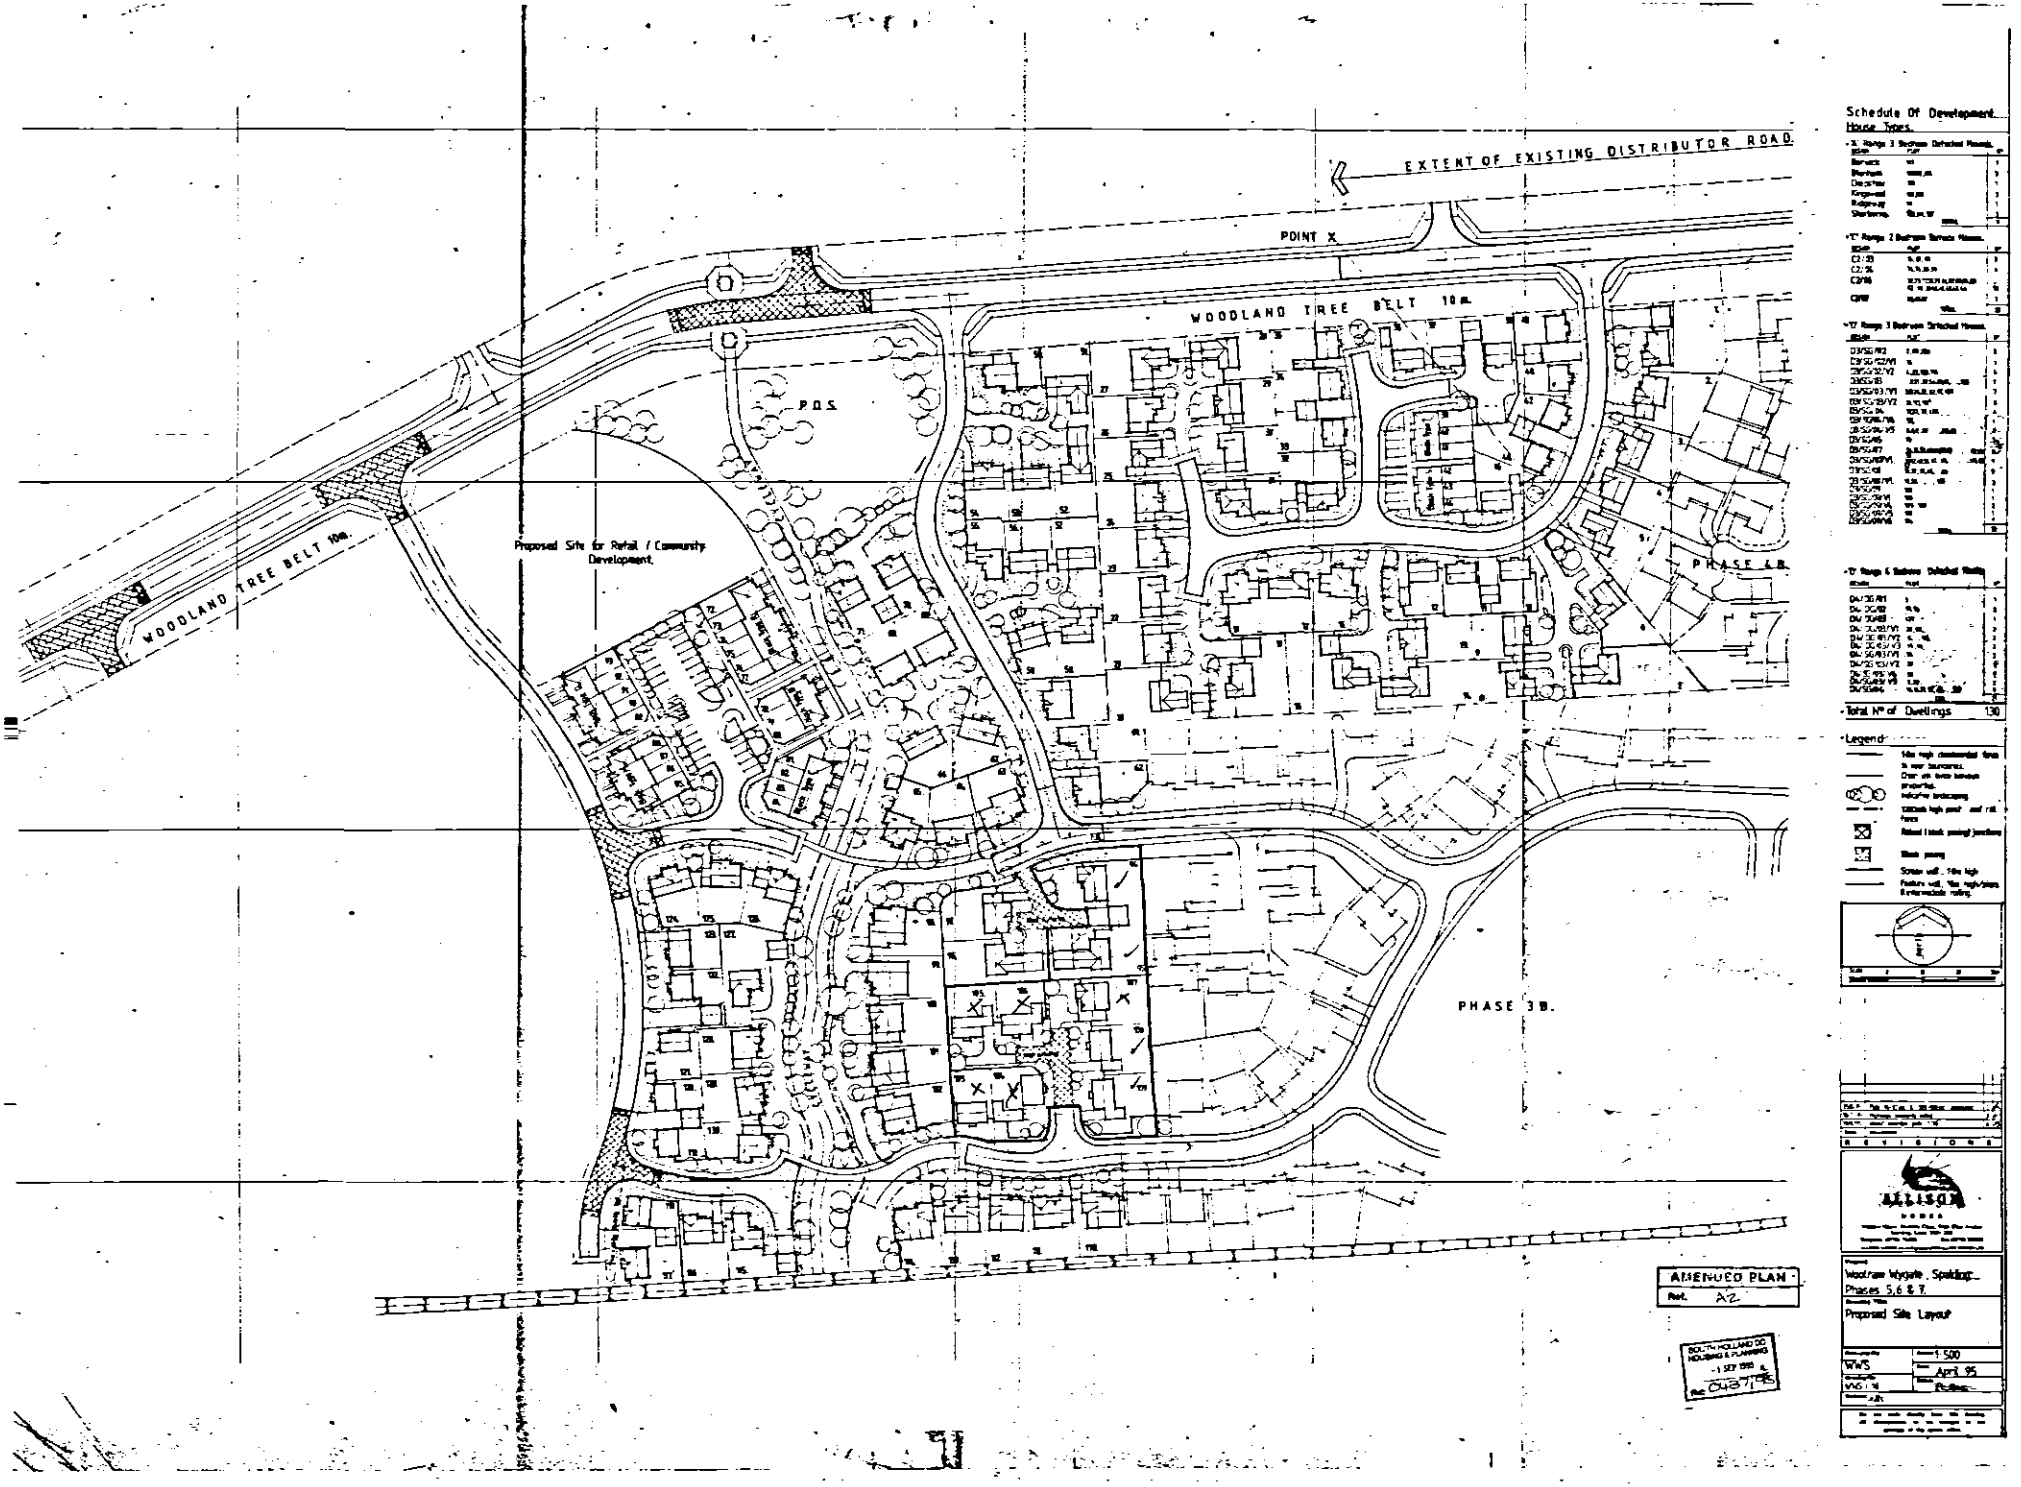
EXTENT OF EXISTING DISTRIBUTOR ROAD
POINT X
WOODLAND TREE BELT 10m.
P.O.S.
Proposed Site for Retail / Community Development.
WOODLAND TREE BELT 10m.
PHASE 4 B
PHASE 3 B.
Schedule Of Development
House Types.
Total N° of Dwellings 130
Legend
AMENDED PLAN
Ref. A2
Woolram Wygate, Spalding
Phases 5,6 & 7.
Proposed Site Layout
1:500
April 95