


OFFICE COPY
REDUCED.



SP5E
Planning & Development
27 AUG 2004
Ref: 1141/04

**DETERMINED
PLAN**

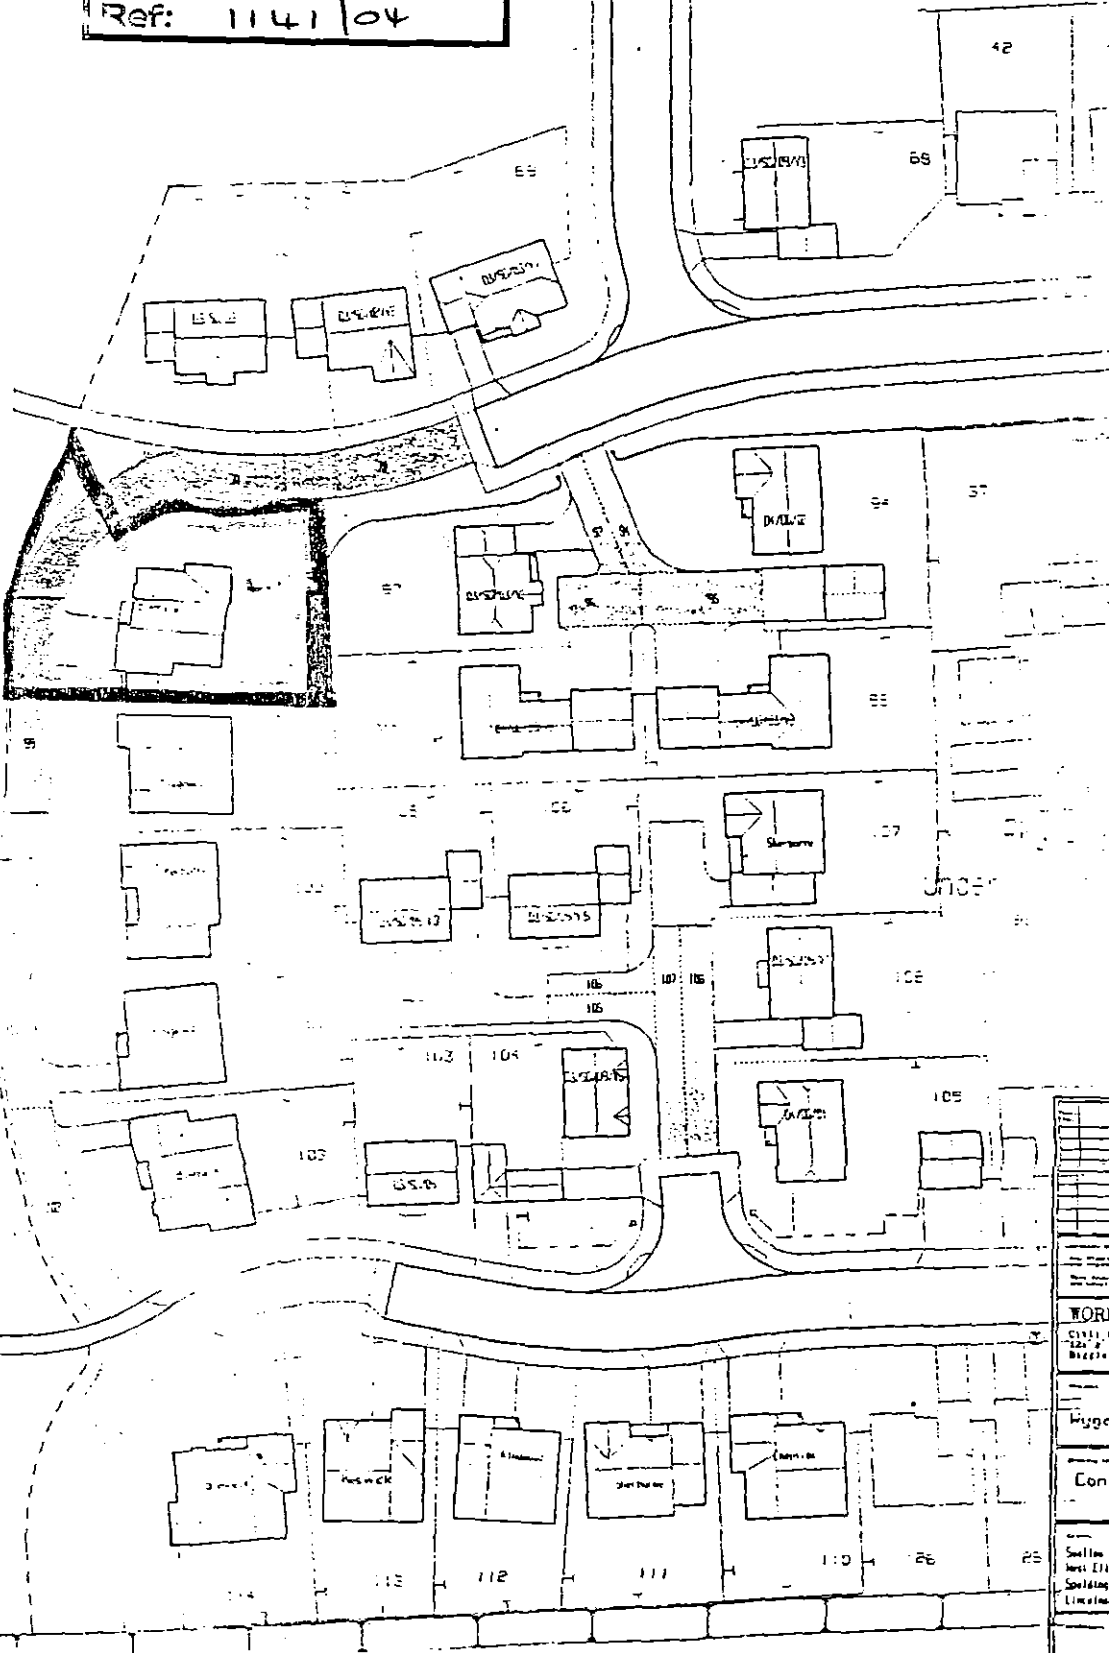

WORMALD, BURROWS PARTNERSHIP	
Civil Engineering Consultants 120 & 122, Bishop's Street, Tel: 01787 317200 Bridgwater, Somerset, S10 4AA, U.K. Fax: 01787 317201	
Hygate Park - Spalding Phase 5	
Conveyance Plan	
Swallow House Ltd West Elm Avenue Spalding Lincolnshire PE11 2SE	E0705/10