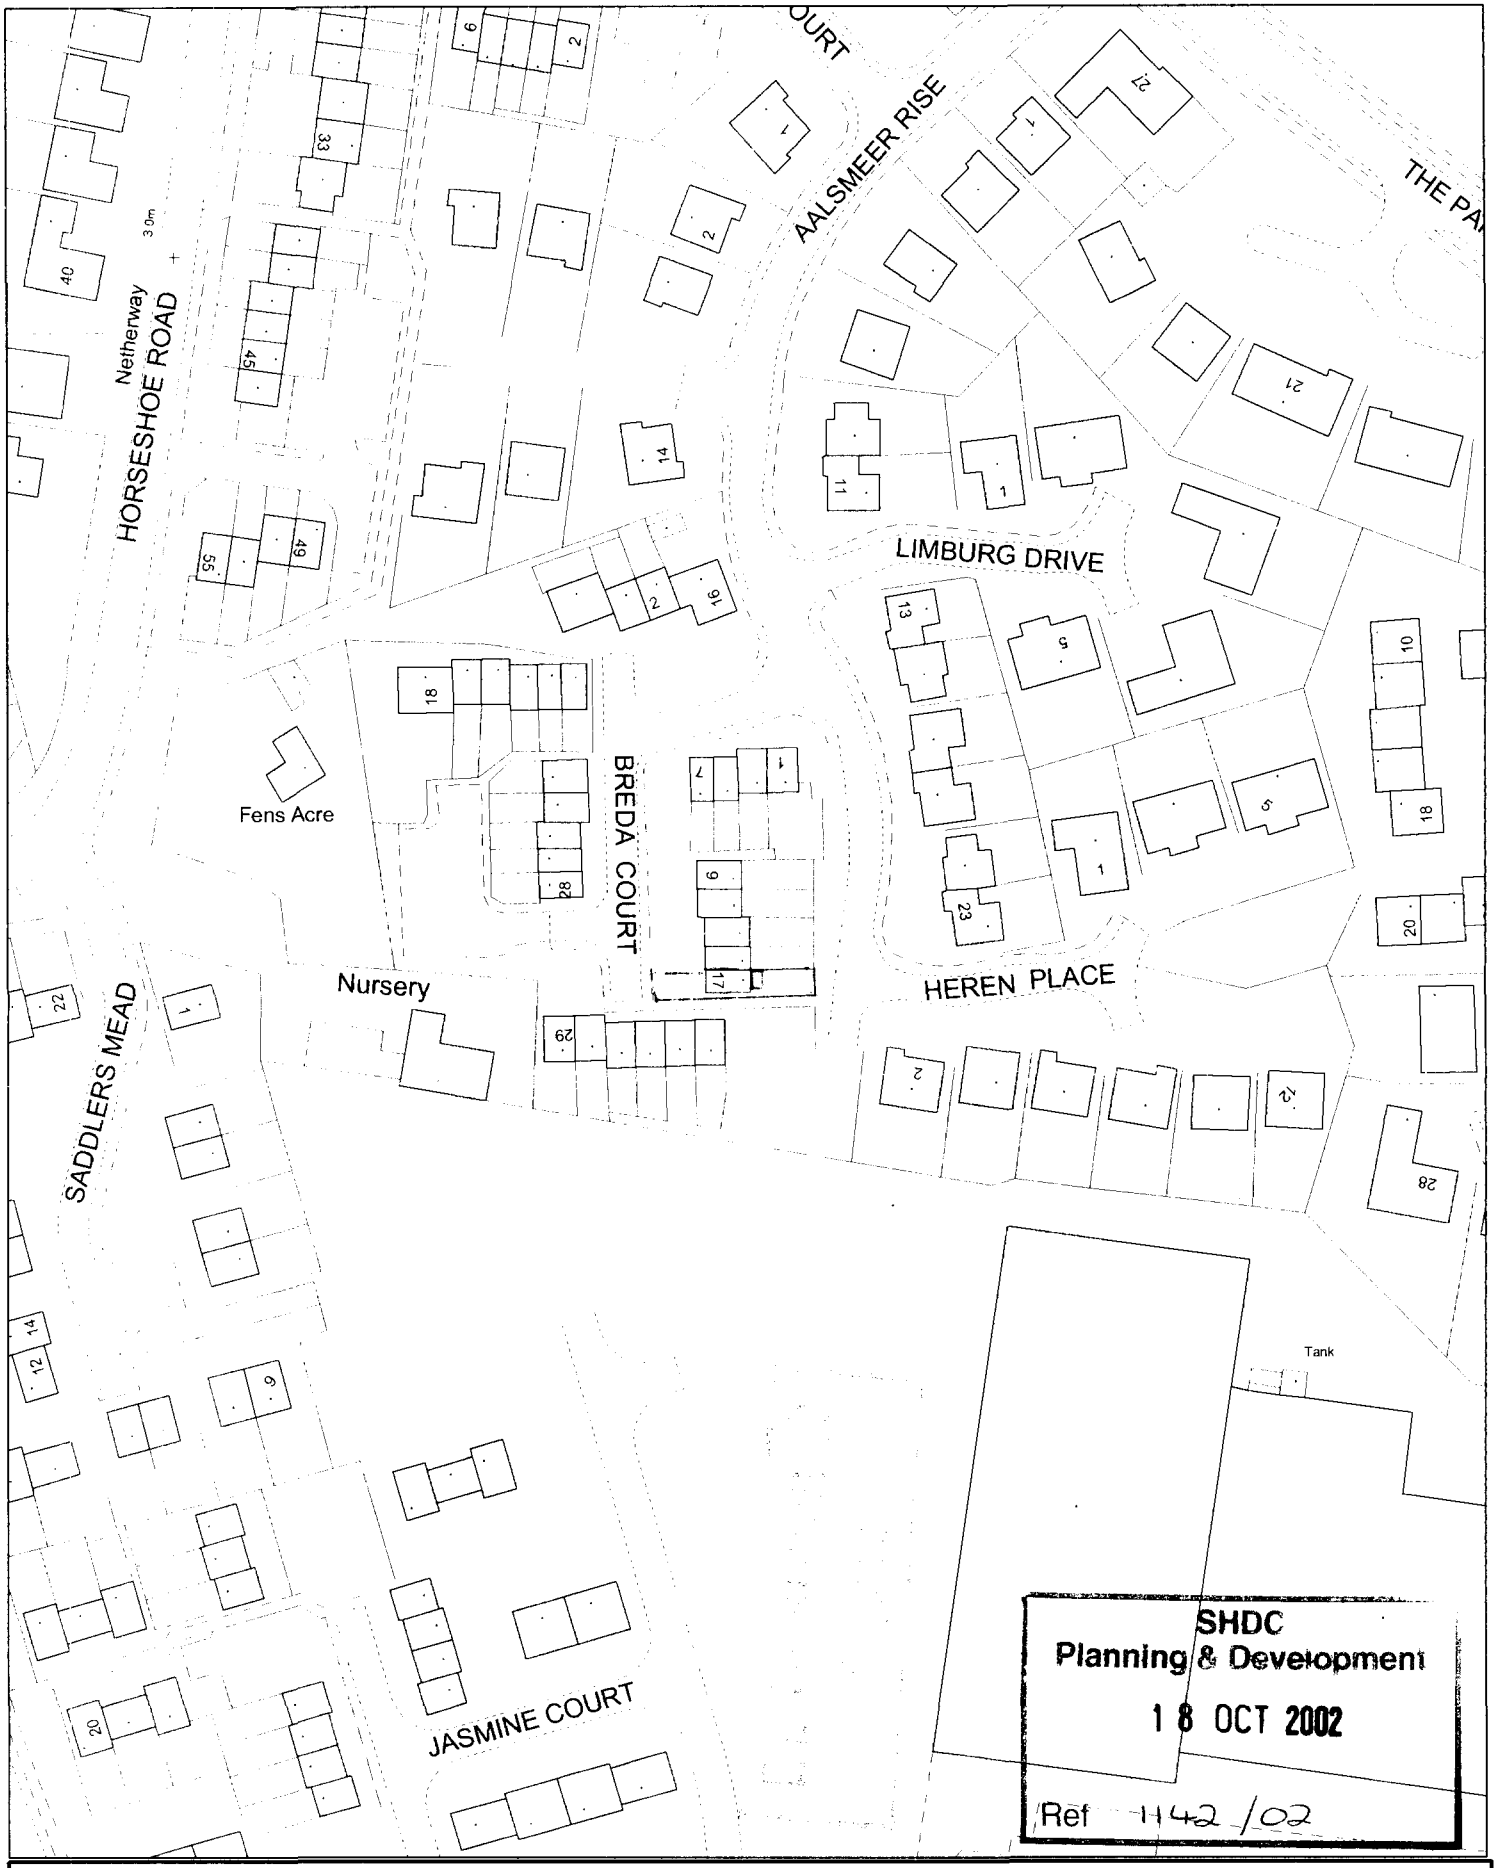


SHDC
Planning & Development
18 OCT 2002
Ref 1142/02

SOUTH HOLLAND DISTRICT COUNCIL


Council Offices, Priory Road, Spalding, Lincolnshire PE11 2XE

This copy has been produced specifically for the map return scheme purposes only. No further copies may be made.

Scale: 1:1250

This map is reproduced from Ordnance Survey material with permission of Ordnance Survey on behalf of Her Majesty's Stationery Office (c) Crown copyright. Unauthorised reproduction infringes Crown copyright and may lead to prosecution or civil proceedings. South Holland District Council LA079413 2002


SHDC
Planning & Development
18 OCT 2002
Ref 1142/02

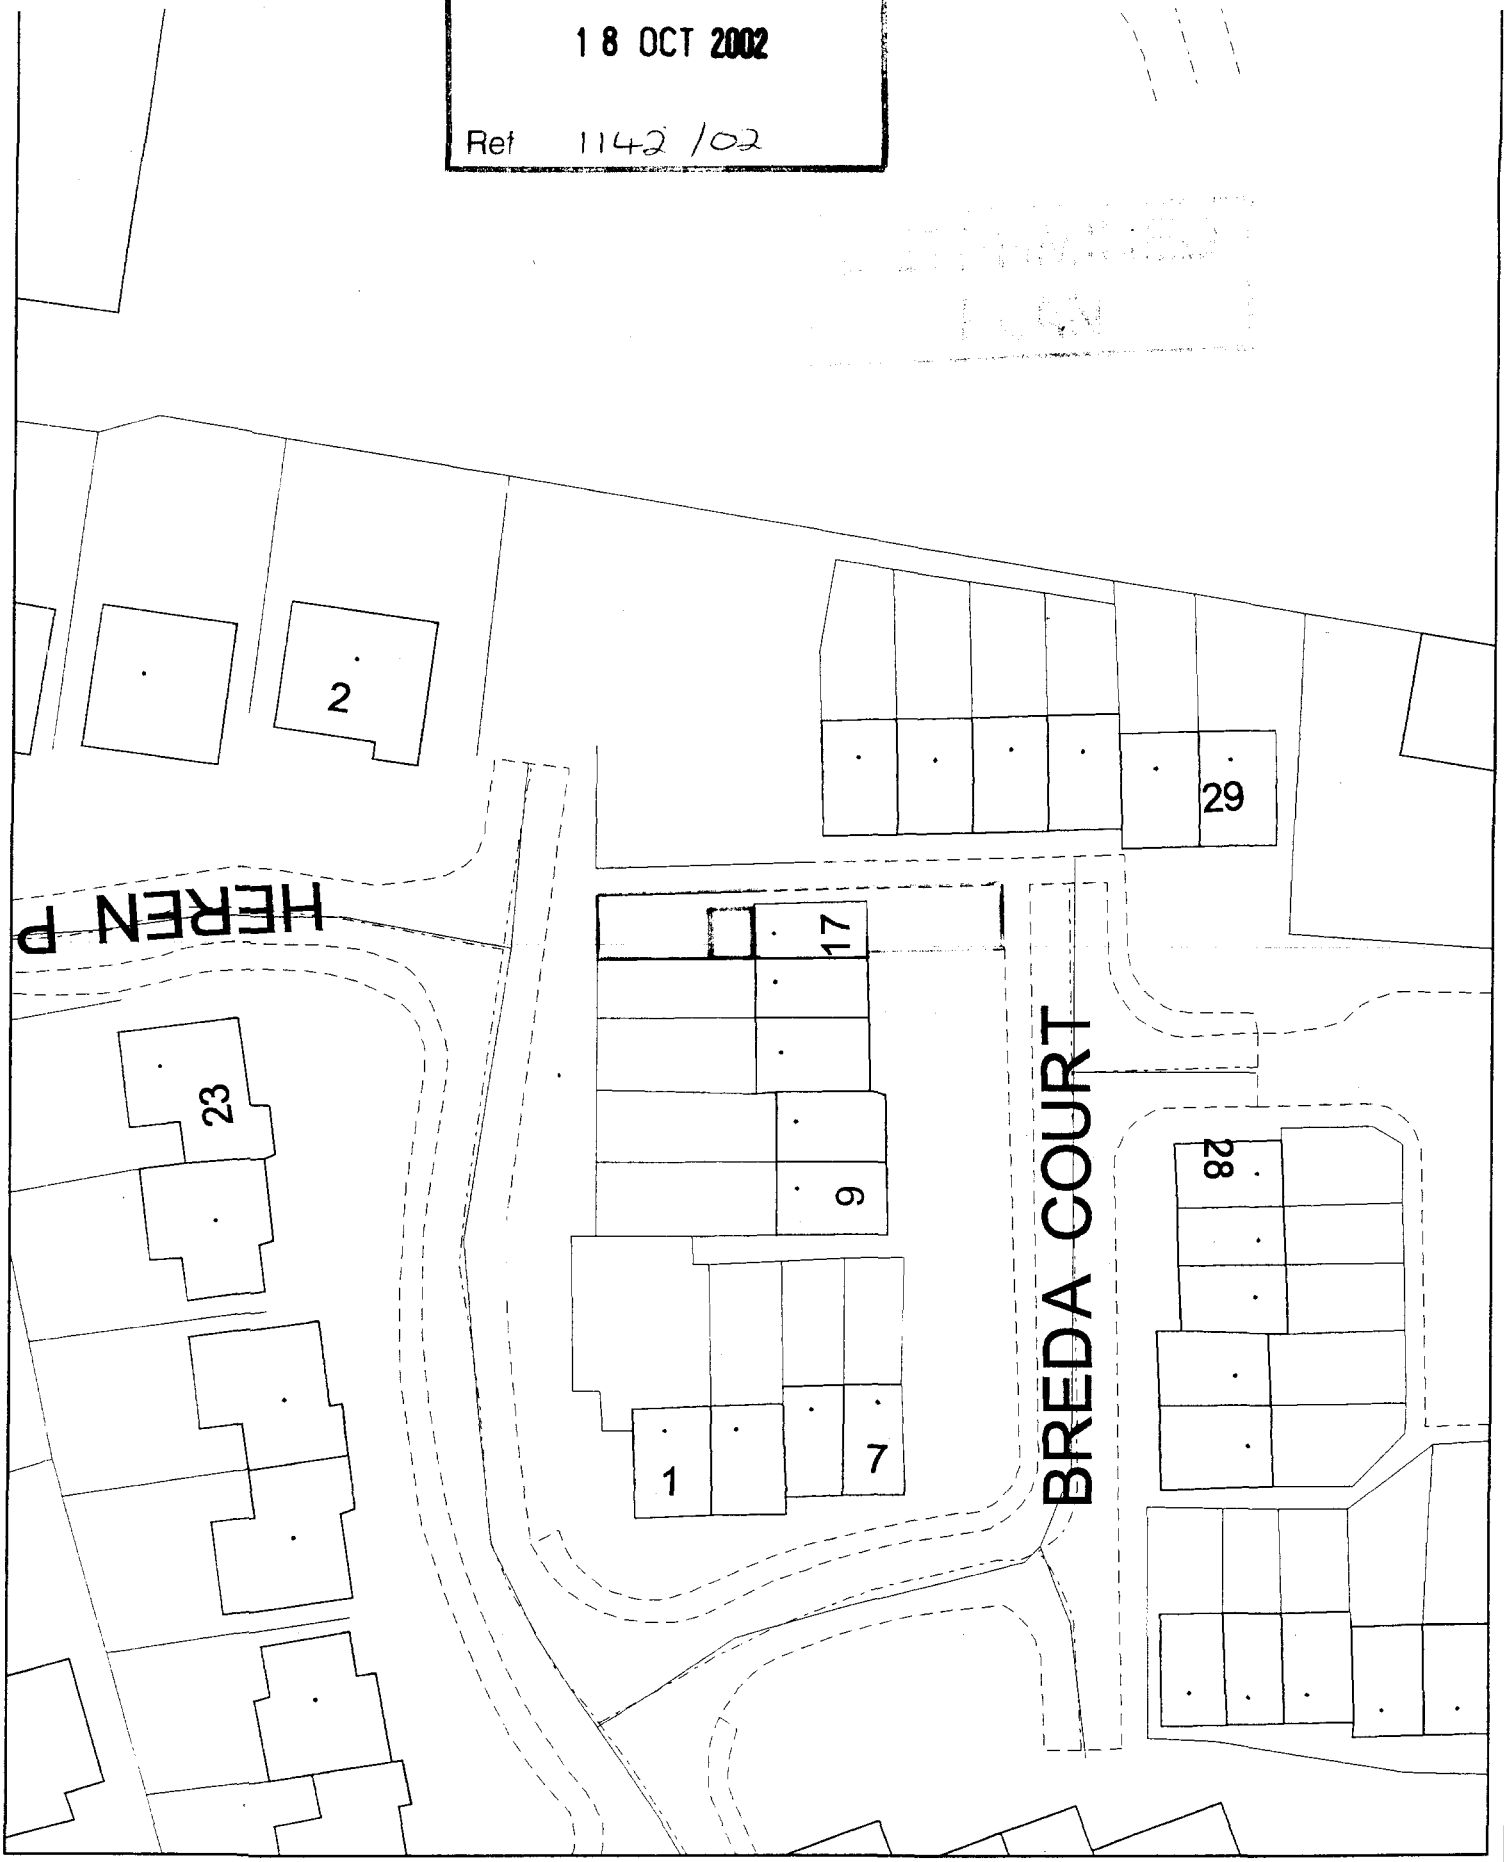



1:500


SHDC
Planning & Development
18 OCT 2002
Ref 1142/02


ALL PLAN VIEWS

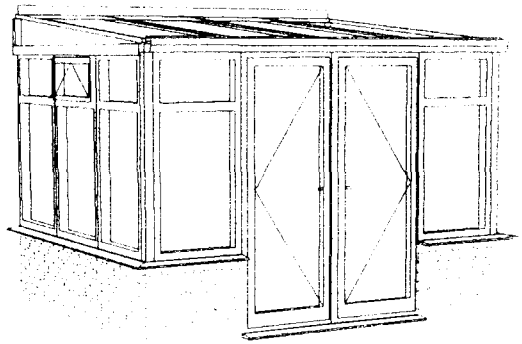


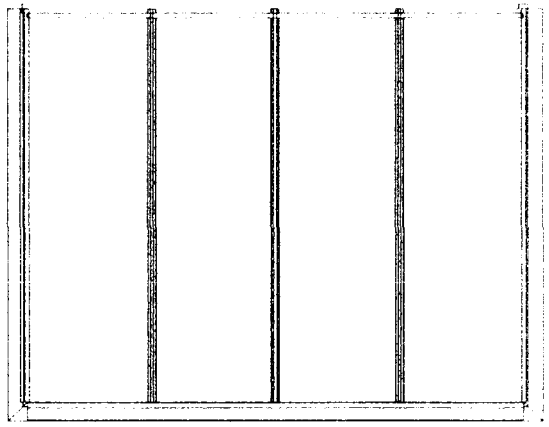

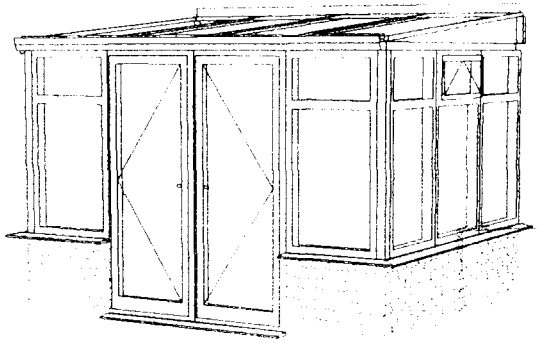

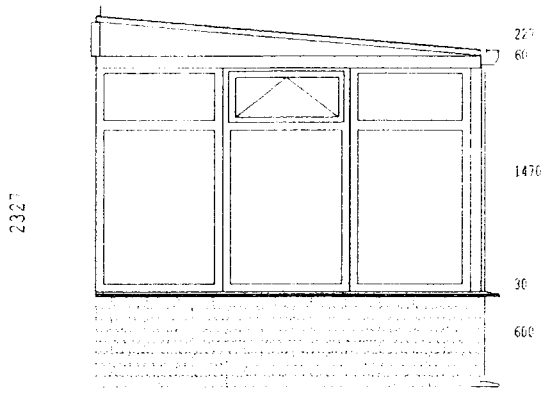

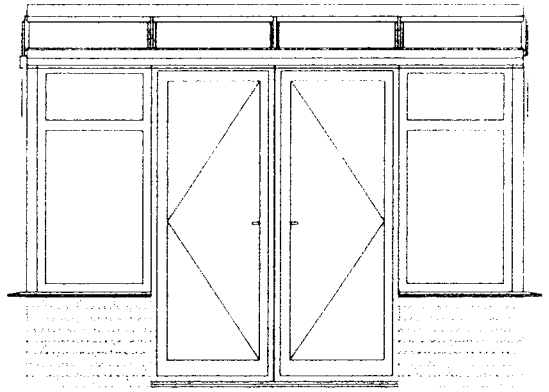

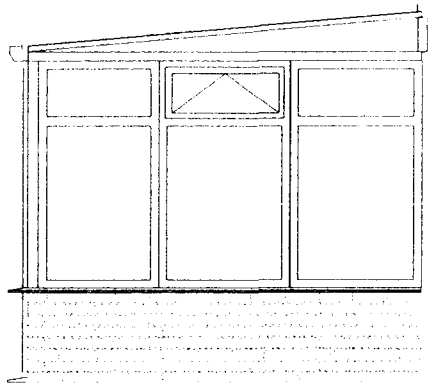

LEAN TO (SQUARE ENDS)

DRAWN BY
DATE 11.08.01
SCALE 1: 50
DRAWING NO. TEMPLE