


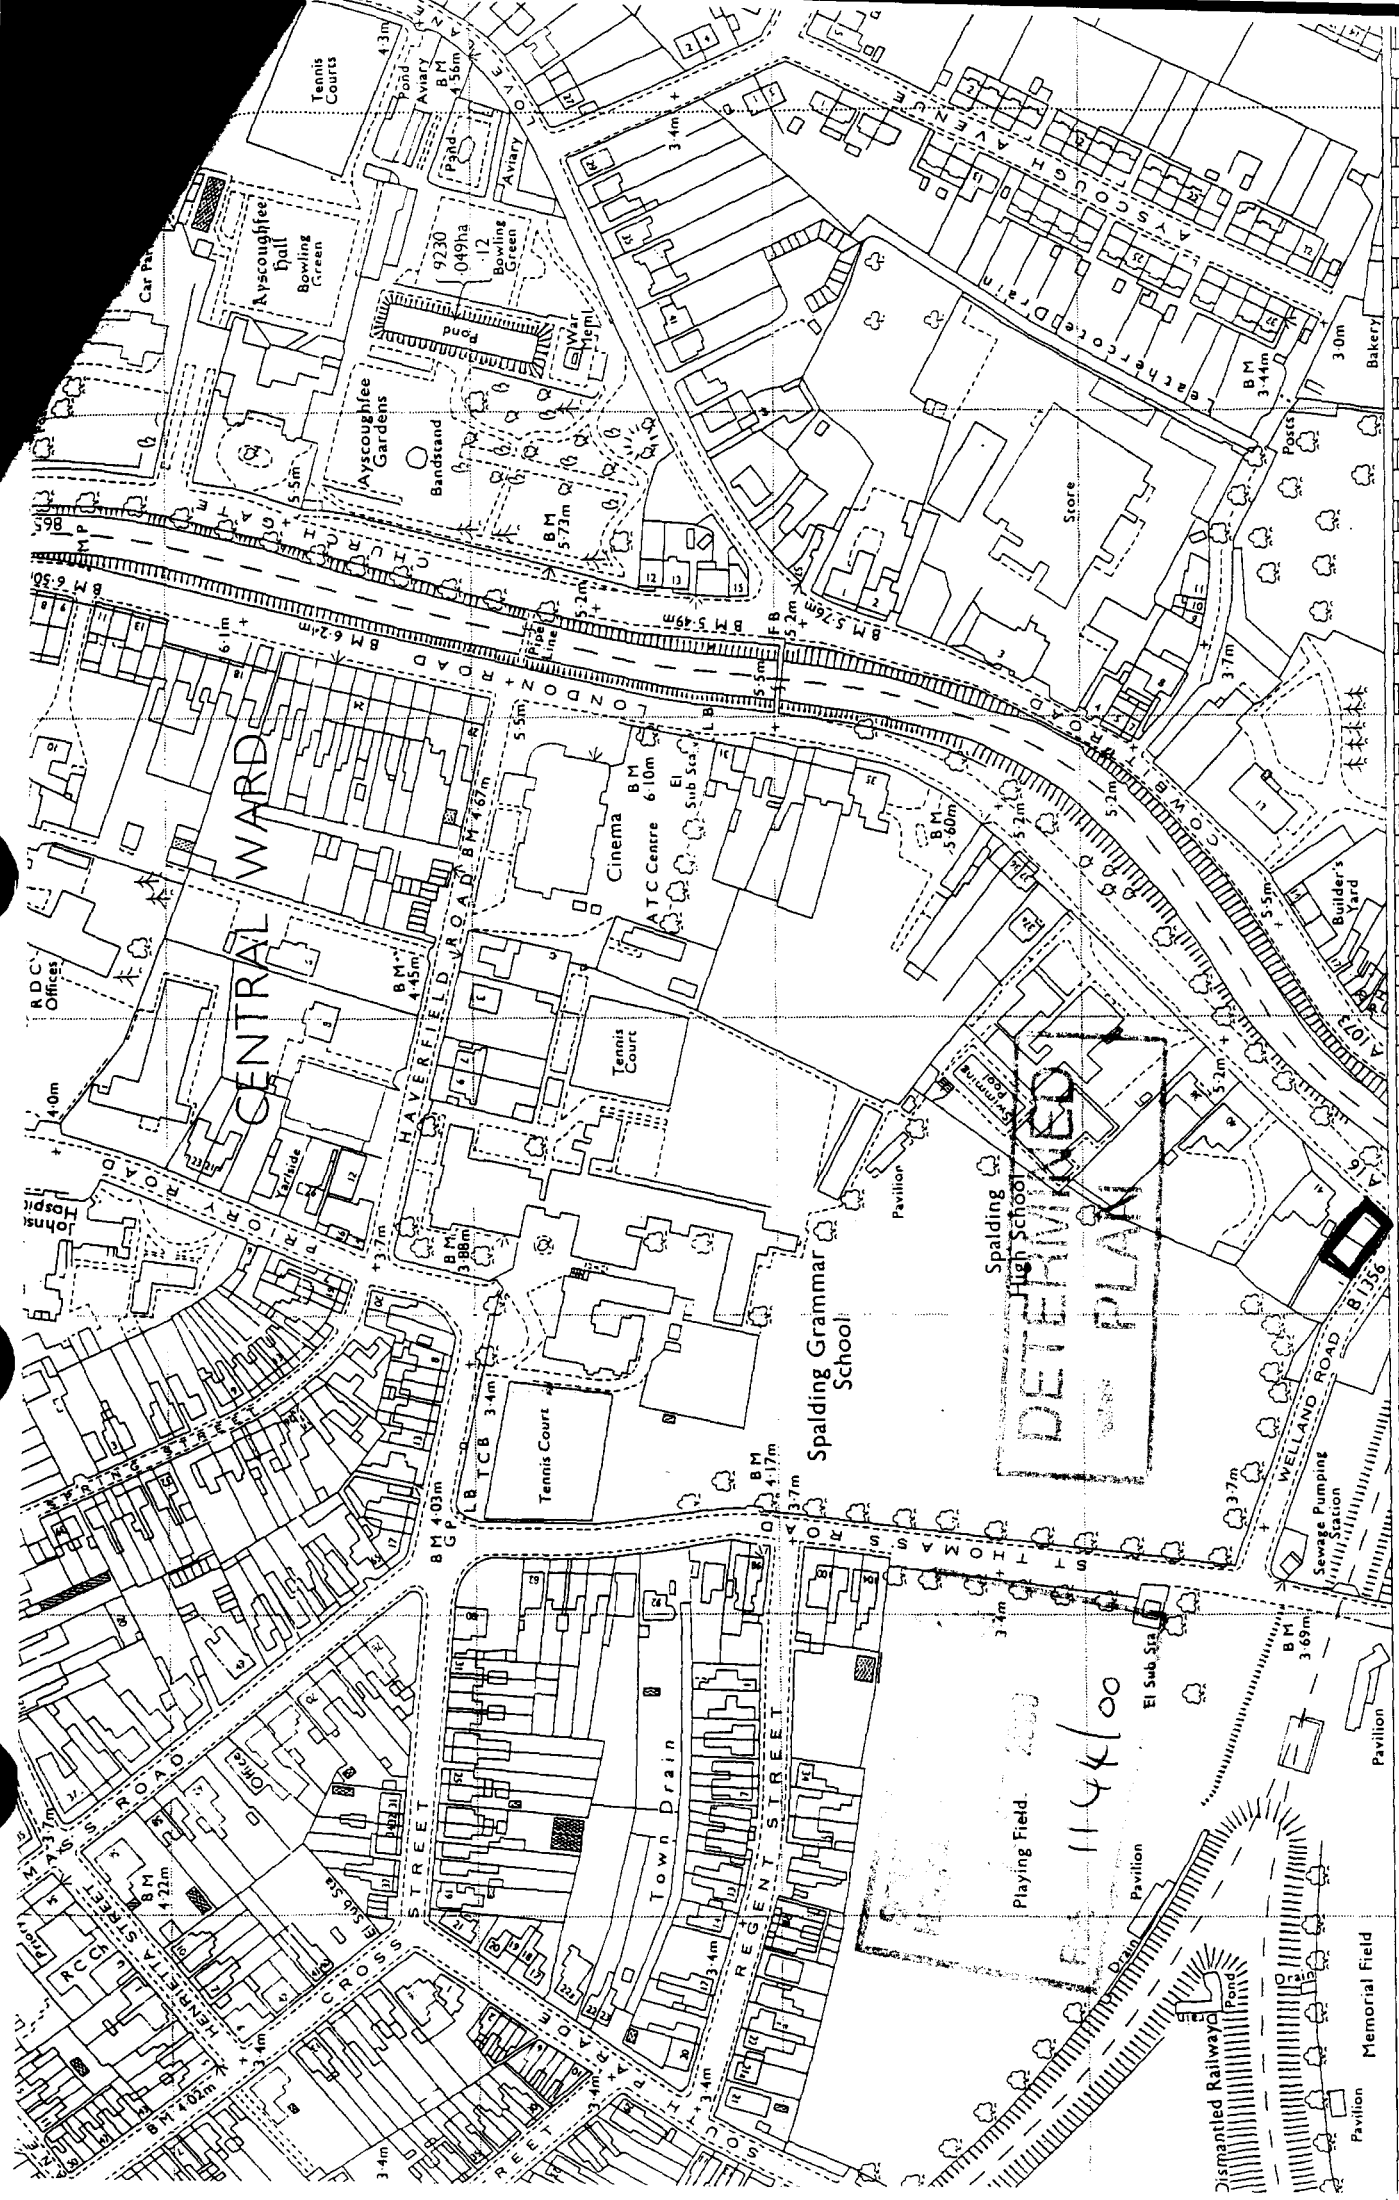

CENTRAL WARD

Spalding Grammar School

DETERMINED PLAN

Playing Field


1144/00

244 245 246 247 248 249 250

HOLLAND WITH BOSTON CO CONST

SOUTH WARD

Existing fence runs from point A through to point C.
Proposed fence runs from point D to point C.

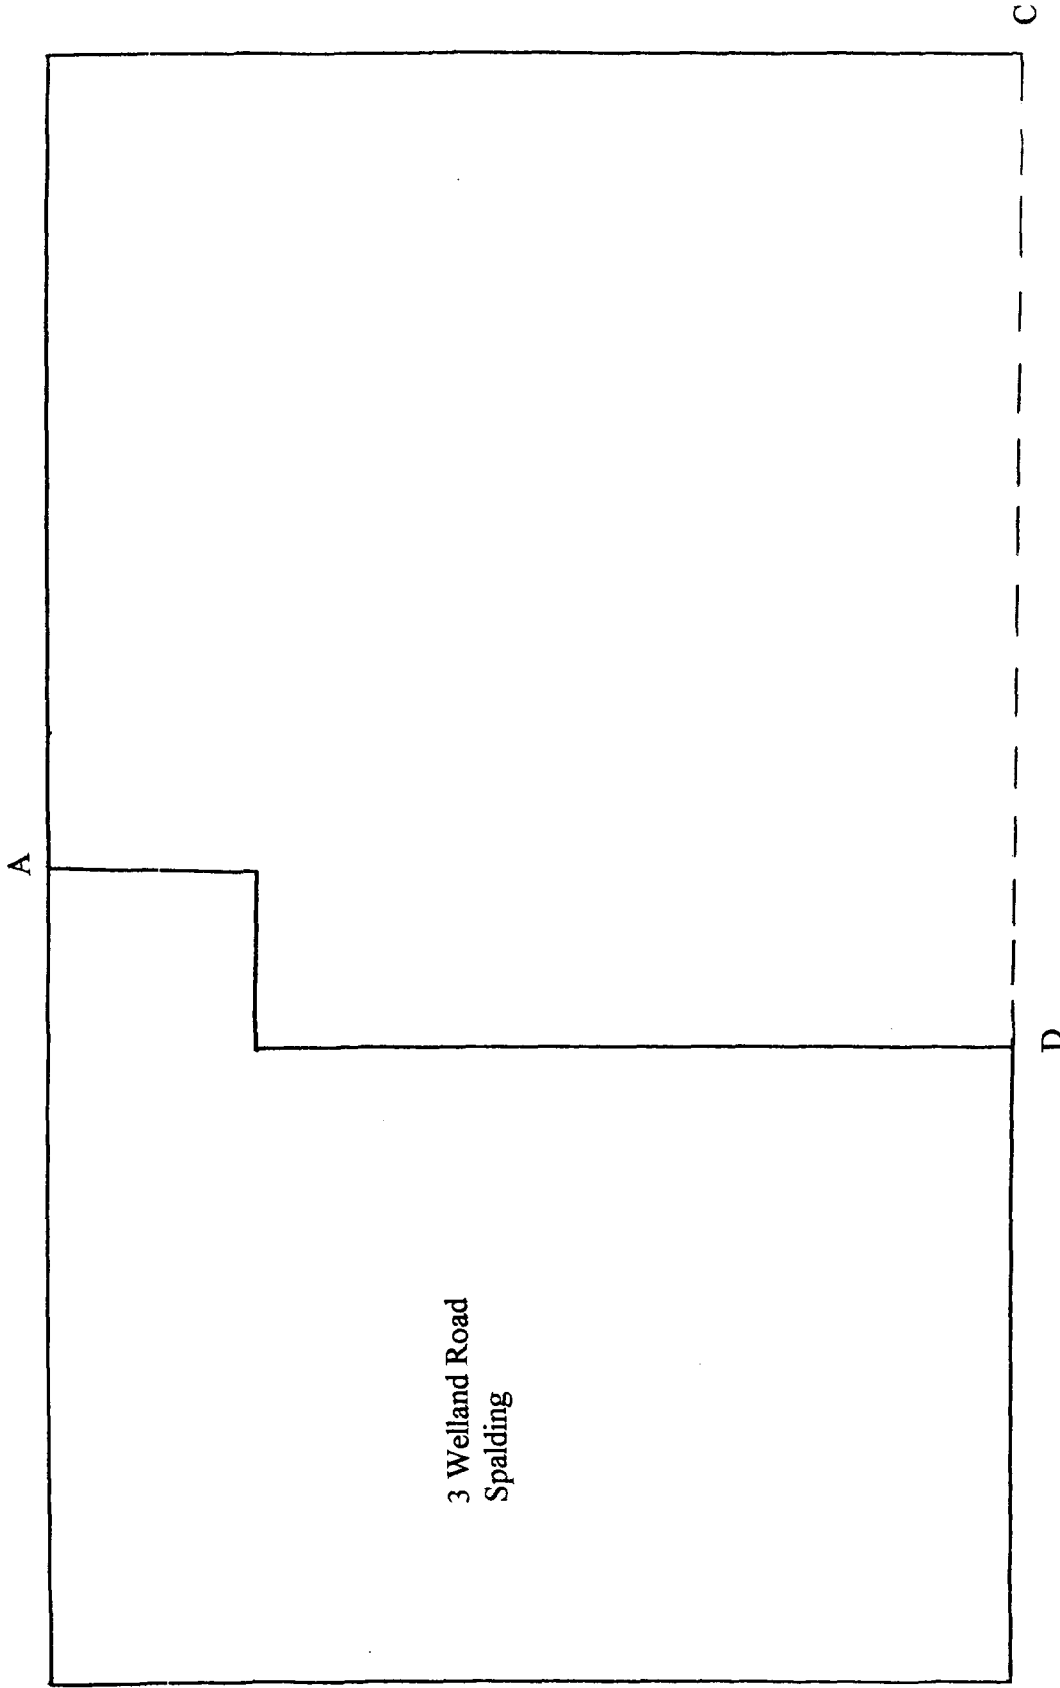

DETERMINED
PLAN
B1356

1144/00