


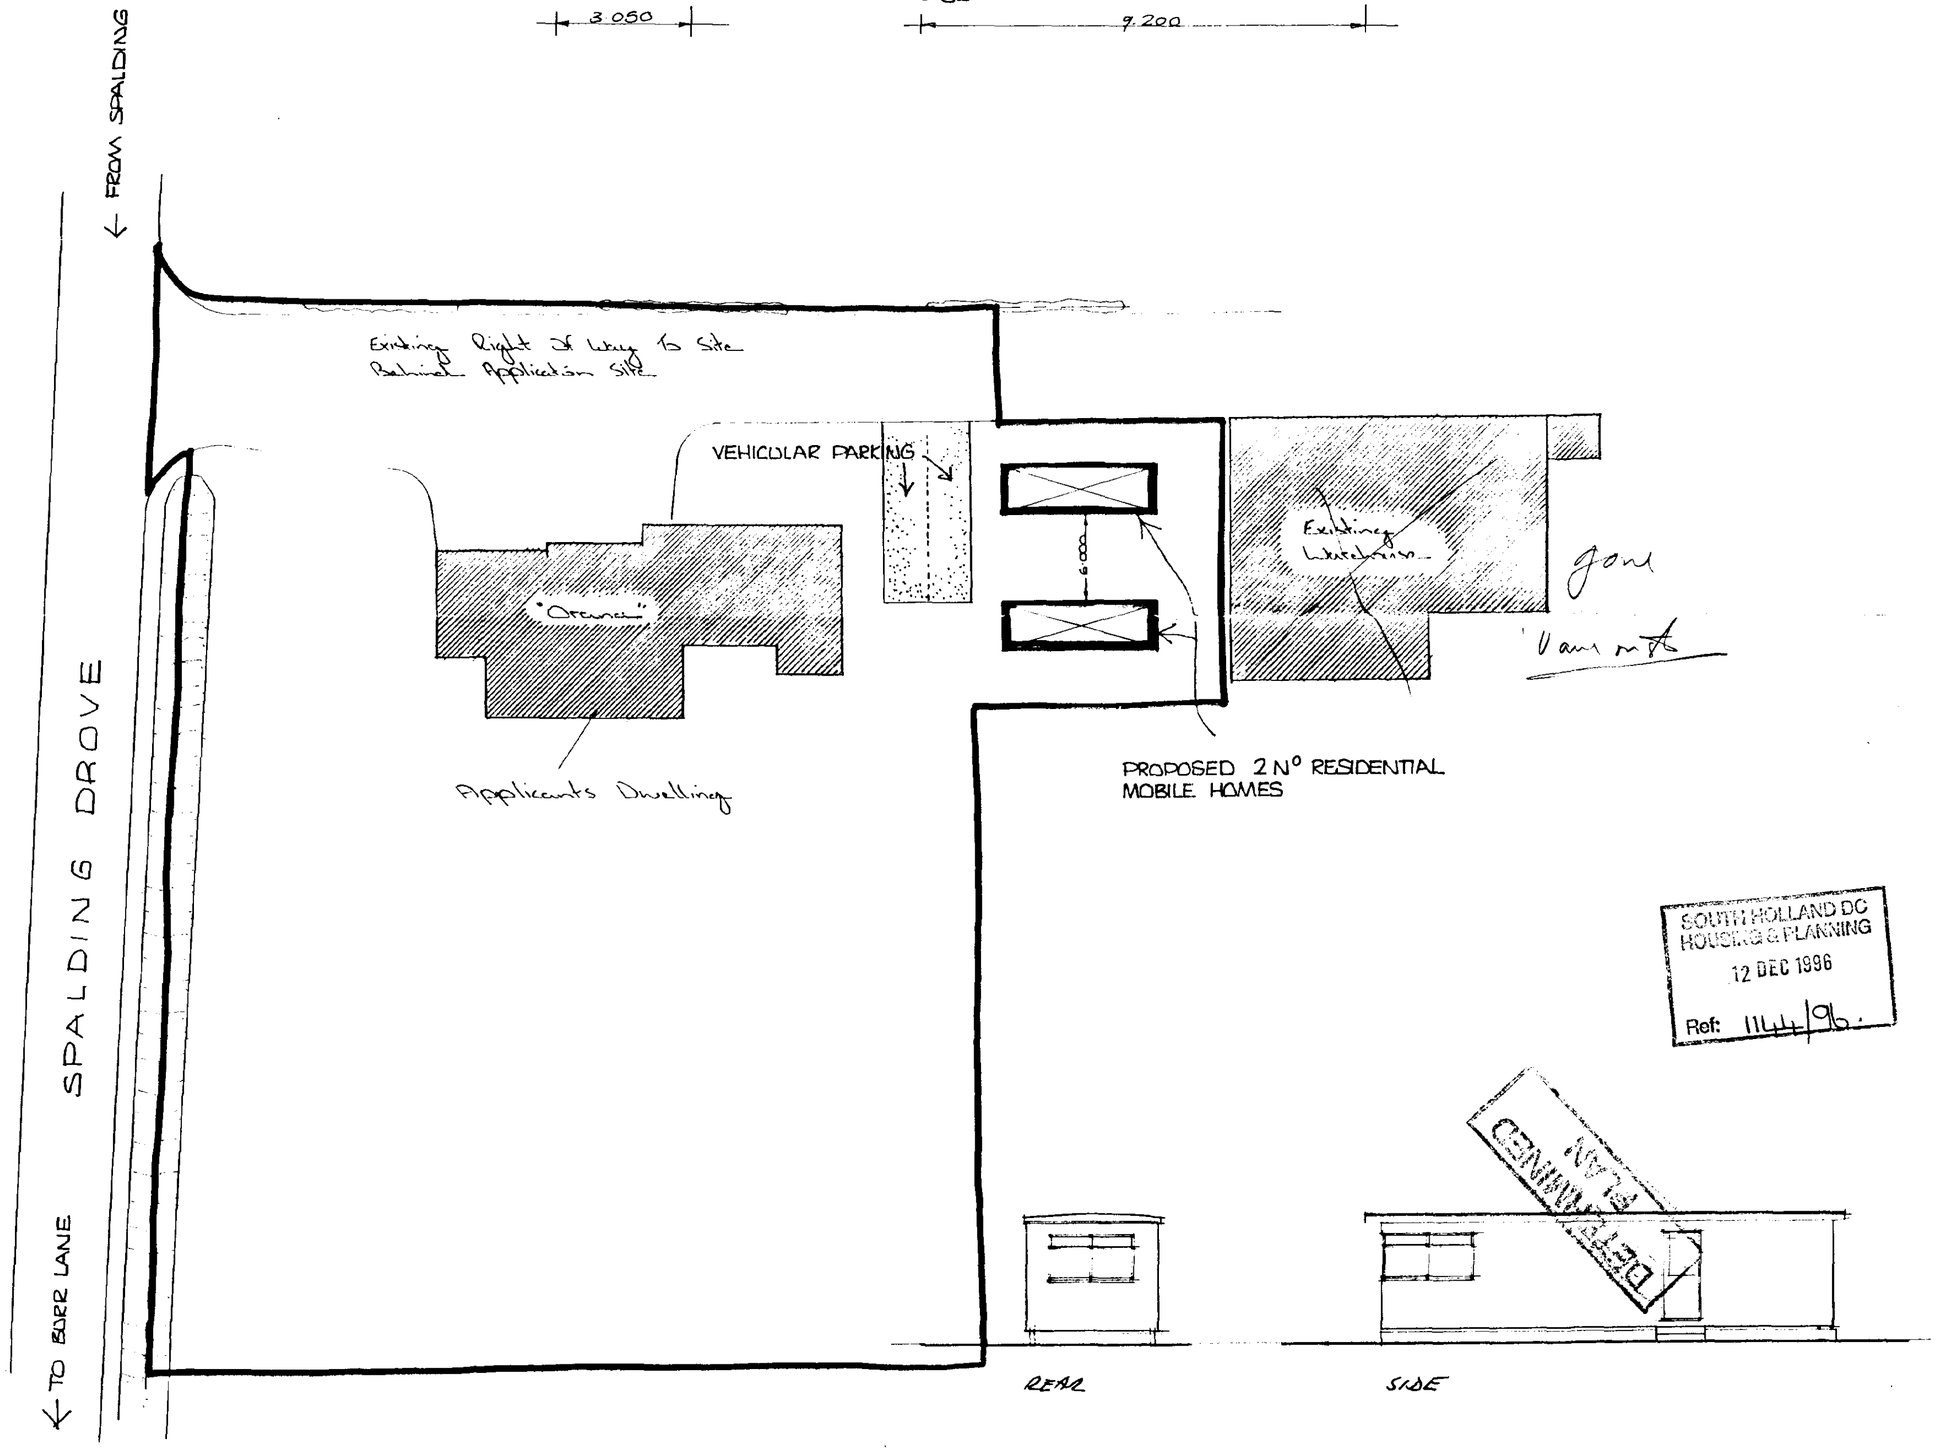



SOUTH HOLLAND DC
HOUSING & PLANNING
12 DEC 1996
Ref: 1144/96

CONTRACTOR TO CHECK ALL DIMENSIONS ON SITE BEFORE WORK COMMENCES.

revision	date	init	revision details

PODDINGTONS
44 Double Street, Spalding, Lincs, PE11 2AA
Telephone: Spalding (01775) 761856
architectural design consultants

PROPOSED 2 N° STATIC RESIDENTIAL MOBILE HOMES : AT 'ORANA' CLAYLAKE SPALDING LINCS FOR : MR CHOMA

PLAN AS PROPOSED

1:250 BLOCK PLAN
1:100 ELEVATIONS

2749-1