DO NOT SCALE FROM THIS DRAWING
IF IN DOUBT ASK

REVISIONS.

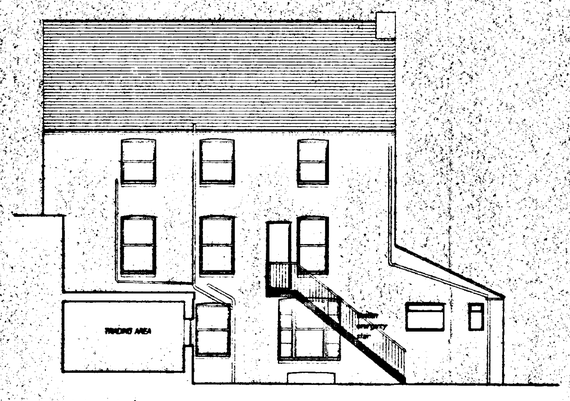

SECTION / NORTH ELEVATION A - A

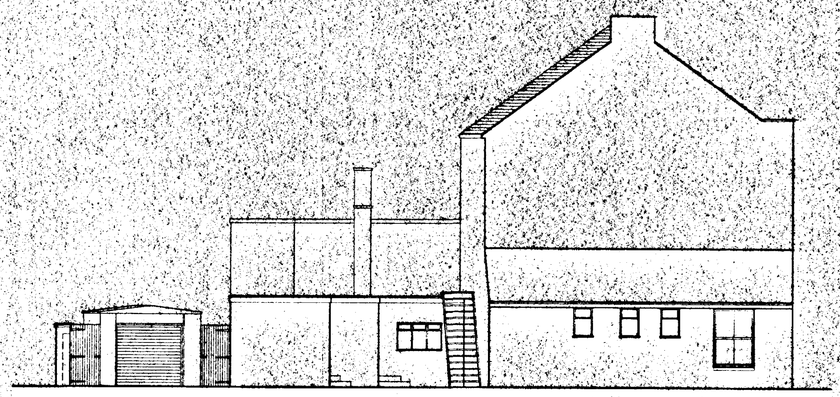

WEST ELEVATION

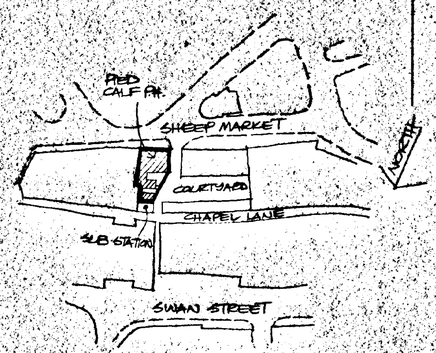

LOCATION PLAN 1/1250 th.

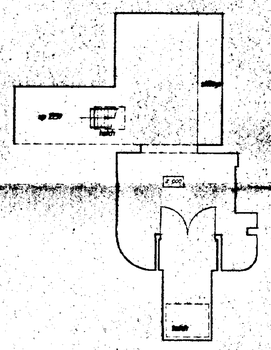

CELLAR

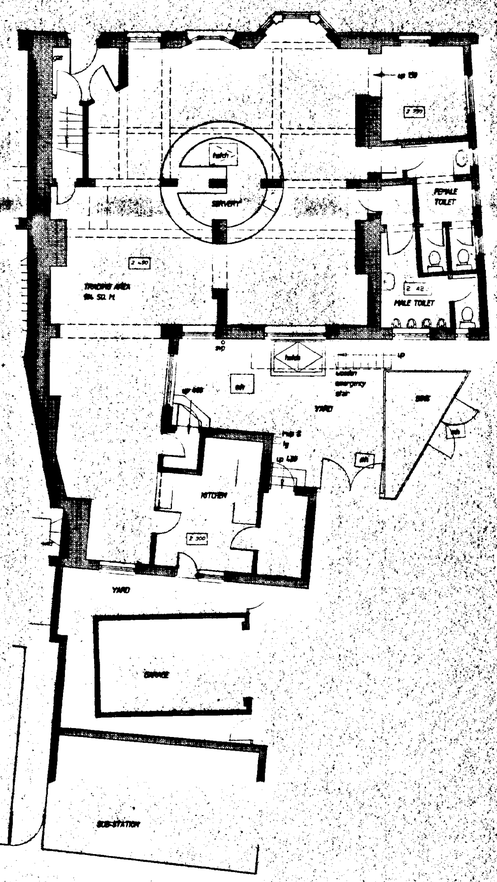

GROUND FLOOR

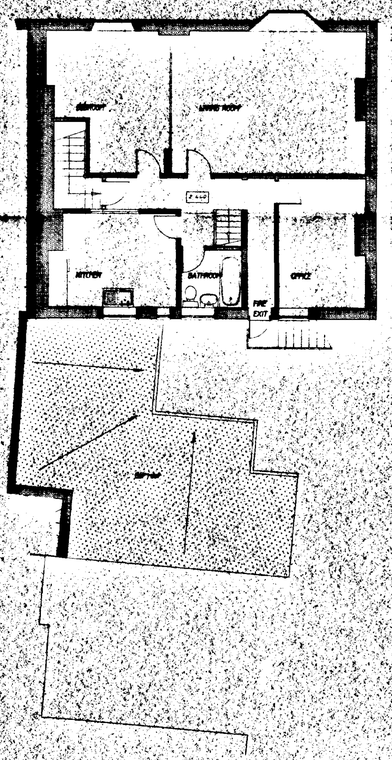

FIRST FLOOR

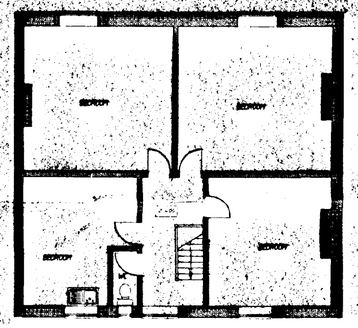

SECOND FLOOR

DETERMINED
PLAN

SOUTH HOLLAND DC
HOUSING & PLANNING
19 NOV 1998
Ref: 1145/98

DAVID KNOTT
ARCHITECTS
&
DESIGNERS
75A Church Street, Tewkesbury,
Gloucestershire GL20 5RX.
Telephone: (01684) 850720 Fax: (01684) 850660
Email: davidknott@enterprise.net

CLIENT
Greene King Plc.

PROJECT
The Pied Calf
Spalding

DRWG. TITLE
Plans & elevations
as existing

DATE Nov. '98 | SCALE 1 : 100

DRAWN

DRAWING No. 233 / 01

THIS DRAWING IS THE PROPERTY OF DAVID KNOTT
COPYRIGHT IS RESERVED BY HIM AND THE
DRAWING IS ISSUED ON THE CONDITION THAT IT IS
NOT COPIED EITHER WHOLLY OR IN PART WITHOUT
THE CONSENT IN WRITING OF DAVID KNOTT.

DO NOT SCALE FROM THIS DRAWING
IF IN DOUBT ASK

REVISIONS.

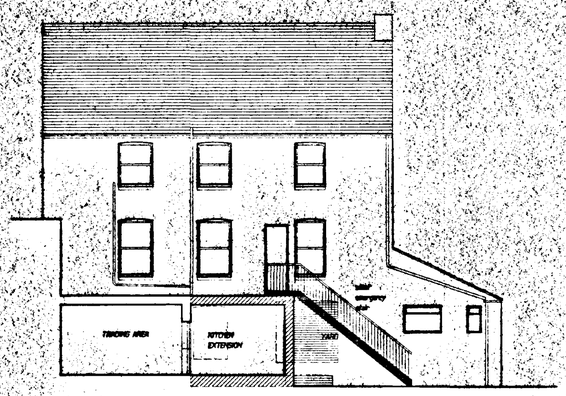

SECTION / NORTH ELEVATION A – A

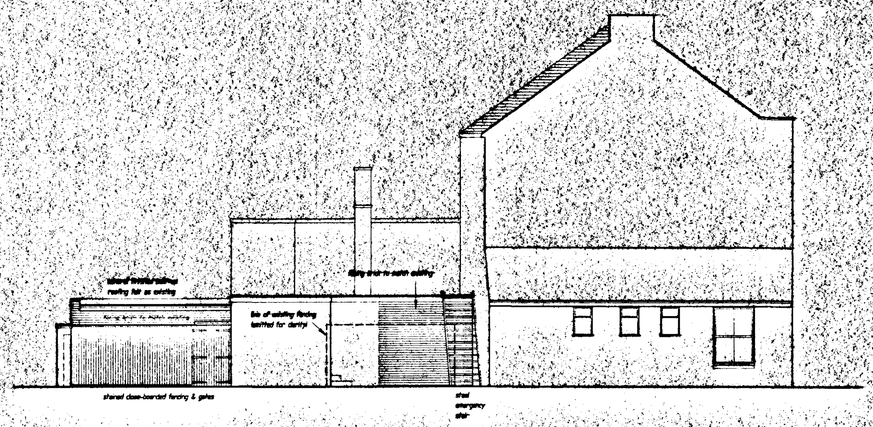

WEST ELEVATION

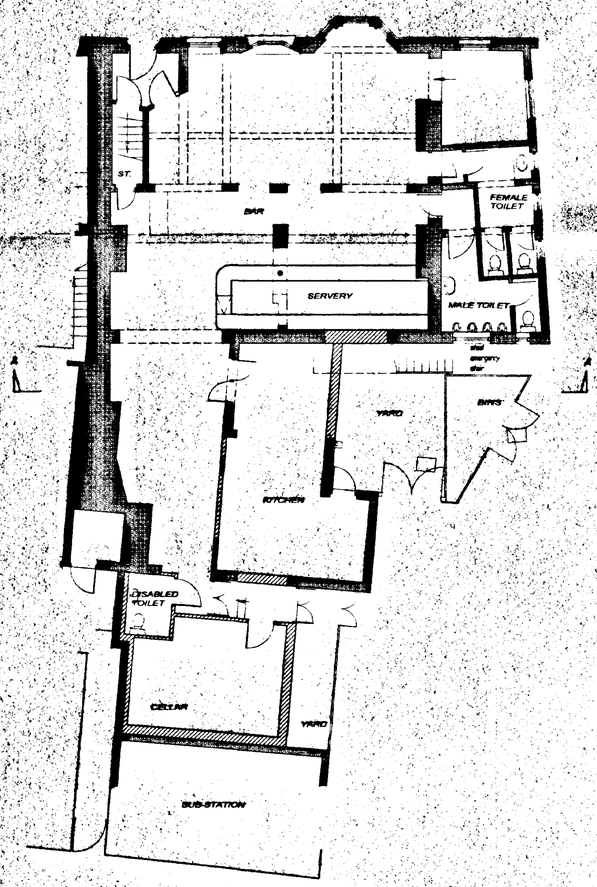

GROUND FLOOR

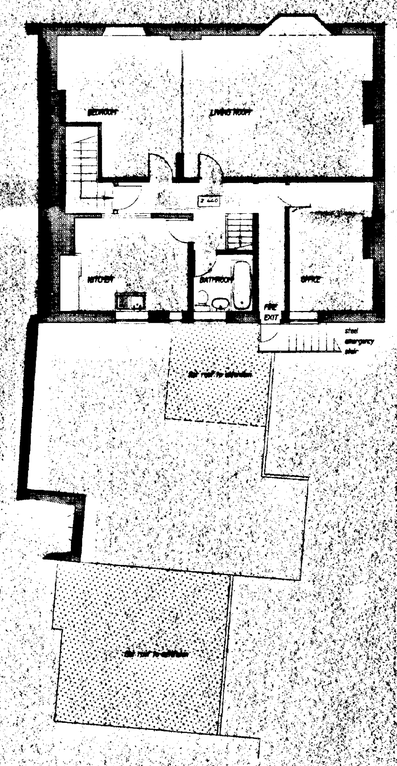

FIRST FLOOR

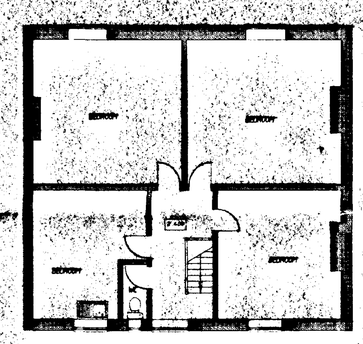

SECOND FLOOR

DETERMINED PLAN
SOUTH [illegible] AND DC
HOUSING & PLANNING
19 NOV 1998
Ref: 111/5/98

DAVID KNOTT
ARCHITECTS
&
DESIGNERS
75A Church Street, Tewkesbury,
Gloucestershire GL20 5RX.
Telephone: (01684) 850720 Fax: (01684) 850860
Email: davidknott@enterprise.net

CLIENT
Greene King Plc.

PROJECT
The Pied Calf
Spalding

DRWG. TITLE
Plans & elevations
as proposed

DATE Nov. '98 SCALE 1 : 100

DRAWN

DRAWING No. 233 / 02

THIS DRAWING IS THE PROPERTY OF DAVID KNOTT
COPYRIGHT IS RESERVED BY HIM AND THE
DRAWING IS ISSUED ON THE CONDITION THAT IT IS
NOT COPIED EITHER WHOLLY OR IN PART WITHOUT
THE CONSENT IN WRITING OF DAVID KNOTT.