


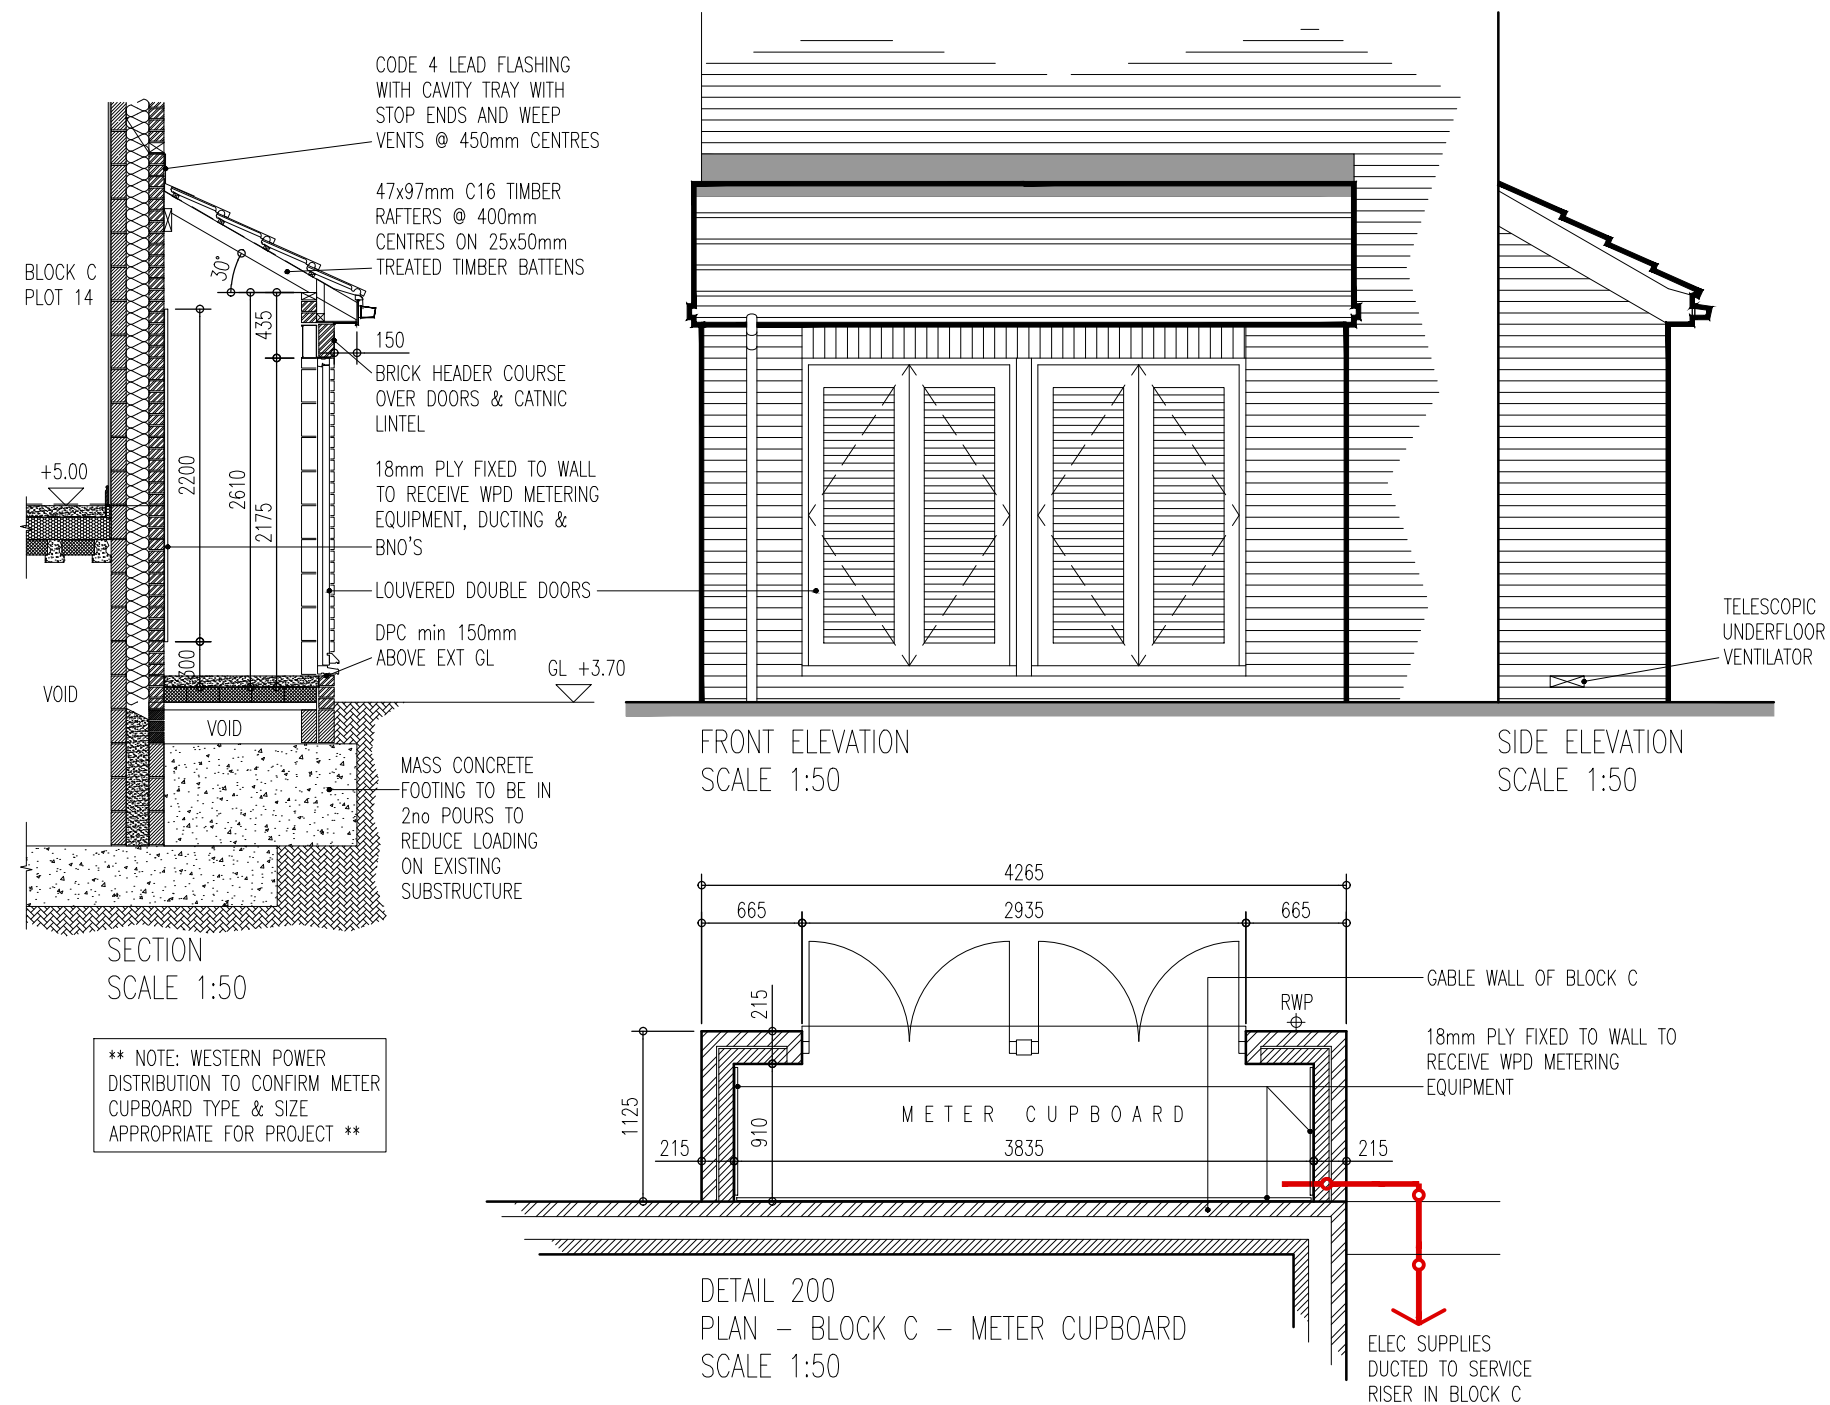

A	16.03.17	PLY ADDED TO RETURNS AS REQUESTED BY WPD		
REVISIONS				
DRWG No.	HER	2875	WD	010
CLIENT	OCTAGON DEVELOPMENTS LTD			
PROJECT	PROPOSED MIXED USE DEVELOPMENT 17-21 WINSOVER ROAD, SPALDING LINCOLNSHIRE, PE11 1EG			
TITLE	BLOCK C METER CUPBOARD			
DATE	MAR 2017	SCALE	1:50	
1: 50				
DRAWN	AS	CHECKED		



rickett
architects

13 dormer place
leamington spa
CV32 5AA

01926 291010

projects@rickett.co.uk

www.rickett.co.uk

