PROPOSED
SIDE ELEVATION
SCALE 1:50

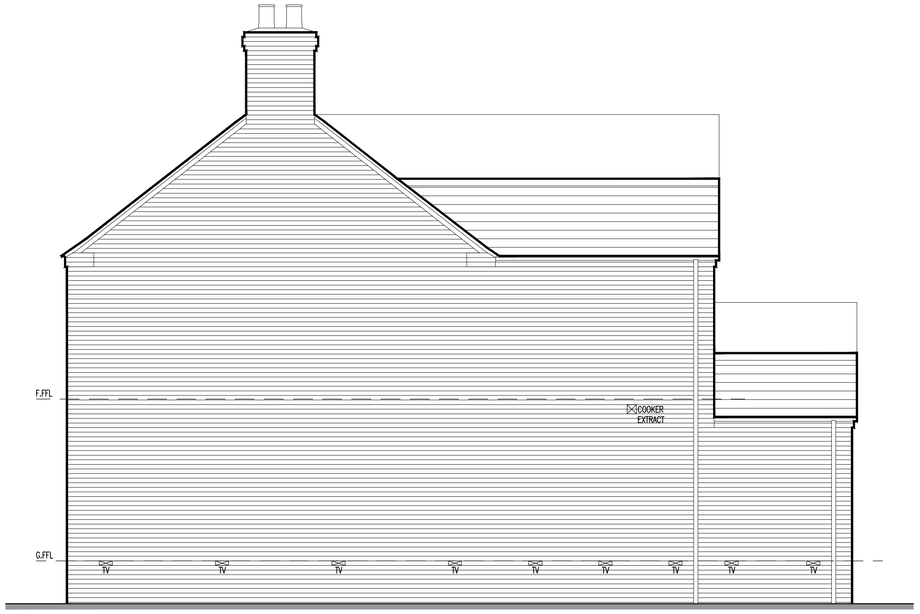

PROPOSED
SIDE ELEVATION
SCALE 1:50

LEGEND

- FACING BRICKWORK
- CAST STONE DETAILS
- CONCRETE INTERLOCKING ROOF TILES
- SAFETY GLAZING
- OPAQUE GLAZING
- TV — TELESCOPIC UNDERFLOOR VENT

NOTES:

- WHITE UPVC MOCK SASH WINDOWS TO FRONT ELEVATION. TILT & TURN WINDOWS TO FIRST FLOOR TO ALLOW EASY CLEANING. REFER TO SCHEDULES FOR ESCAPE WINDOWS.
- PROPRIETARY ENTRANCE DOORS

B	02.12.16	METER BOXES SHOWN, WINDOW COLOUR CHANGED TO WHITE.
A	16.09.16	GENERAL AMENDMENTS.

REVISIONS

DRWG No.	HER	2875	WD	204
CLIENT	OCTAGON DEVELOPMENTS LTD			
PROJECT	PROPOSED MIXED USE DEVELOPMENT 17-21 WINSOVER ROAD, SPALDING LINCOLNSHIRE, PE11 1EG			
TITLE	BLOCK B ELEVATIONS (SHEET 1 OF 2)			
DATE	JULY 2016	SCALE	1:50	
1:50	0 0.5 1 2 2.5m			
DRAWN	AS	CHECKED		

rickett architects
13 dormer place
leamington spa
cv32 5aa
01926 291010
projects@rickett.co.uk
www.rickett.co.uk