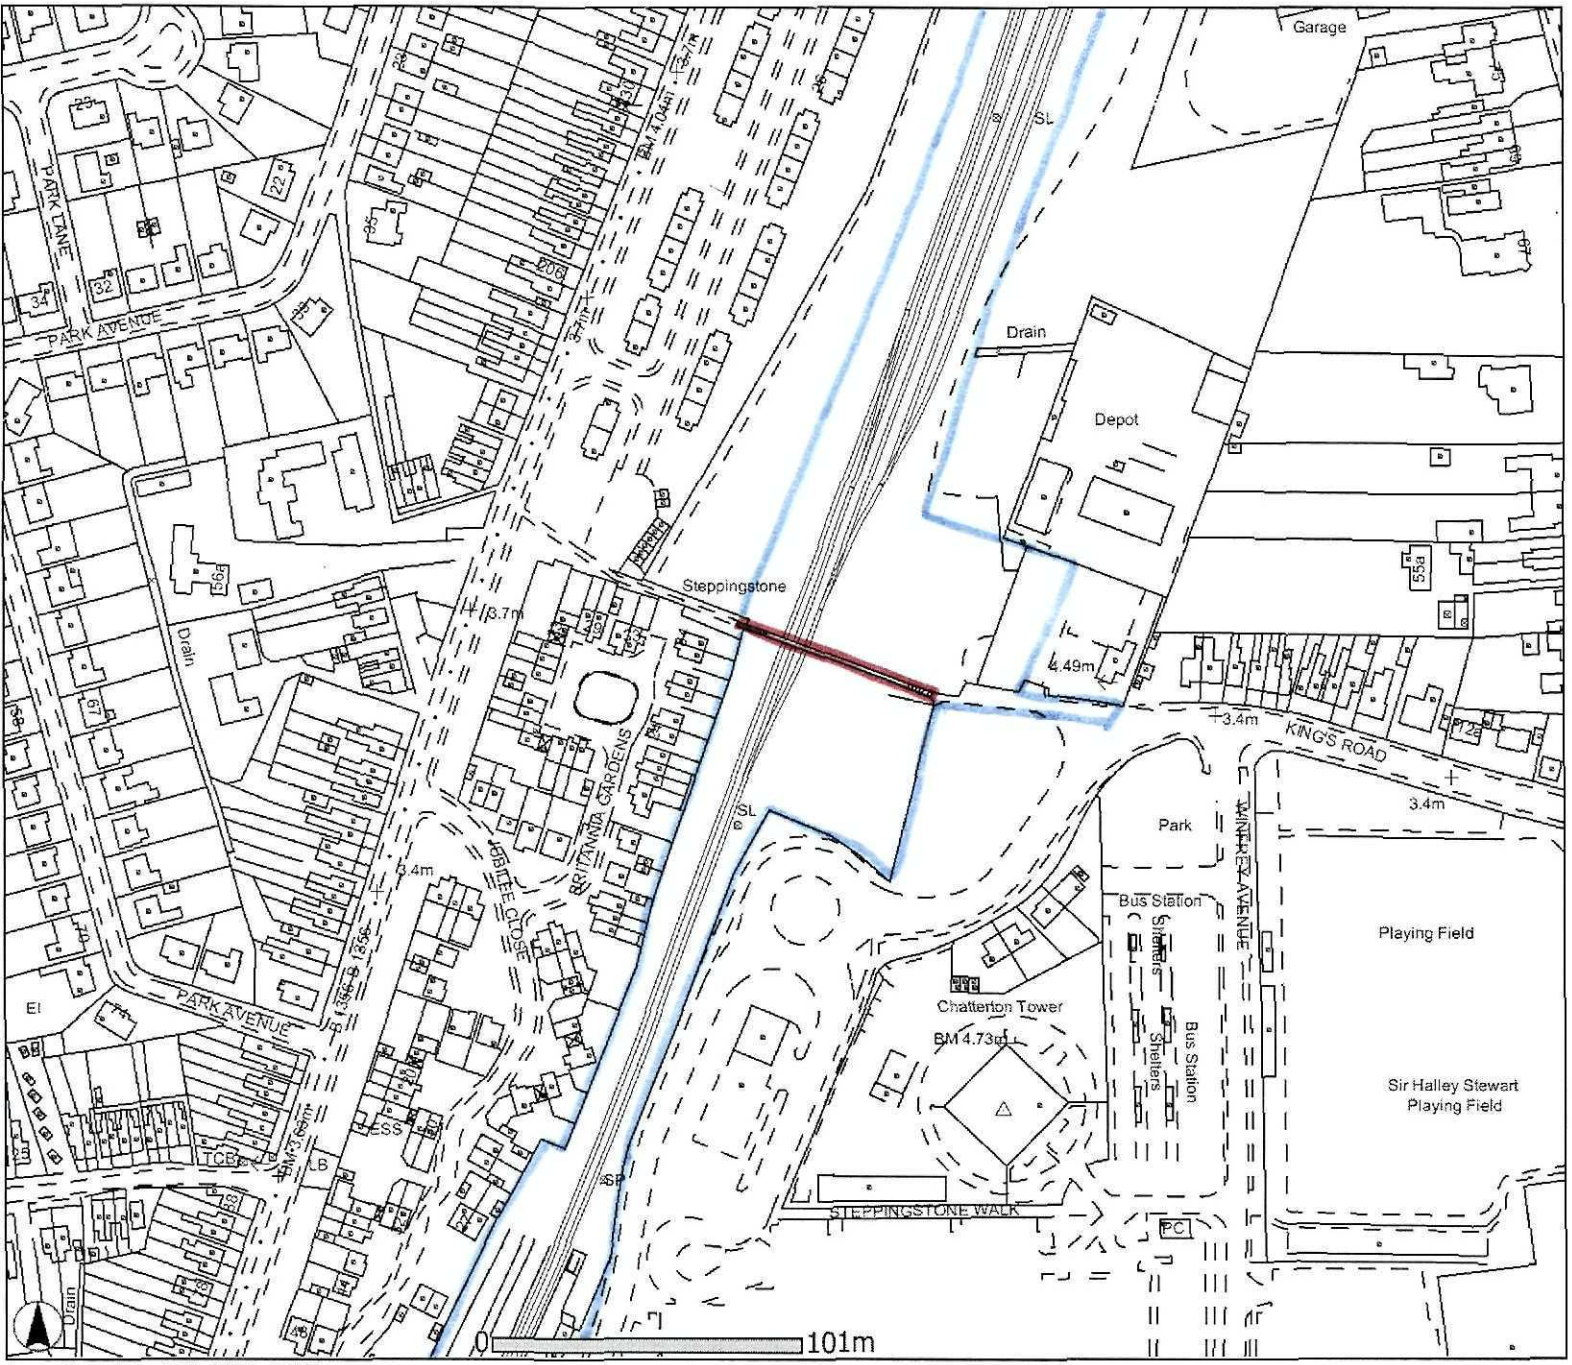


Reproduced from the Ordnance Survey Map with permission of the controller of Her Majesty's Stationery Office. Crown Copyright. Licence No: 0100040692

Planning & Development
- 6 NOV 2008
Ref: 1149/08

STEPPINGSTONE BRIDGE SPALDING
Location Map

Plot Scale	1:2500
Plot Date	31/10/2008

Network Rail

Centre of Map Window (E,N): 524479 , 323098

Output Created from the GI Portal – A4 Landscape

DETERMINED PLAN